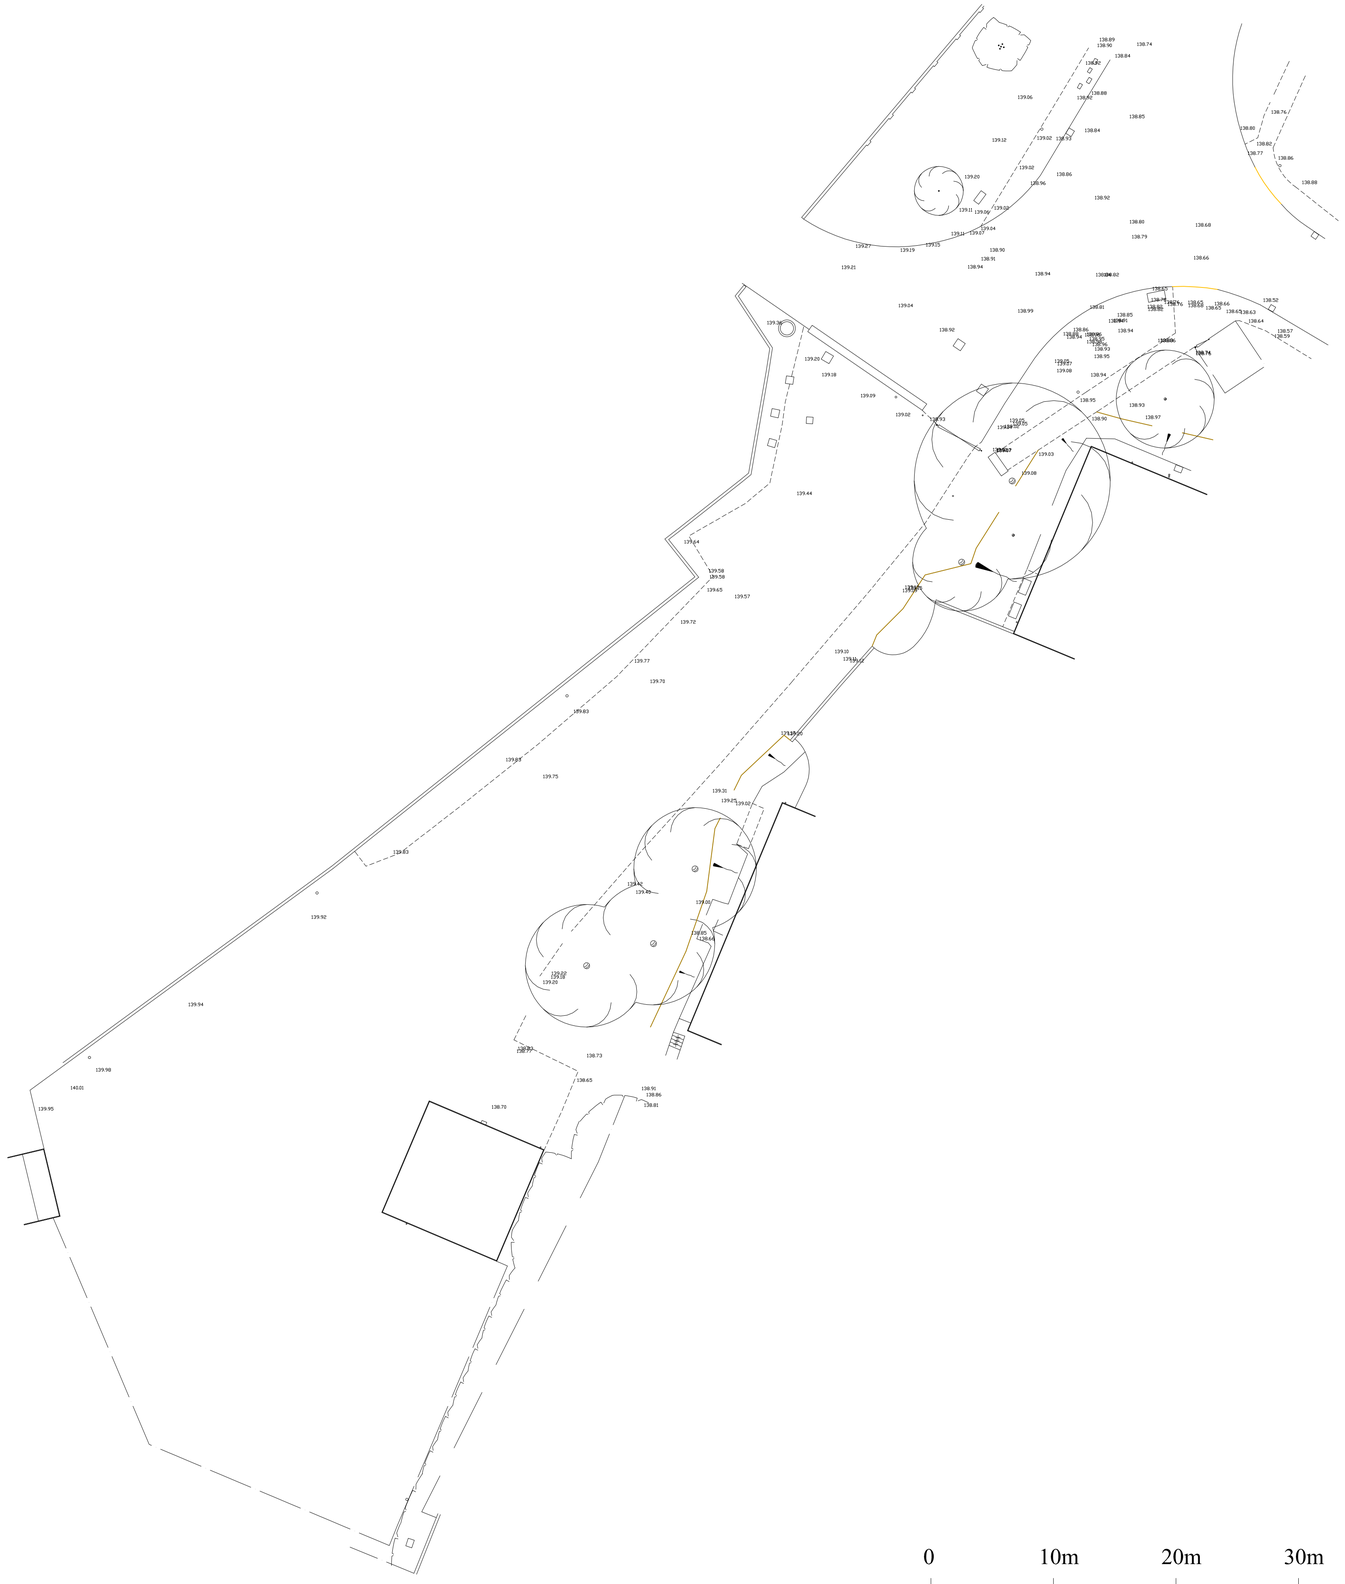

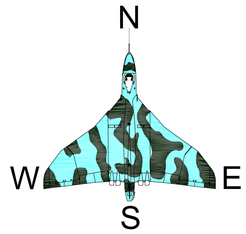

0 10m 20m 30m 40m 50m

33 Years
BDS
Celebrating 31 Years 1993-2026

Building Design Surveys

(Building Design Surveys Ltd) www.bdscalne.com

Building Plans Drawn For Planning & Building Regulation Approval

NEW-BUILD . EXTENSIONS . REFURBISHMENT

C.A.D Design/Drafting	Architectural Services
Conveyance Plans	Building Surveys
Planning Consultants	Large format Printing & Scanning
3d Visualisation Plans	Photo Montage
Land & Building Surveying	3d Laser Scanning

The Studio . Milestone Cottage . 61 London Road . Calne
Wiltshire, SN11 0AA. Tel/Fax (01249) 816026
Email bds@pobox.com Mobile 07740 335693

Project Name:
Pocock Yard Hopton Road
Devizes SN10 2EU

Drawing Title:
Existing Block Plan

Client:
Ross Burton

Date:	Scale:		
May 2026	1:250 @ A1		
Drawn	Checked	Dwg No	Rev
P.J-S		BDS-05-26-01	

Notes:
Survey Grid based on OS
Levels based on OSGM-15

© copyright to this drawing remains with BDS Ltd

33 YEARS 1993-2026

Wessex Design Hubs Member