




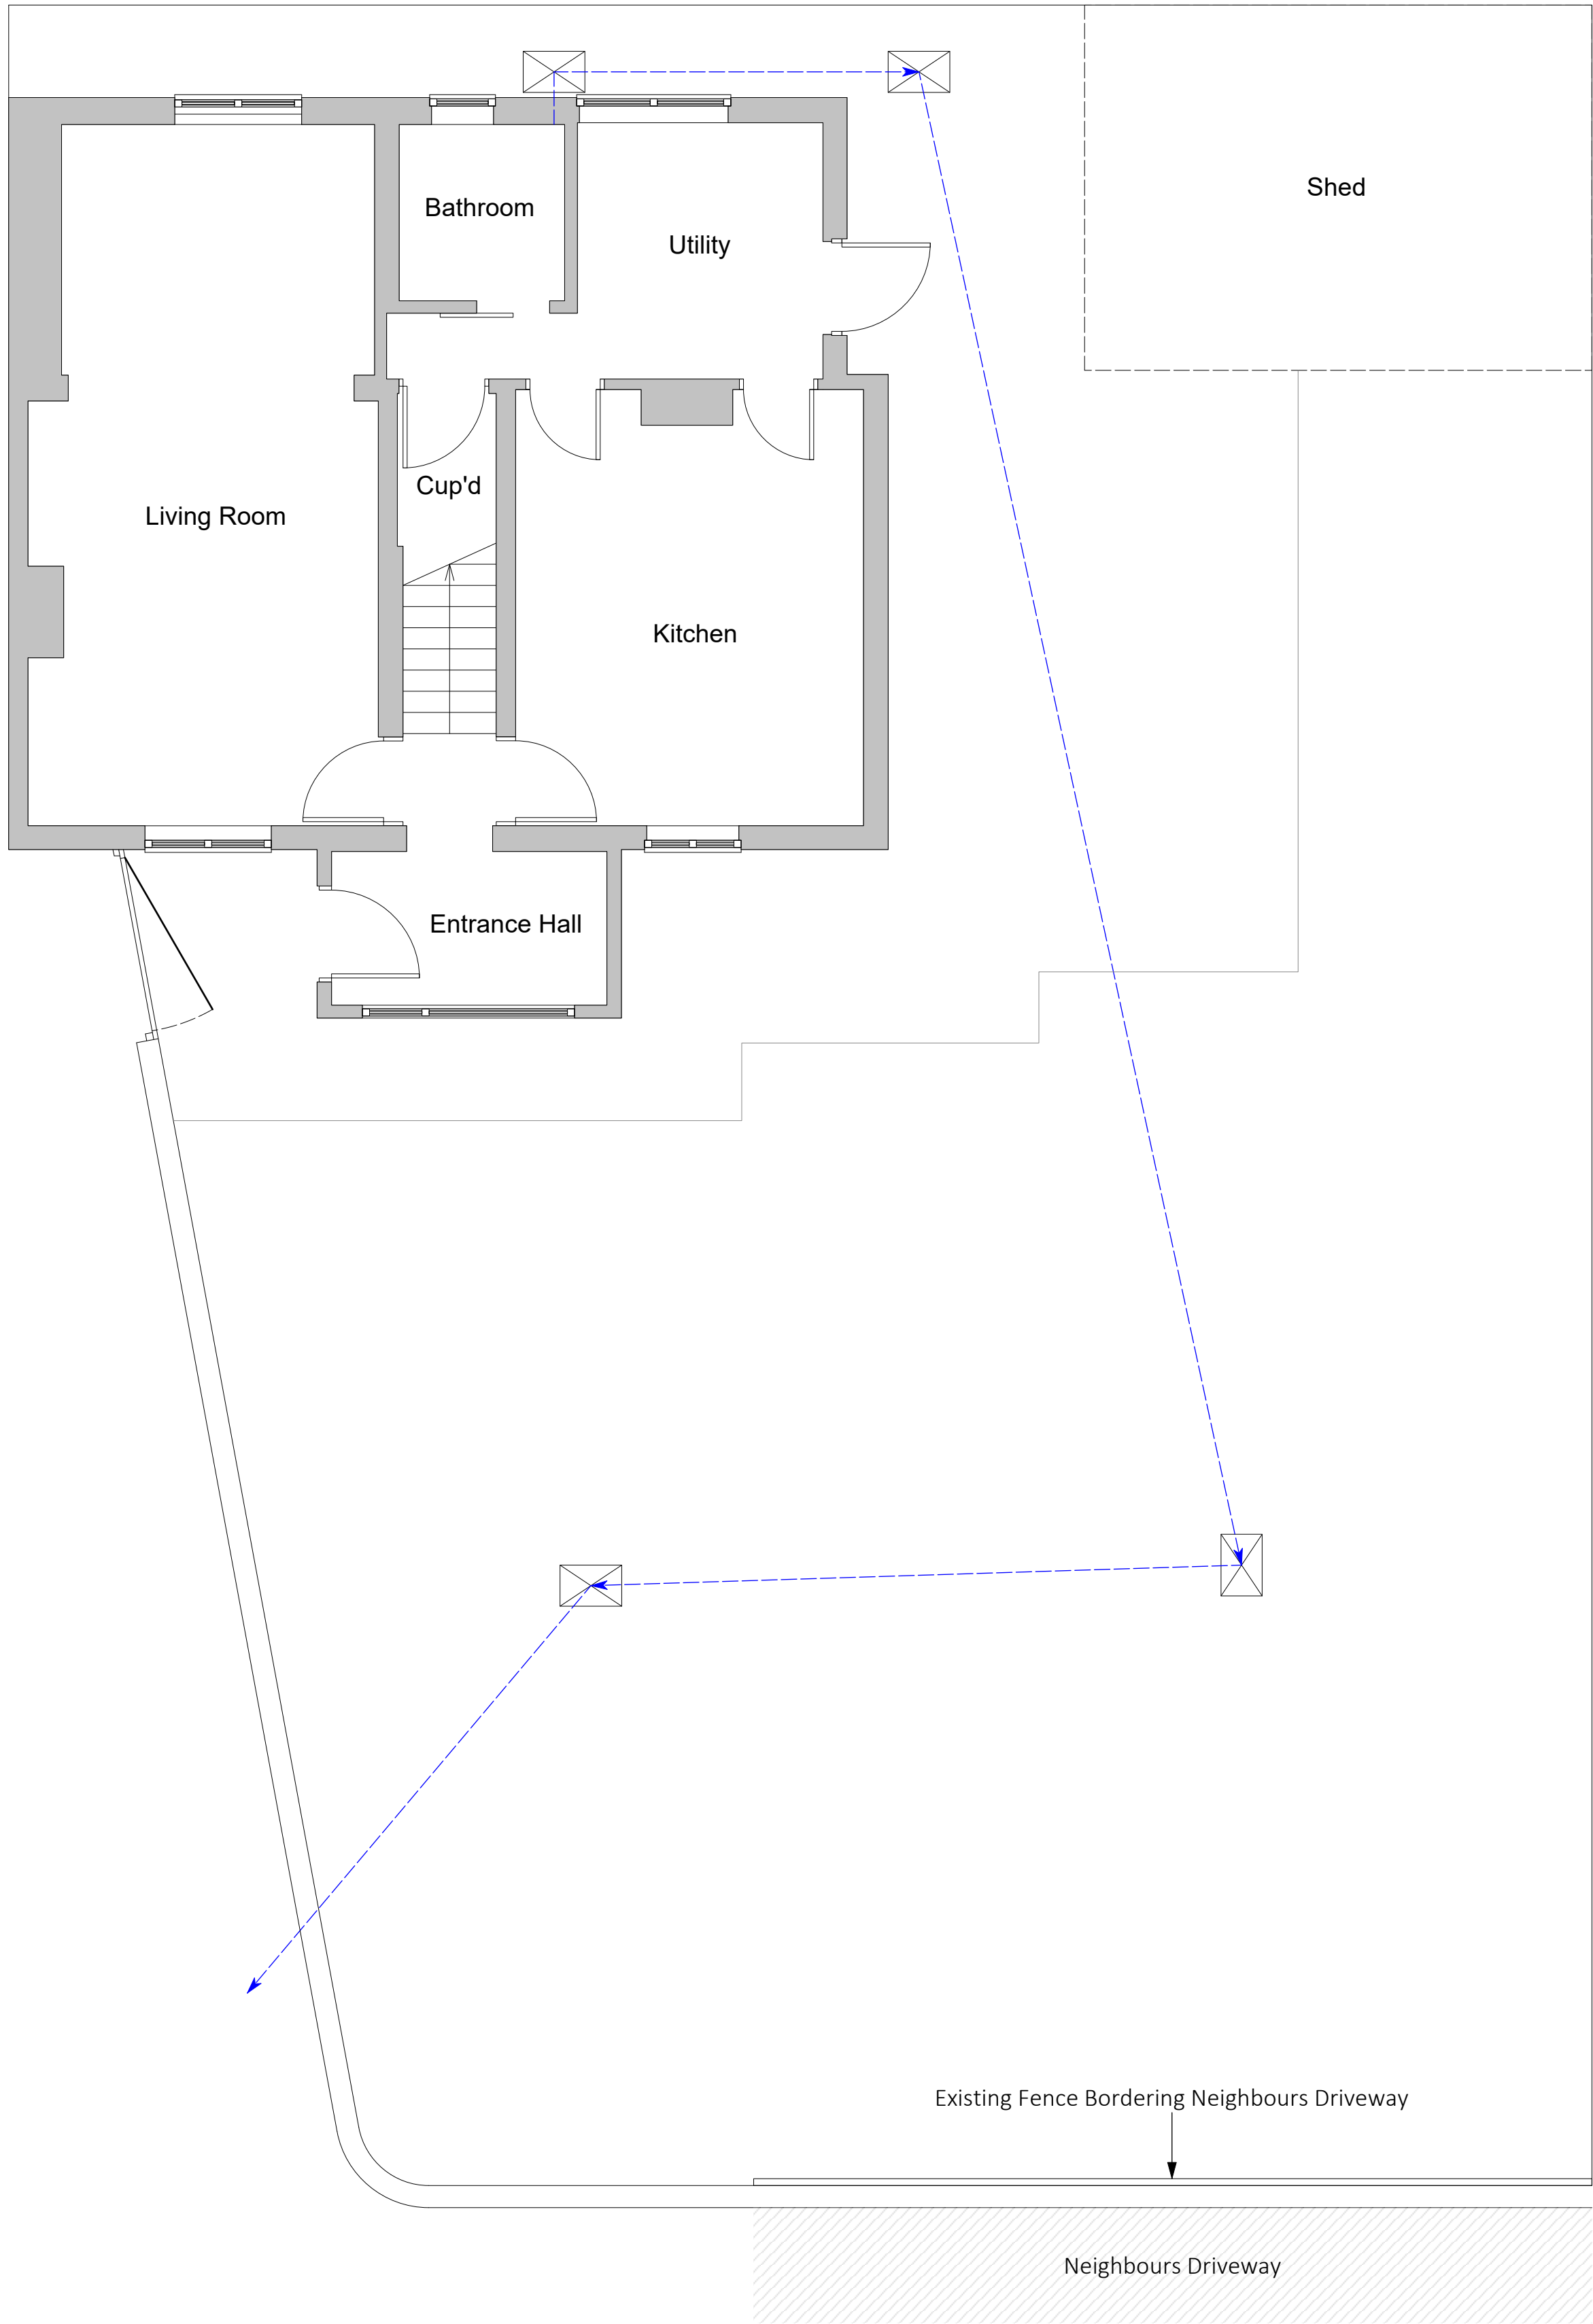


PLN 01 Existing GF Plan 1:50

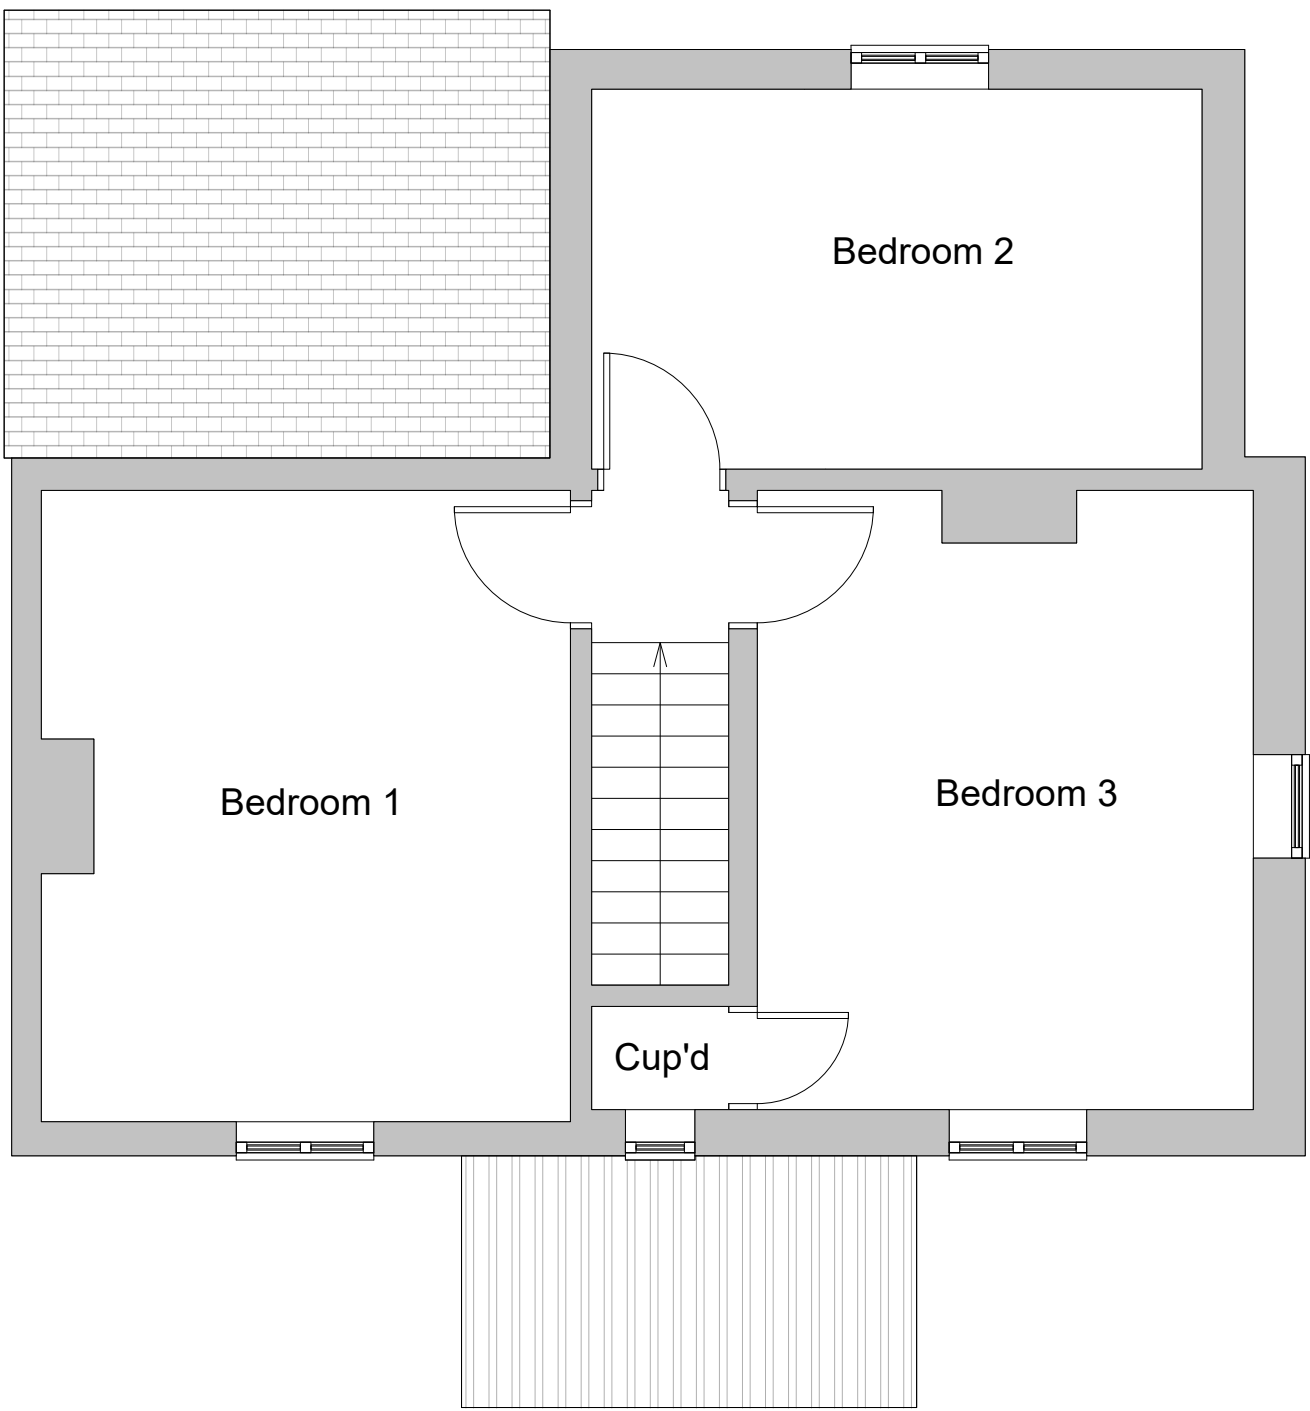


PLN 02 Existing FF Plan 1:50

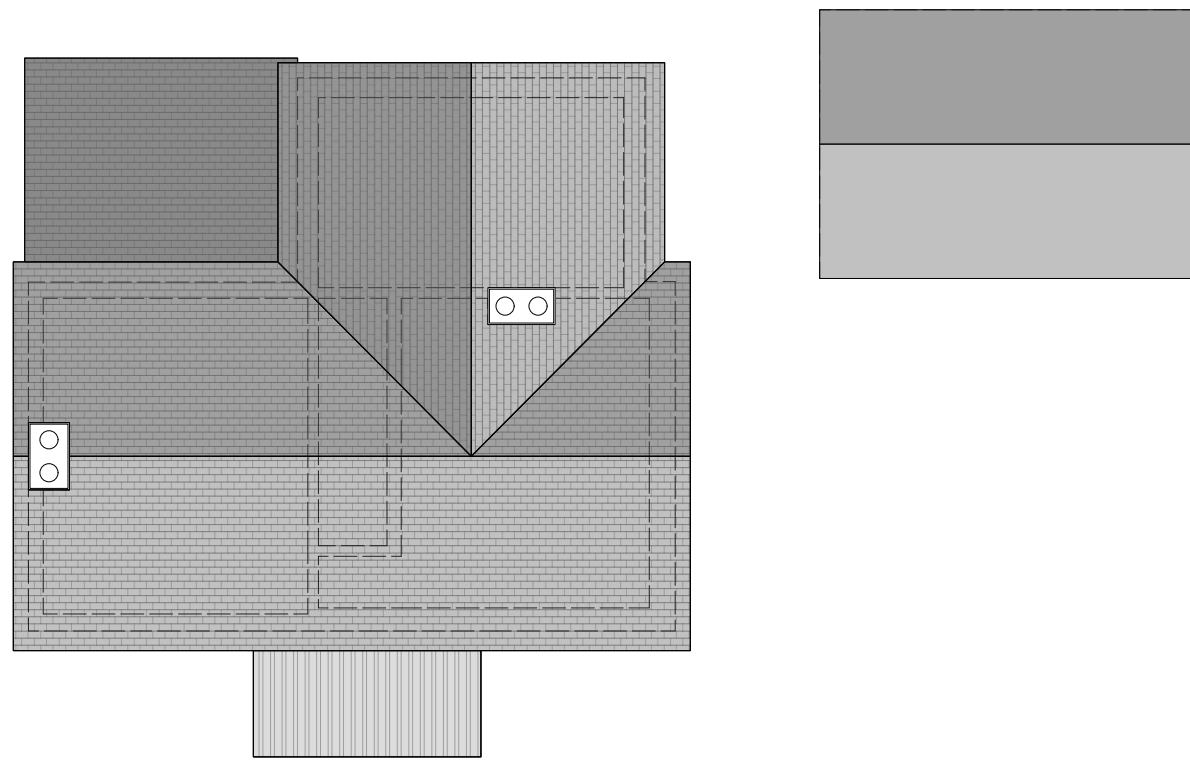

PLN 03 Existing Roof Plan 1:100

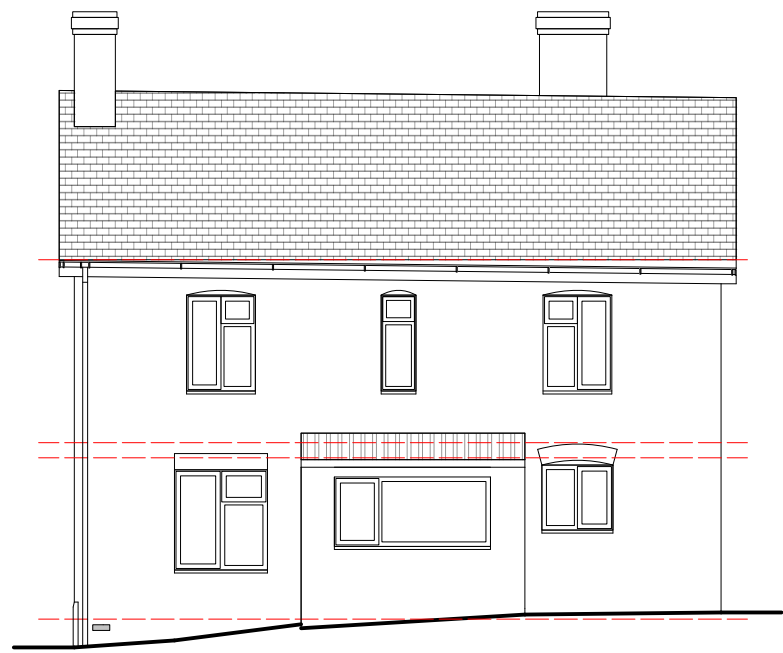


ELV 01 Existing SW Elevation 1:100

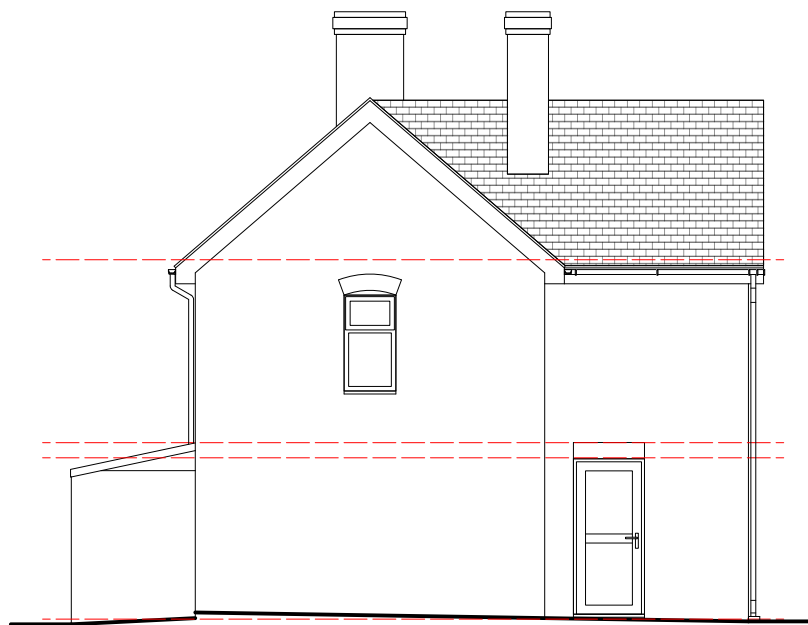

ELV 02 Existing SE Elevation 1:100



ELV 03 Existing NE Elevation 1:100

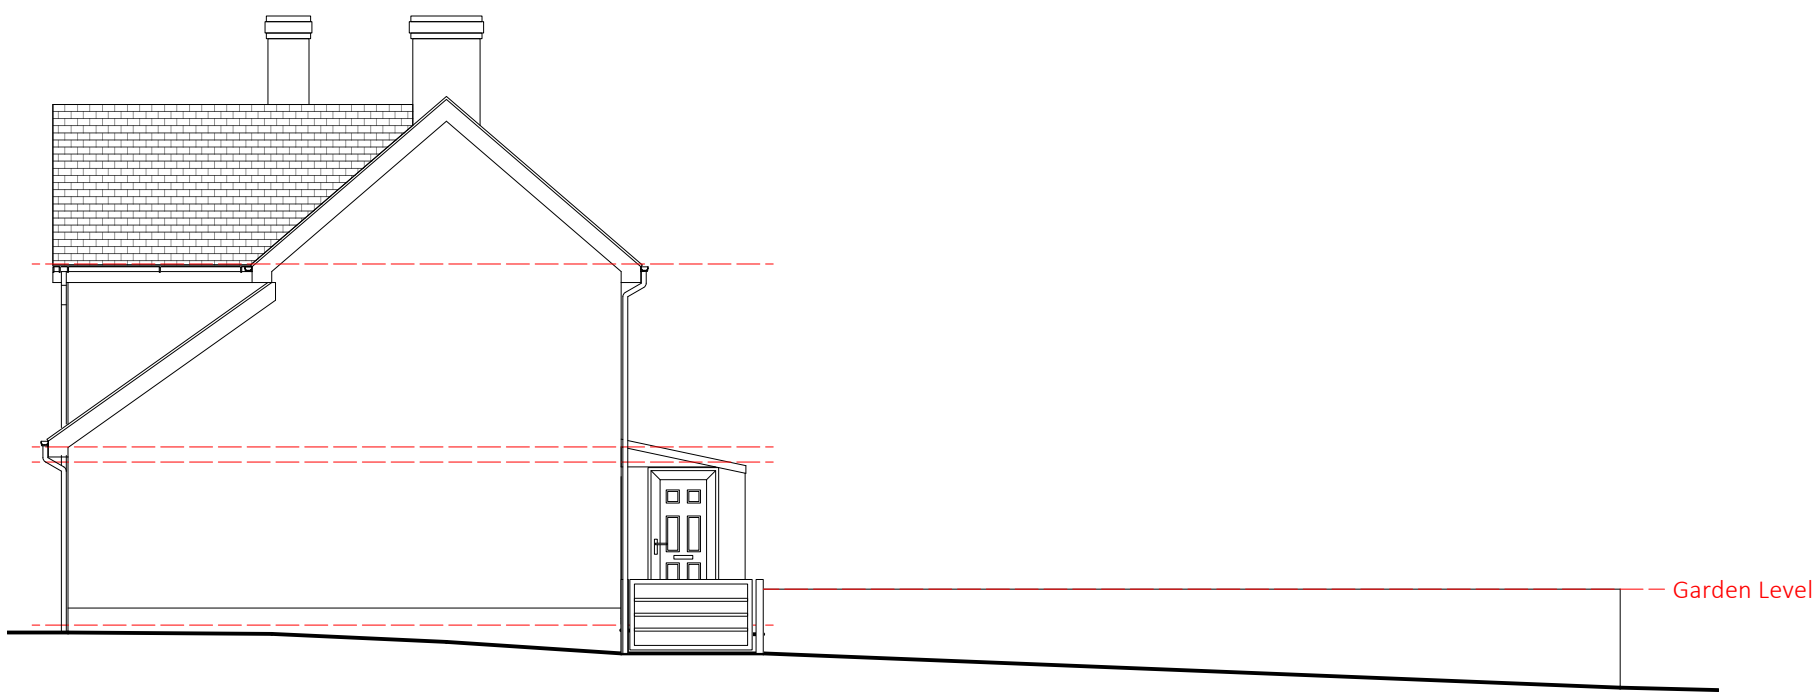

ELV 04 Existing NW Elevation 1:100

PLANNING

