
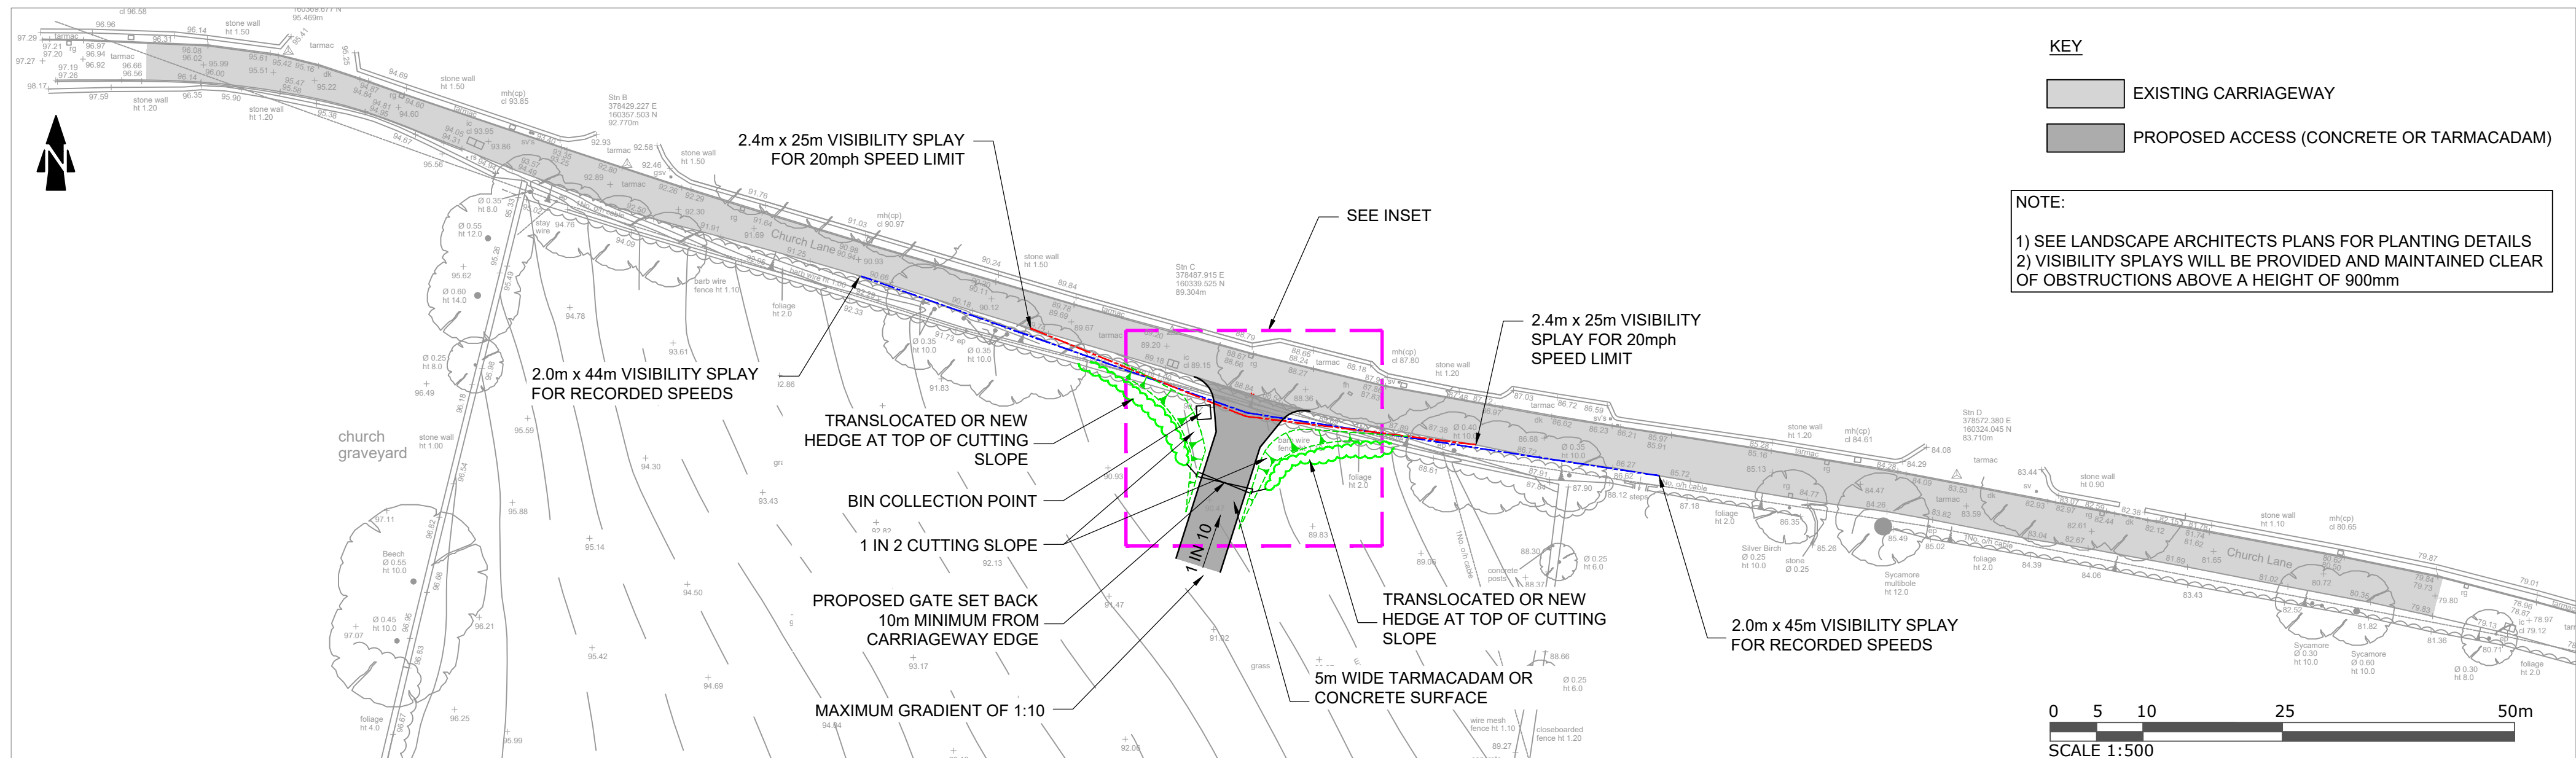
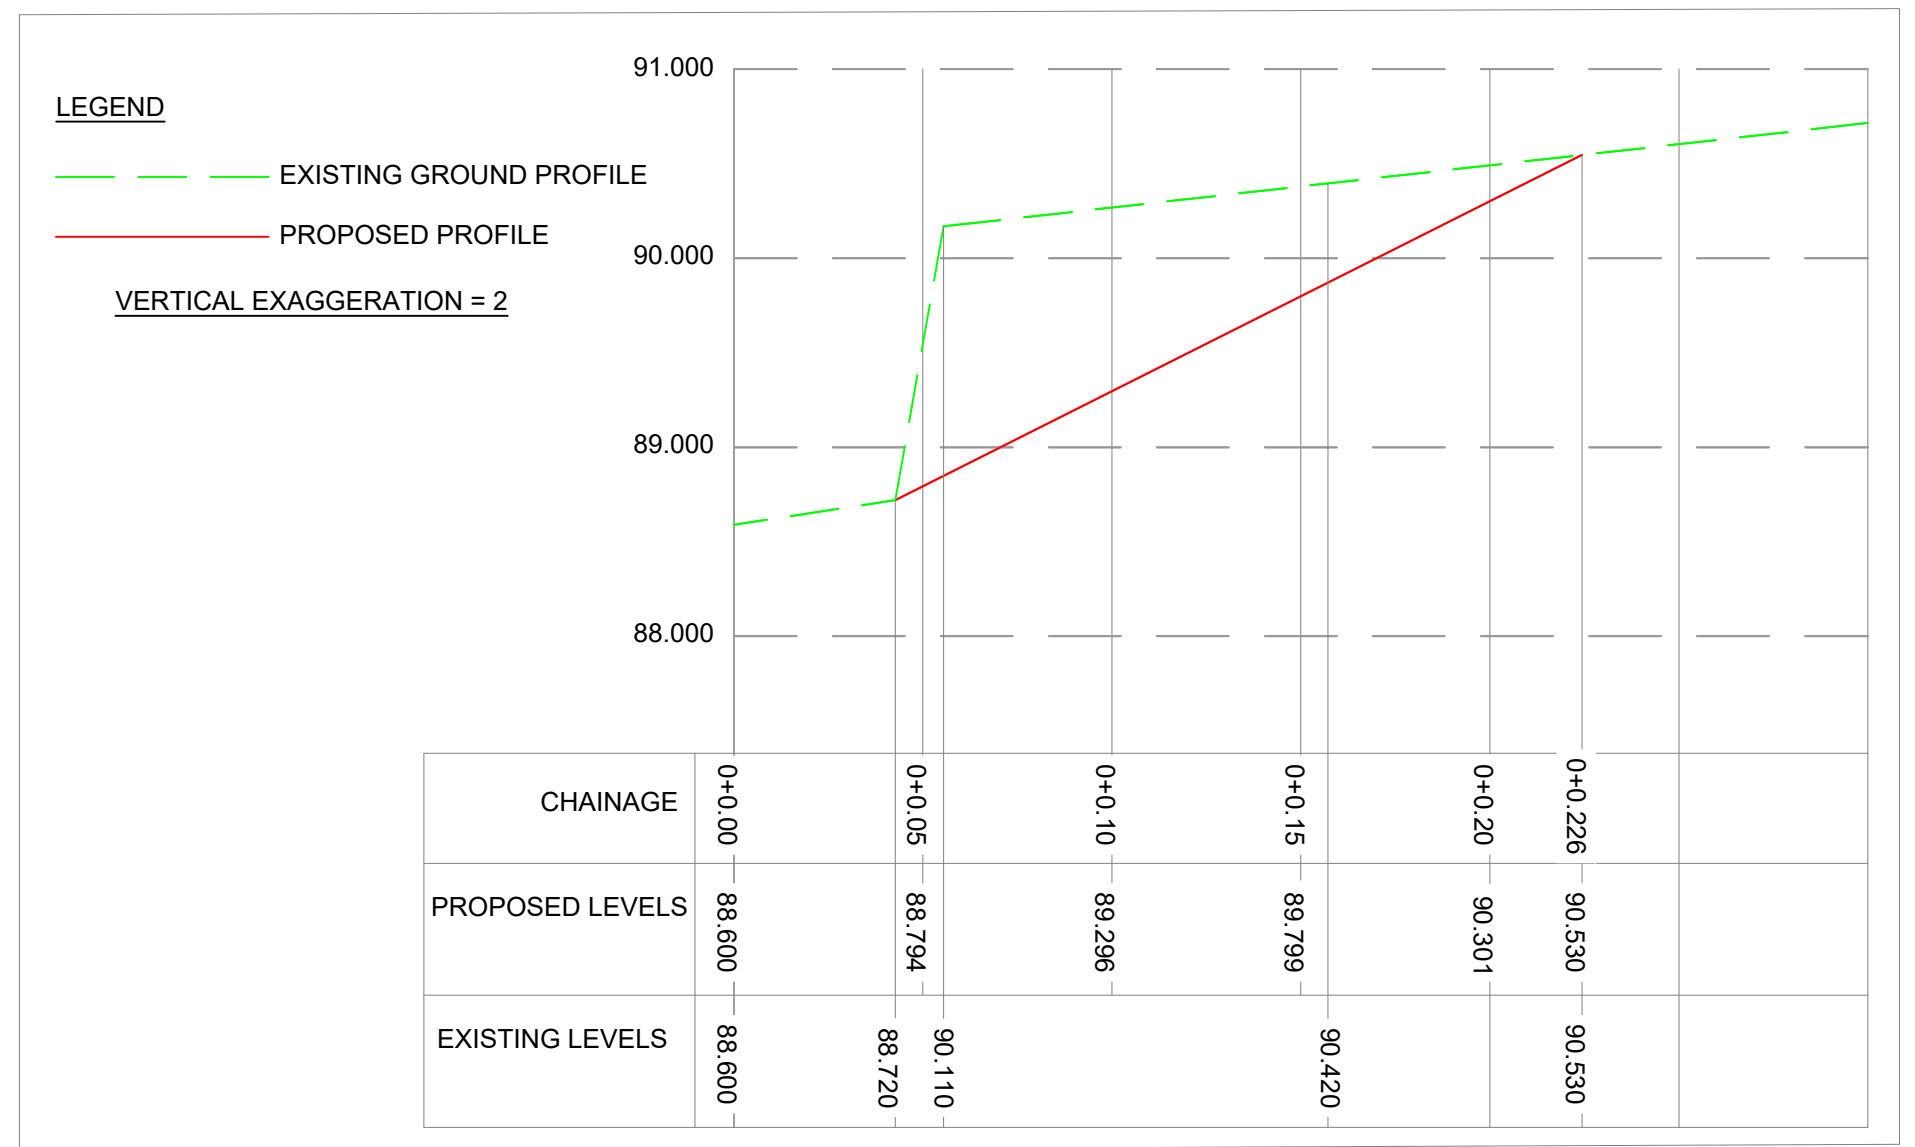
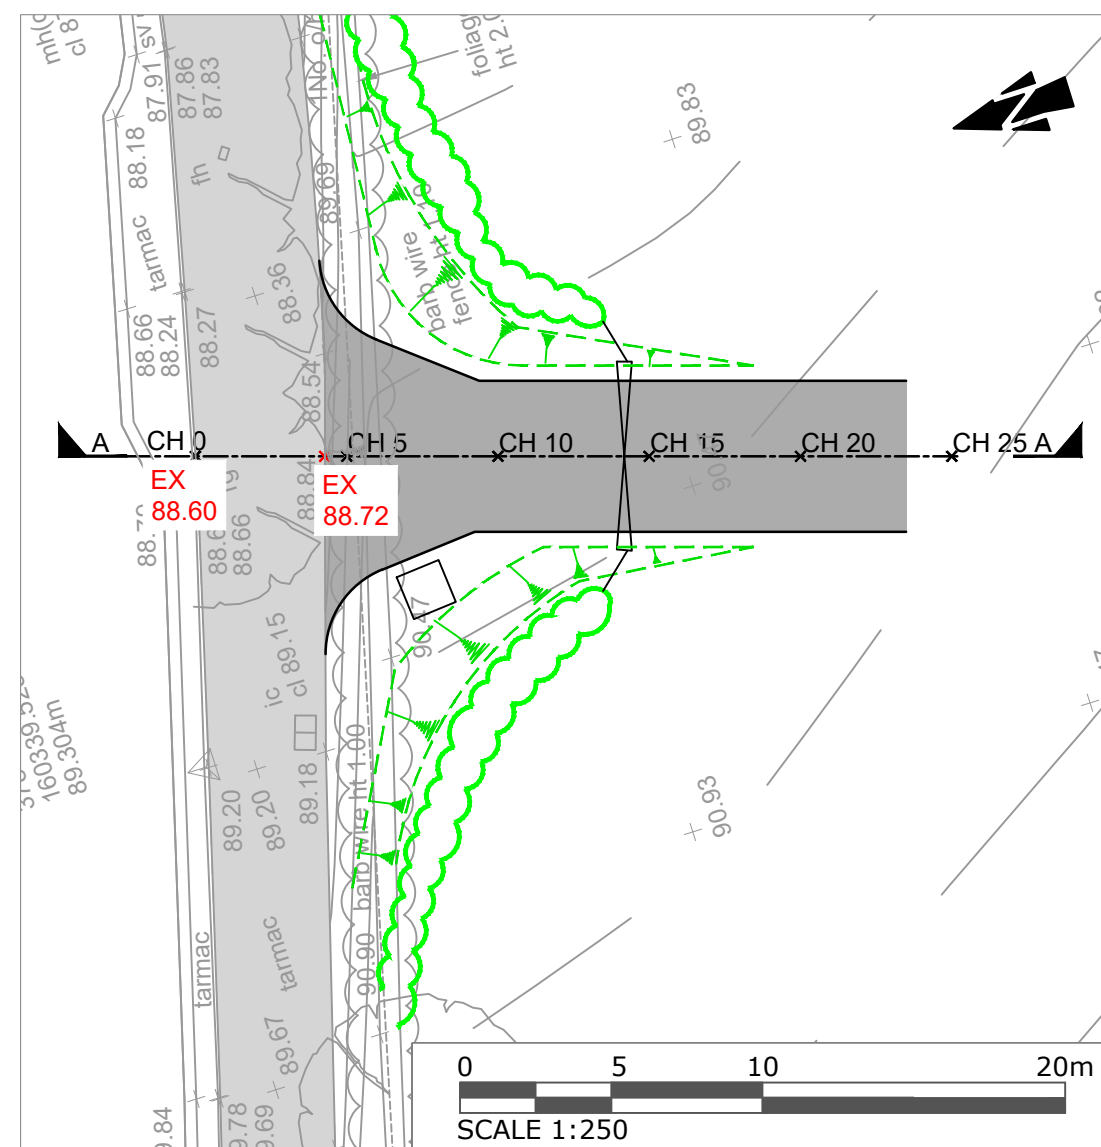


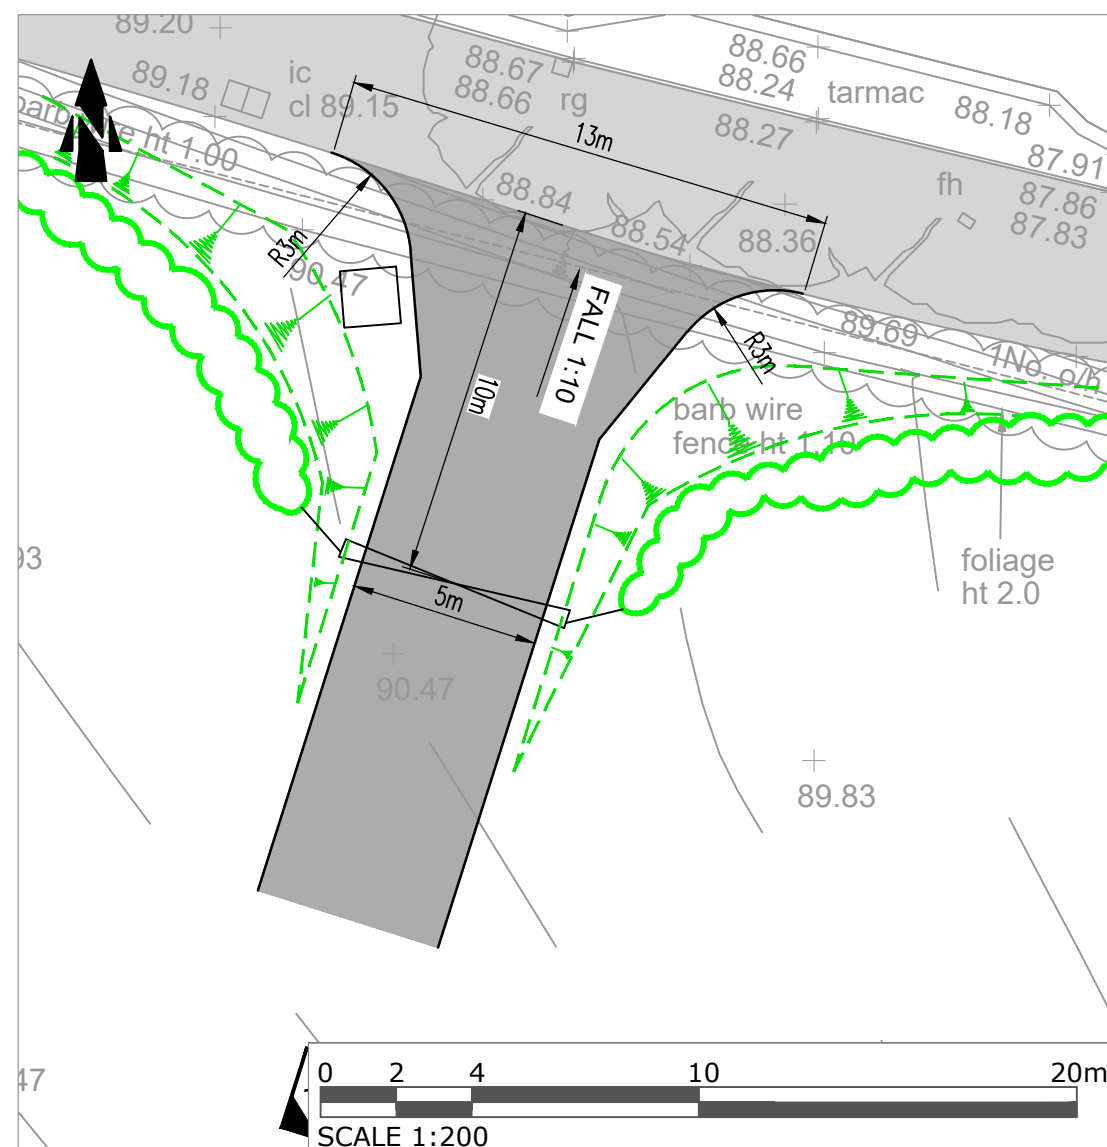

REV		DETAILS		DRAWN	CHECKED	DATE	NOTES: 1. This drawing is for illustrative purposes only and not for construction. 2. This drawing is to be read and printed in colour.									
A		TOPOGRAPHICAL SURVEY UPDATED		SLW	CDM	26.06.2026										

PROJECT:						CHURCH LANE, FRESHFORD						CLIENT:						PEAR TREE COMMUNITY FARM LTD																	
DRAWING TITLE:												PROPOSED SITE ACCESS												MILES  WHITE T R A N S P O R T											
DRAWN:			CHECKED:			DATE:			SCALES:			SHEET SIZE:			DRAWING NUMBER:						REVISION:														
SLW			CDM			14.01.2026			As shown			A2			25127-SK02						A														