


Internal Plan View of the Layout of the New Wooden Shed

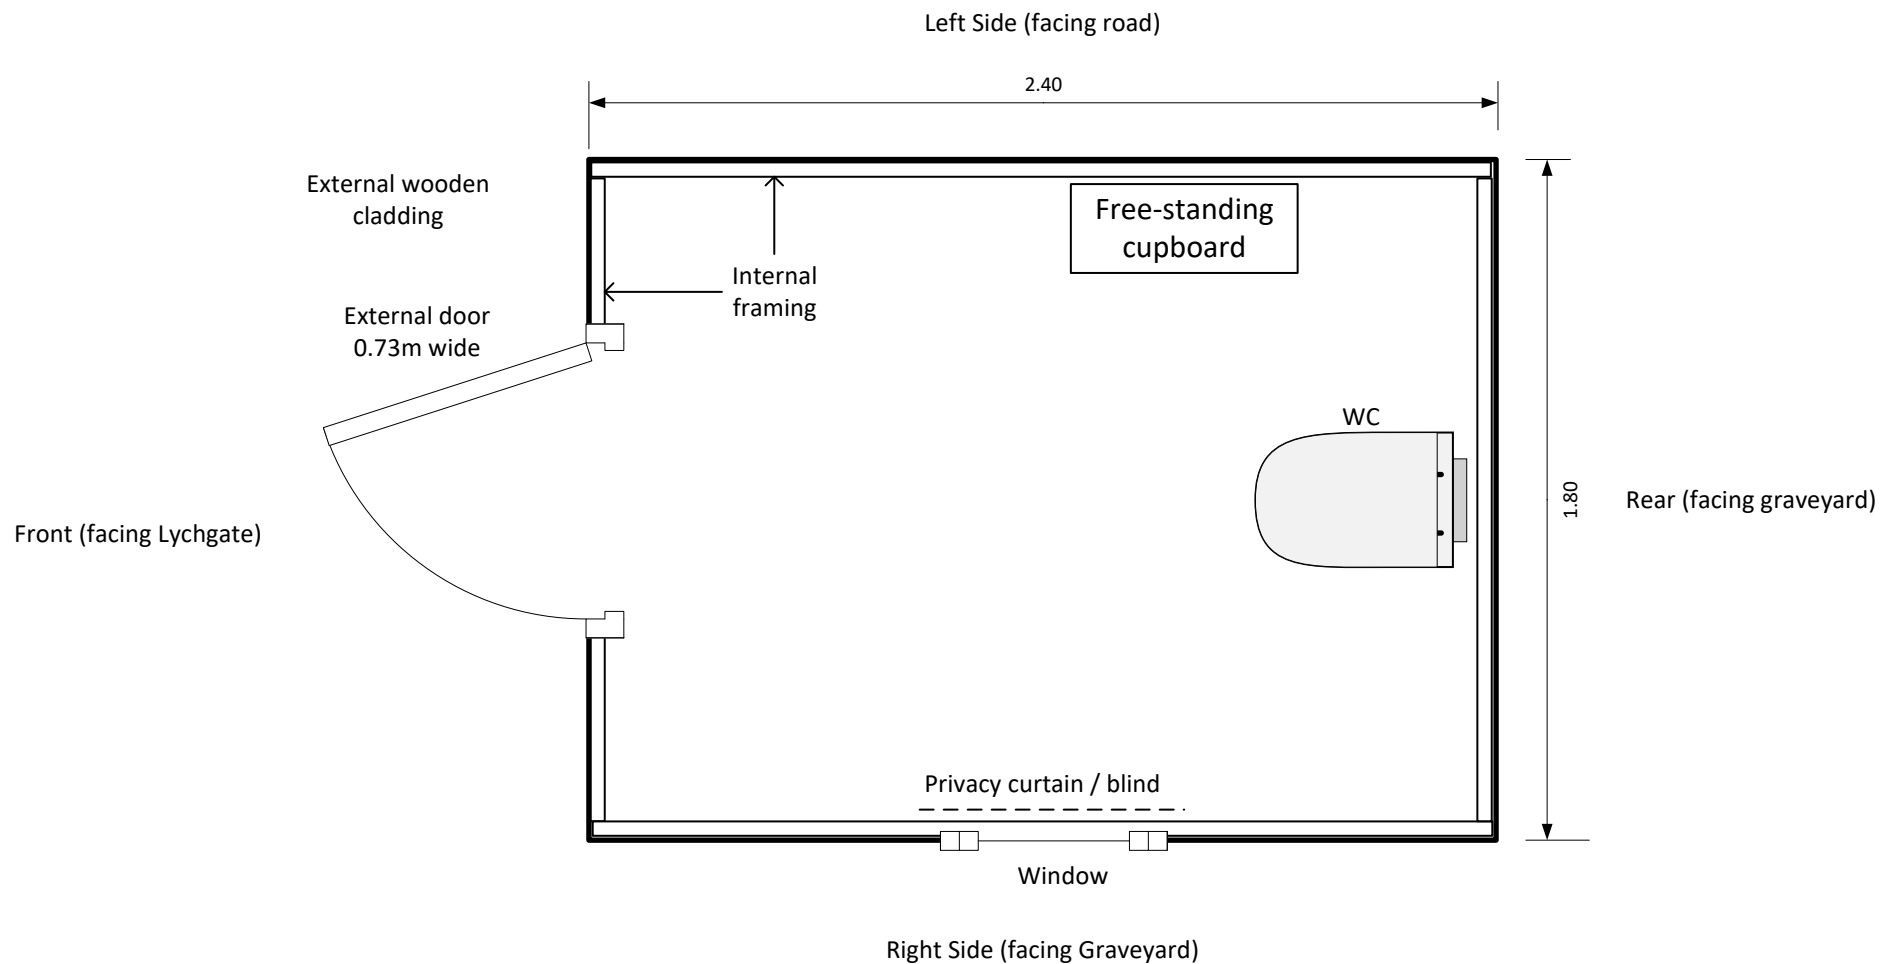

Bishopstone Church Parochial Church Council

SJB - 6 Proposed Shed Elevations

Size: A4

Scale: 1:20

Sheet 3 of 3

Drwg No. BC006

Date:19/05/26