


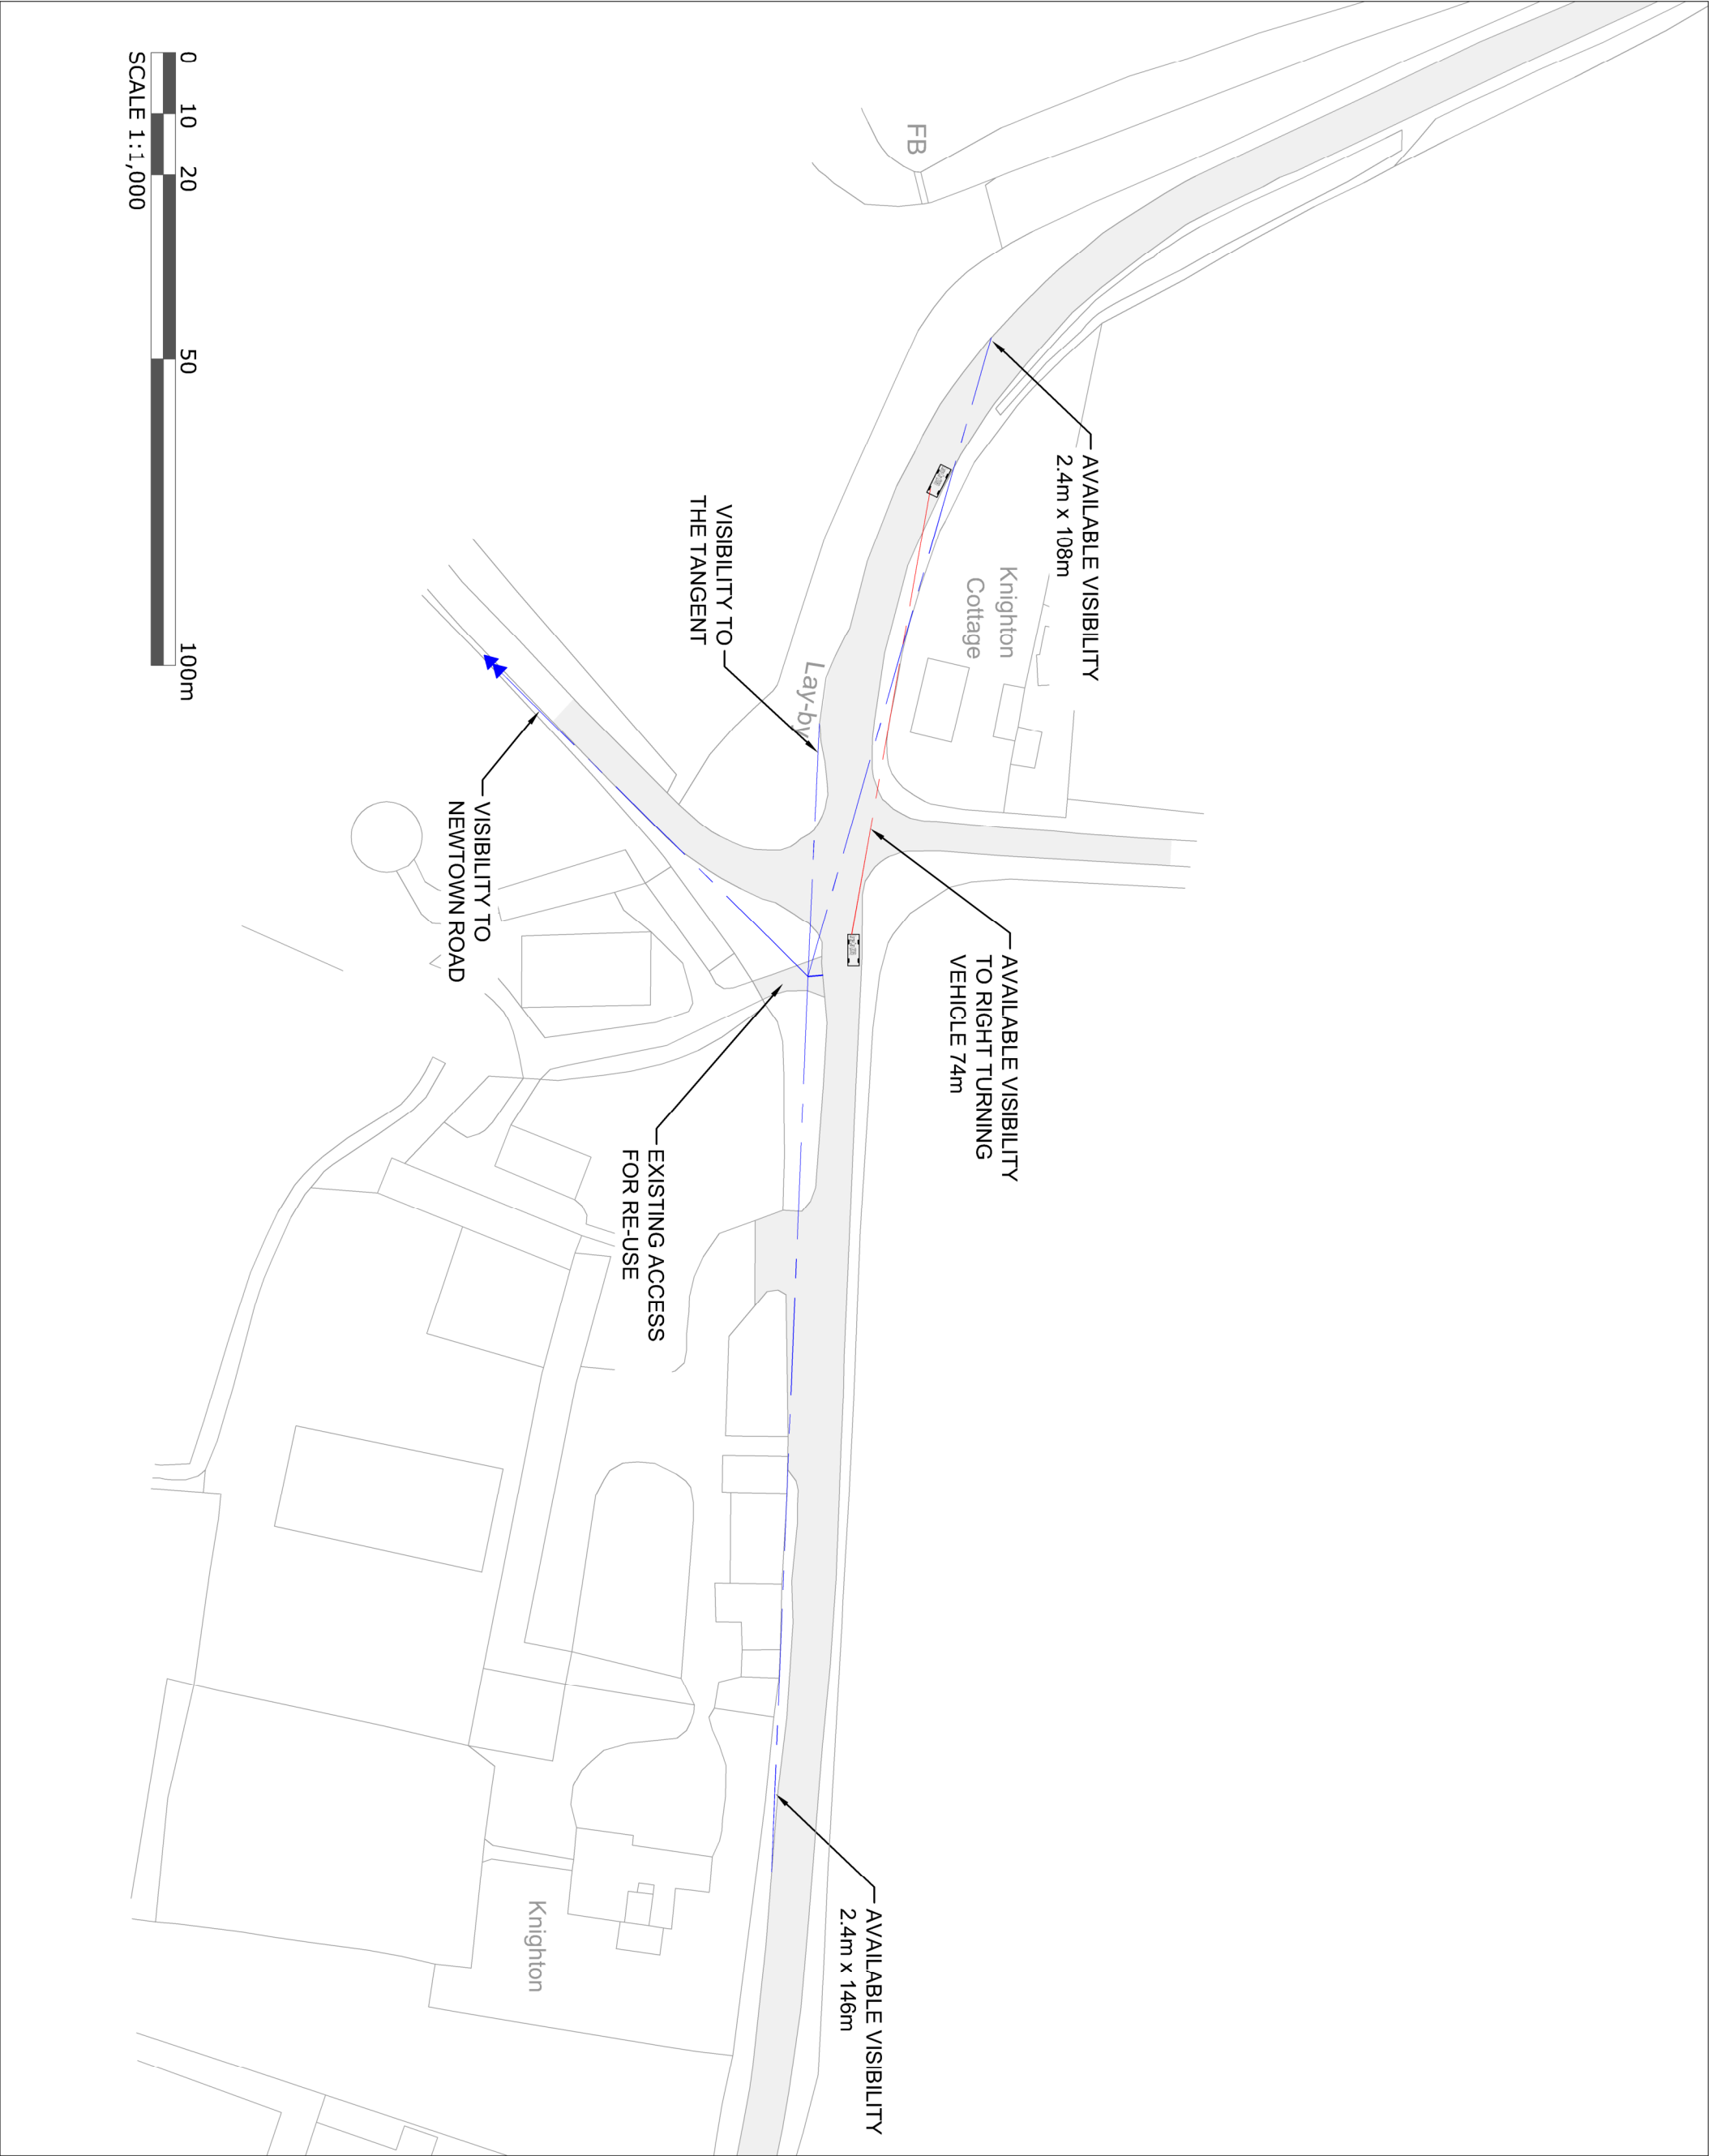


revisions		initial	date
Contractors, Sub Contractors and Suppliers are to check all relevant dimensions and levels of site and buildings before commencing any shop drawings or building work.			
This drawing is copyright and may not be reproduced in any part of form without the written consent of Fowler Architecture and Planning			

project
DUTCH BARN
Ramsbury

planning

Visibility Splays

scale	drawn by	date
1:1000 @A3	LTW	July '26
210620-110		
drawing no		rev

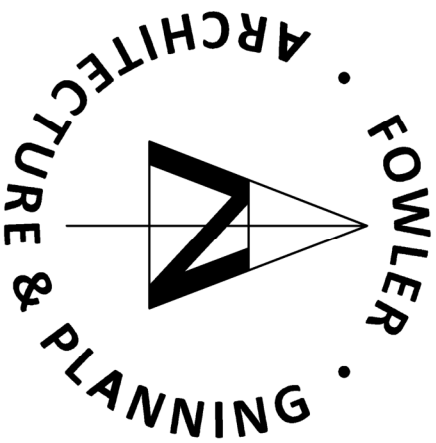

39 High Street
Pewsey
Wiltshire
SN9 5AF
tel (01672) 569444
enquiries@faap.co.uk