




Legend

- No Access
- Rock Pillar
- Survey route / emergency access
- SQ3 PB Survey Boundaries (2010)
- Shaft Positions
- Section Lines (see Fig 6-10)

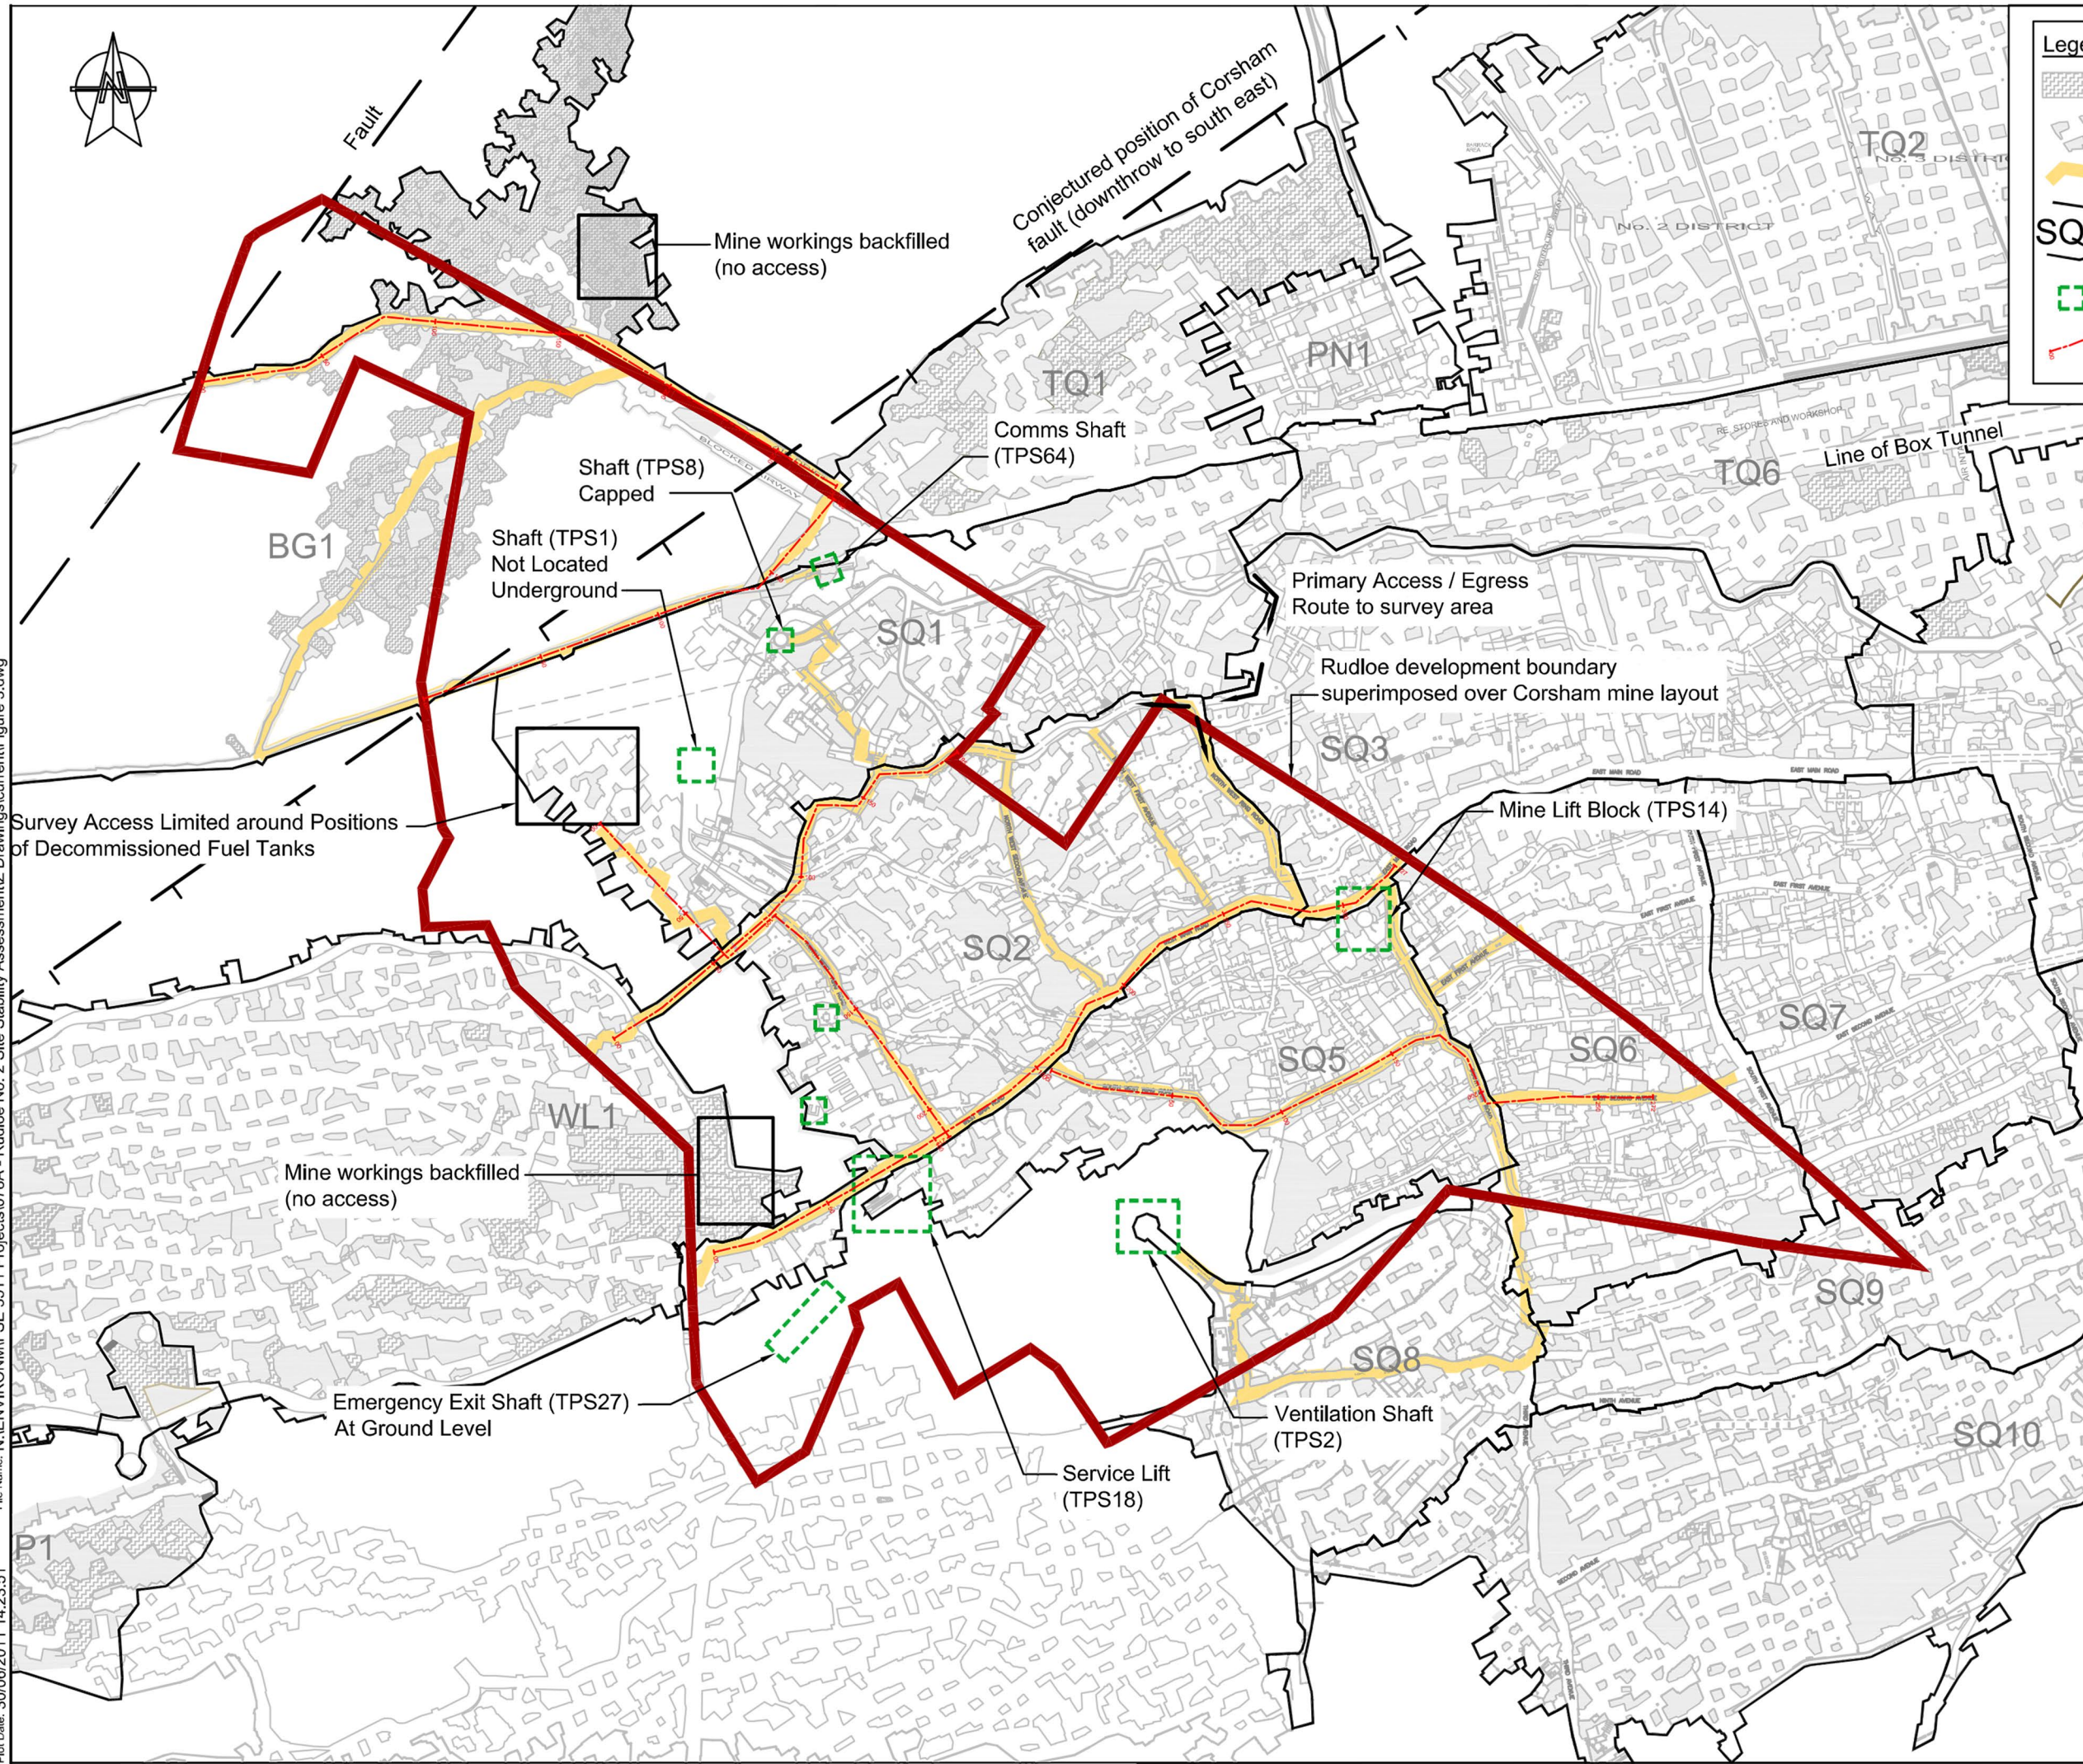

Rev	Date	Description	By	Chk	App
DRAFT					
					
29 Cathedral Road Cardiff CF11 9HA			Tel: 44-(0)29-2082-7000 Fax: 44-(0)29-2082-7001		
Client: DEFENCE INFRASTRUCTURE ORGANISATION					
Site/Project: RUDLOE NO.2 SITE STABILITY STUDY					
Title: CORSHAM MINE LAYOUT RELATIVE TO THE RUDLOE DEVELOPMENT BOUNDARY					
Drawn: JBM			Checked: GJ		
Designed: GJ			Approved: AD		
Date: 23/05/2011		Scale: 1:2500		A3	Sheet:
Project Number:		Drawing Number:			Revision:
FSE3511078A		Figure 3			
© Copyright Parsons Brinckerhoff					