




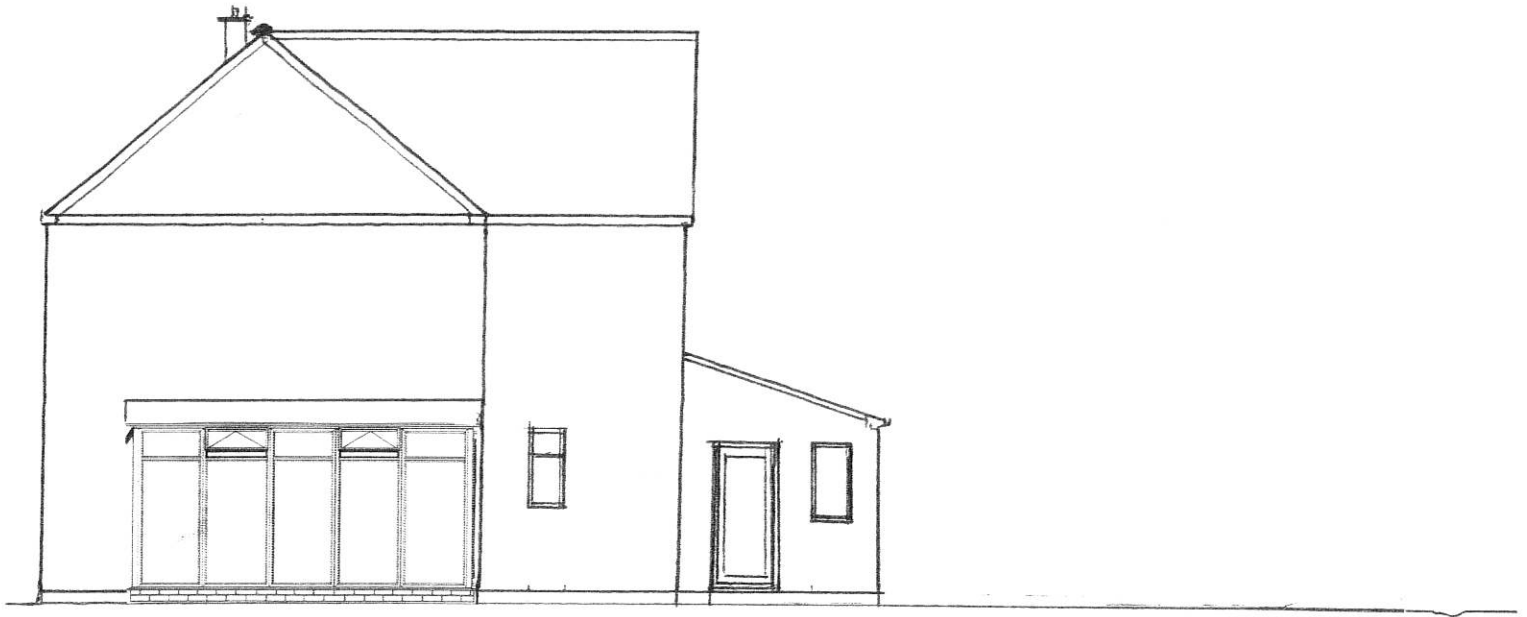

PROPOSED SIDE ELEVATION

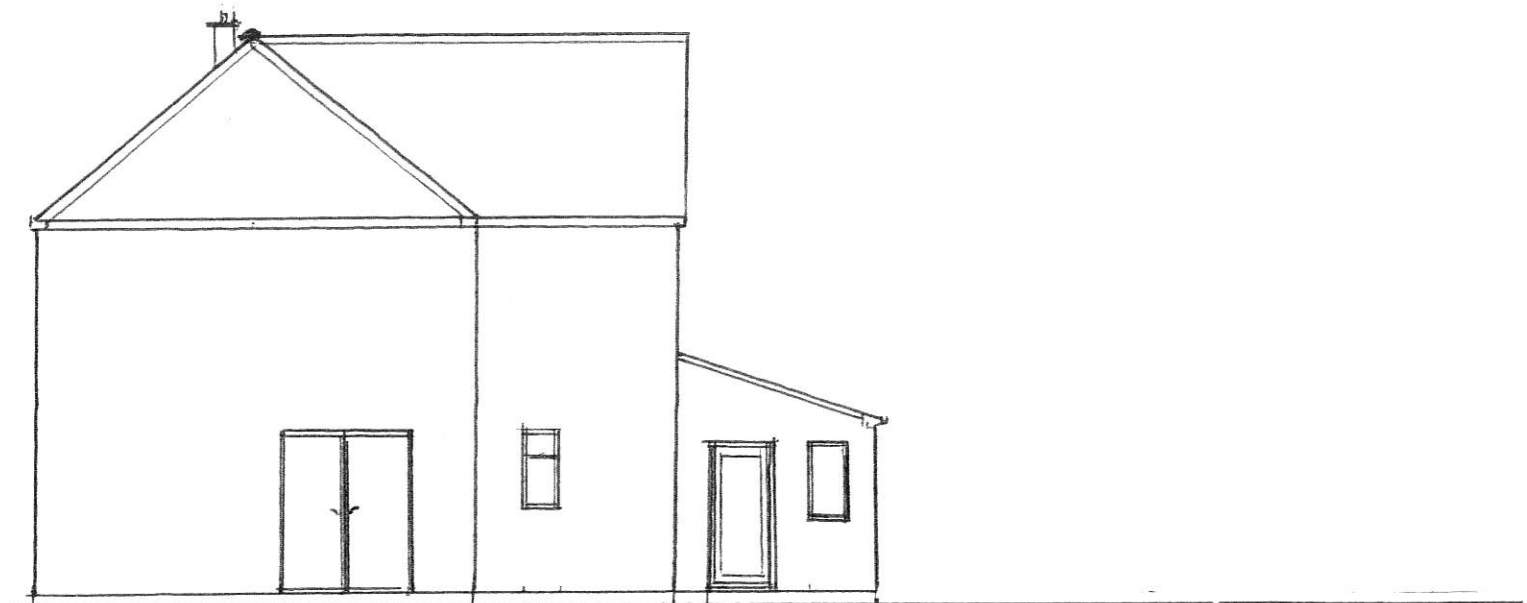

EXISTING SIDE ELEVATION

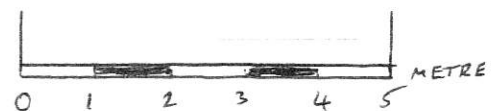

14 TINHEAD ROAD
EDINGTON

EXISTING SIDE ELEVATION

PROPOSED SIDE ELEVATION

SCALE 1:100