





Existing Front (South-East) Elevation 1:100

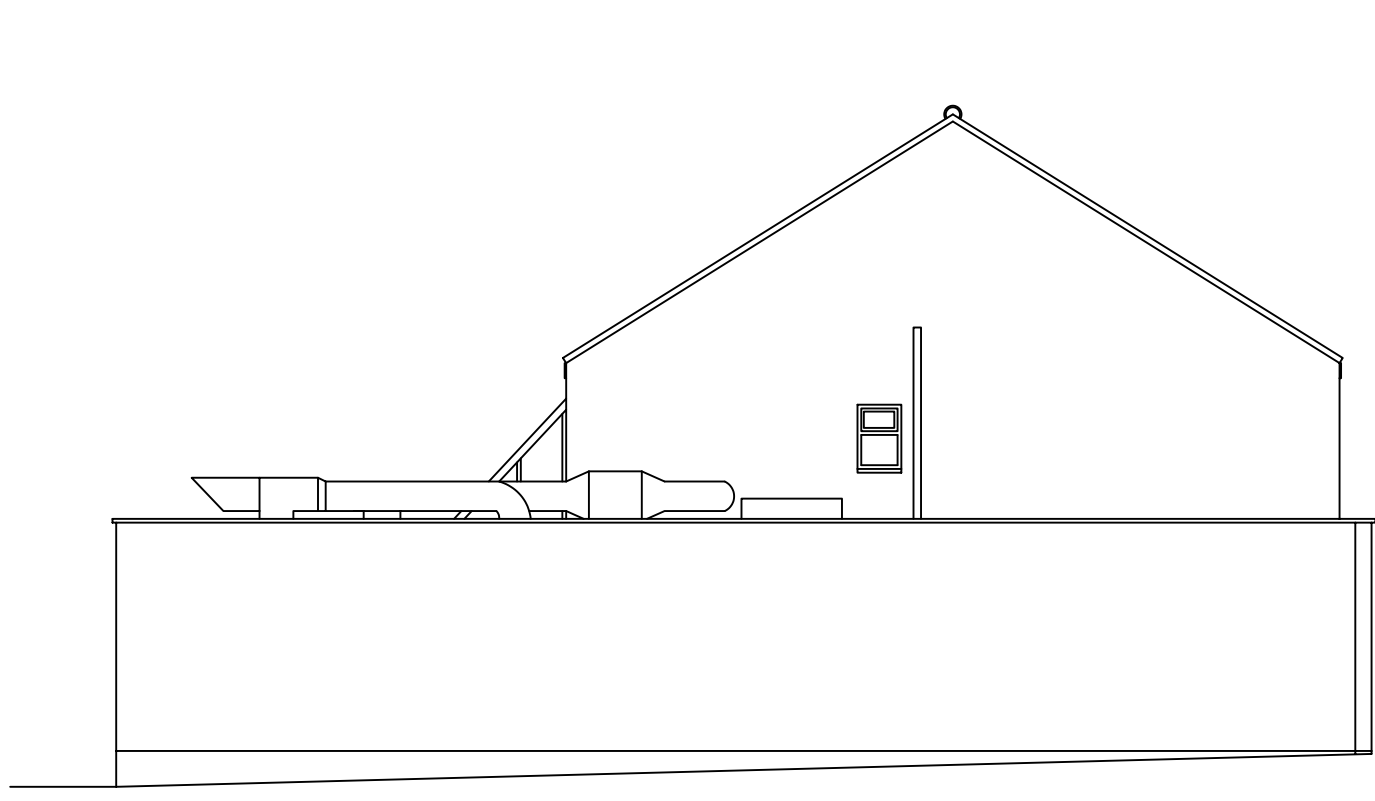

Existing Side (South-West) Elevation 1:100



Existing Rear (North-West) Elevation 1:100

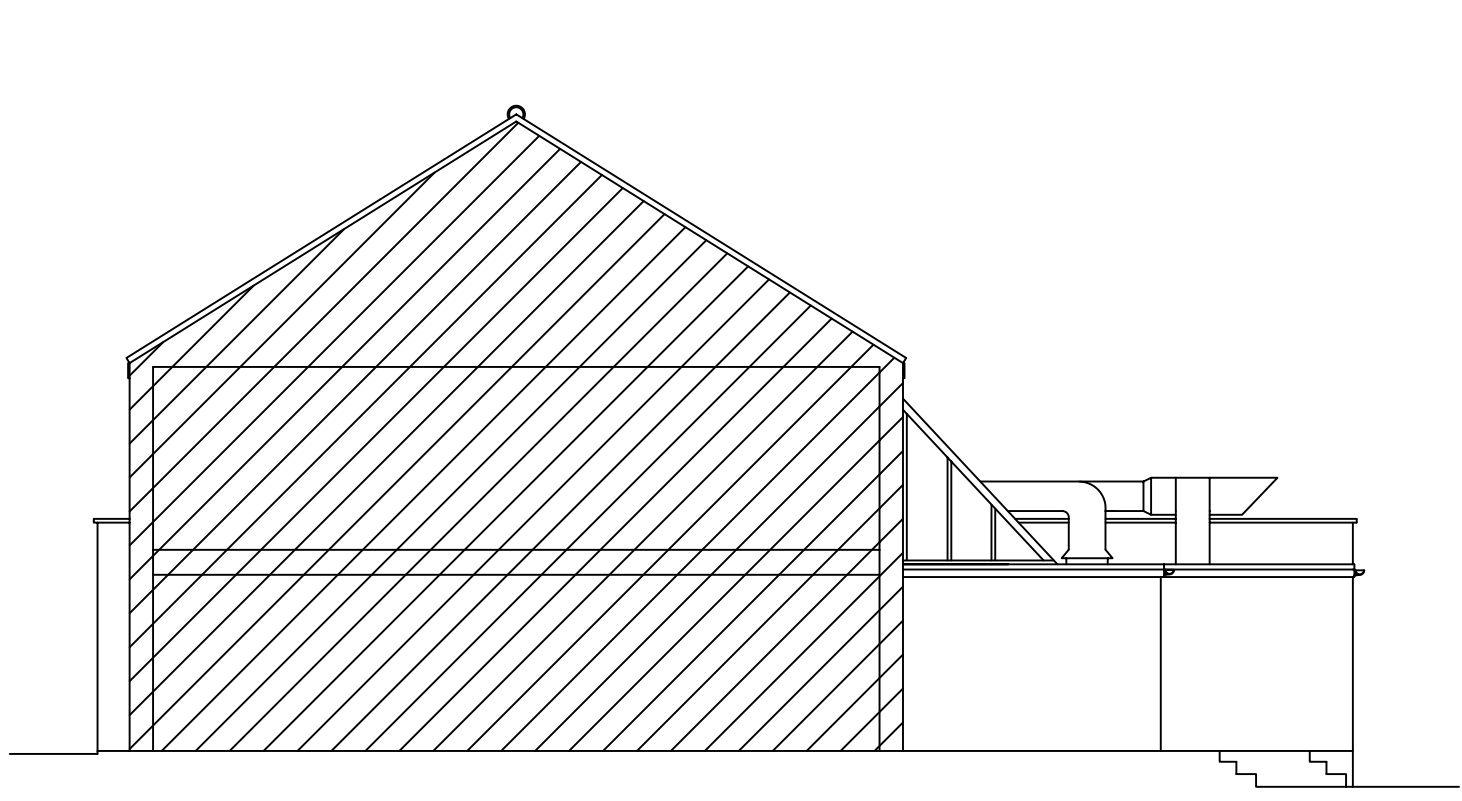


Existing Side (North-East) Elevation 1:100



Proposed Front (South-East) Elevation 1:100


Building Materials:-  
Walls:- Off White render  
Windows & Doors:- White upvcc

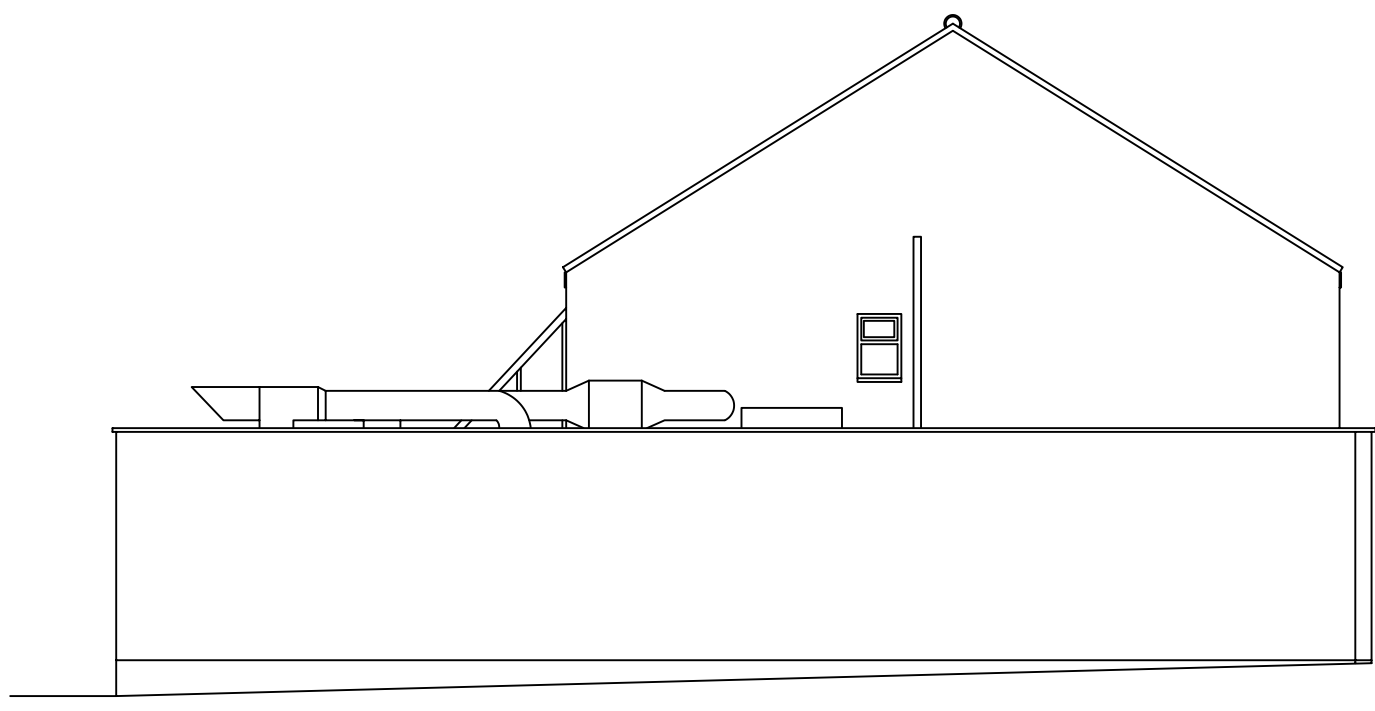



Proposed Side (South-West) Elevation 1:100




Proposed Rear (North-West) Elevation 1:100

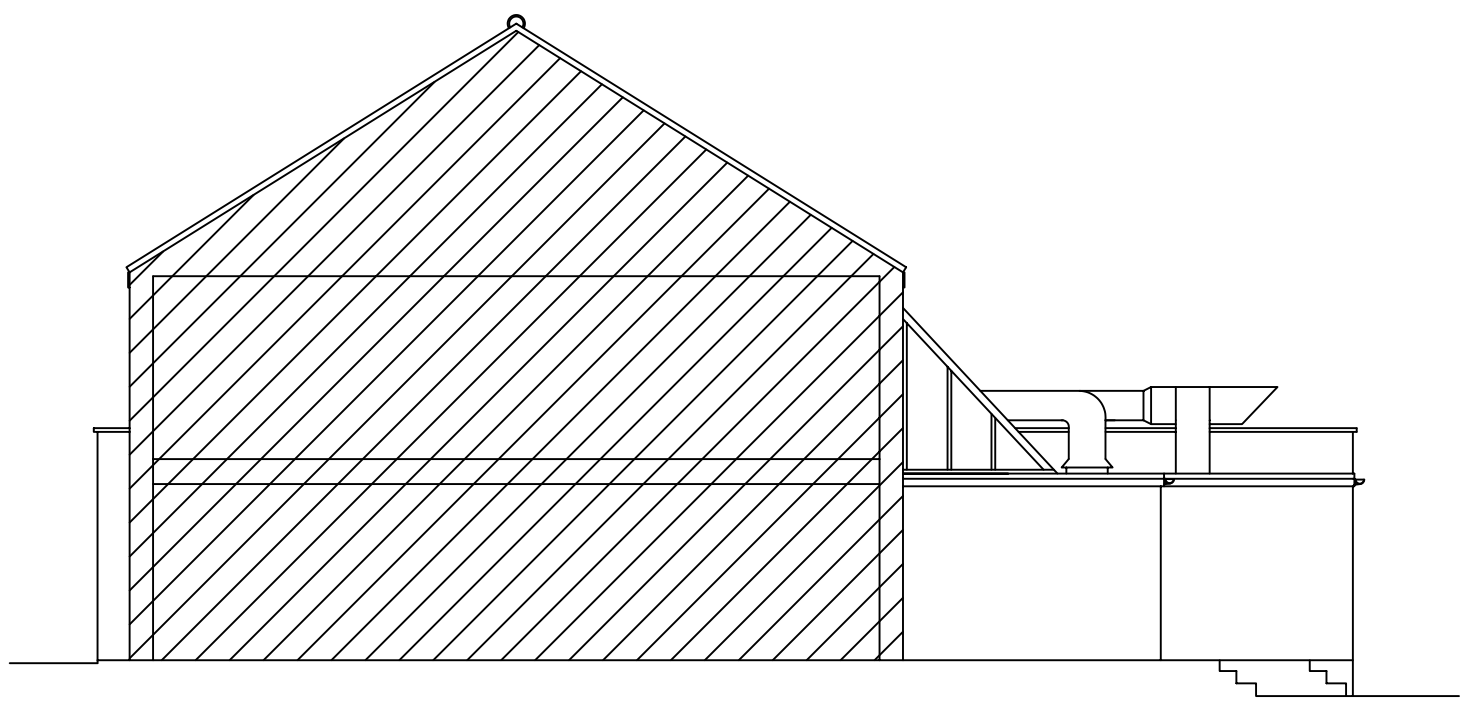


Proposed Side (North-East) Elevation 1:100

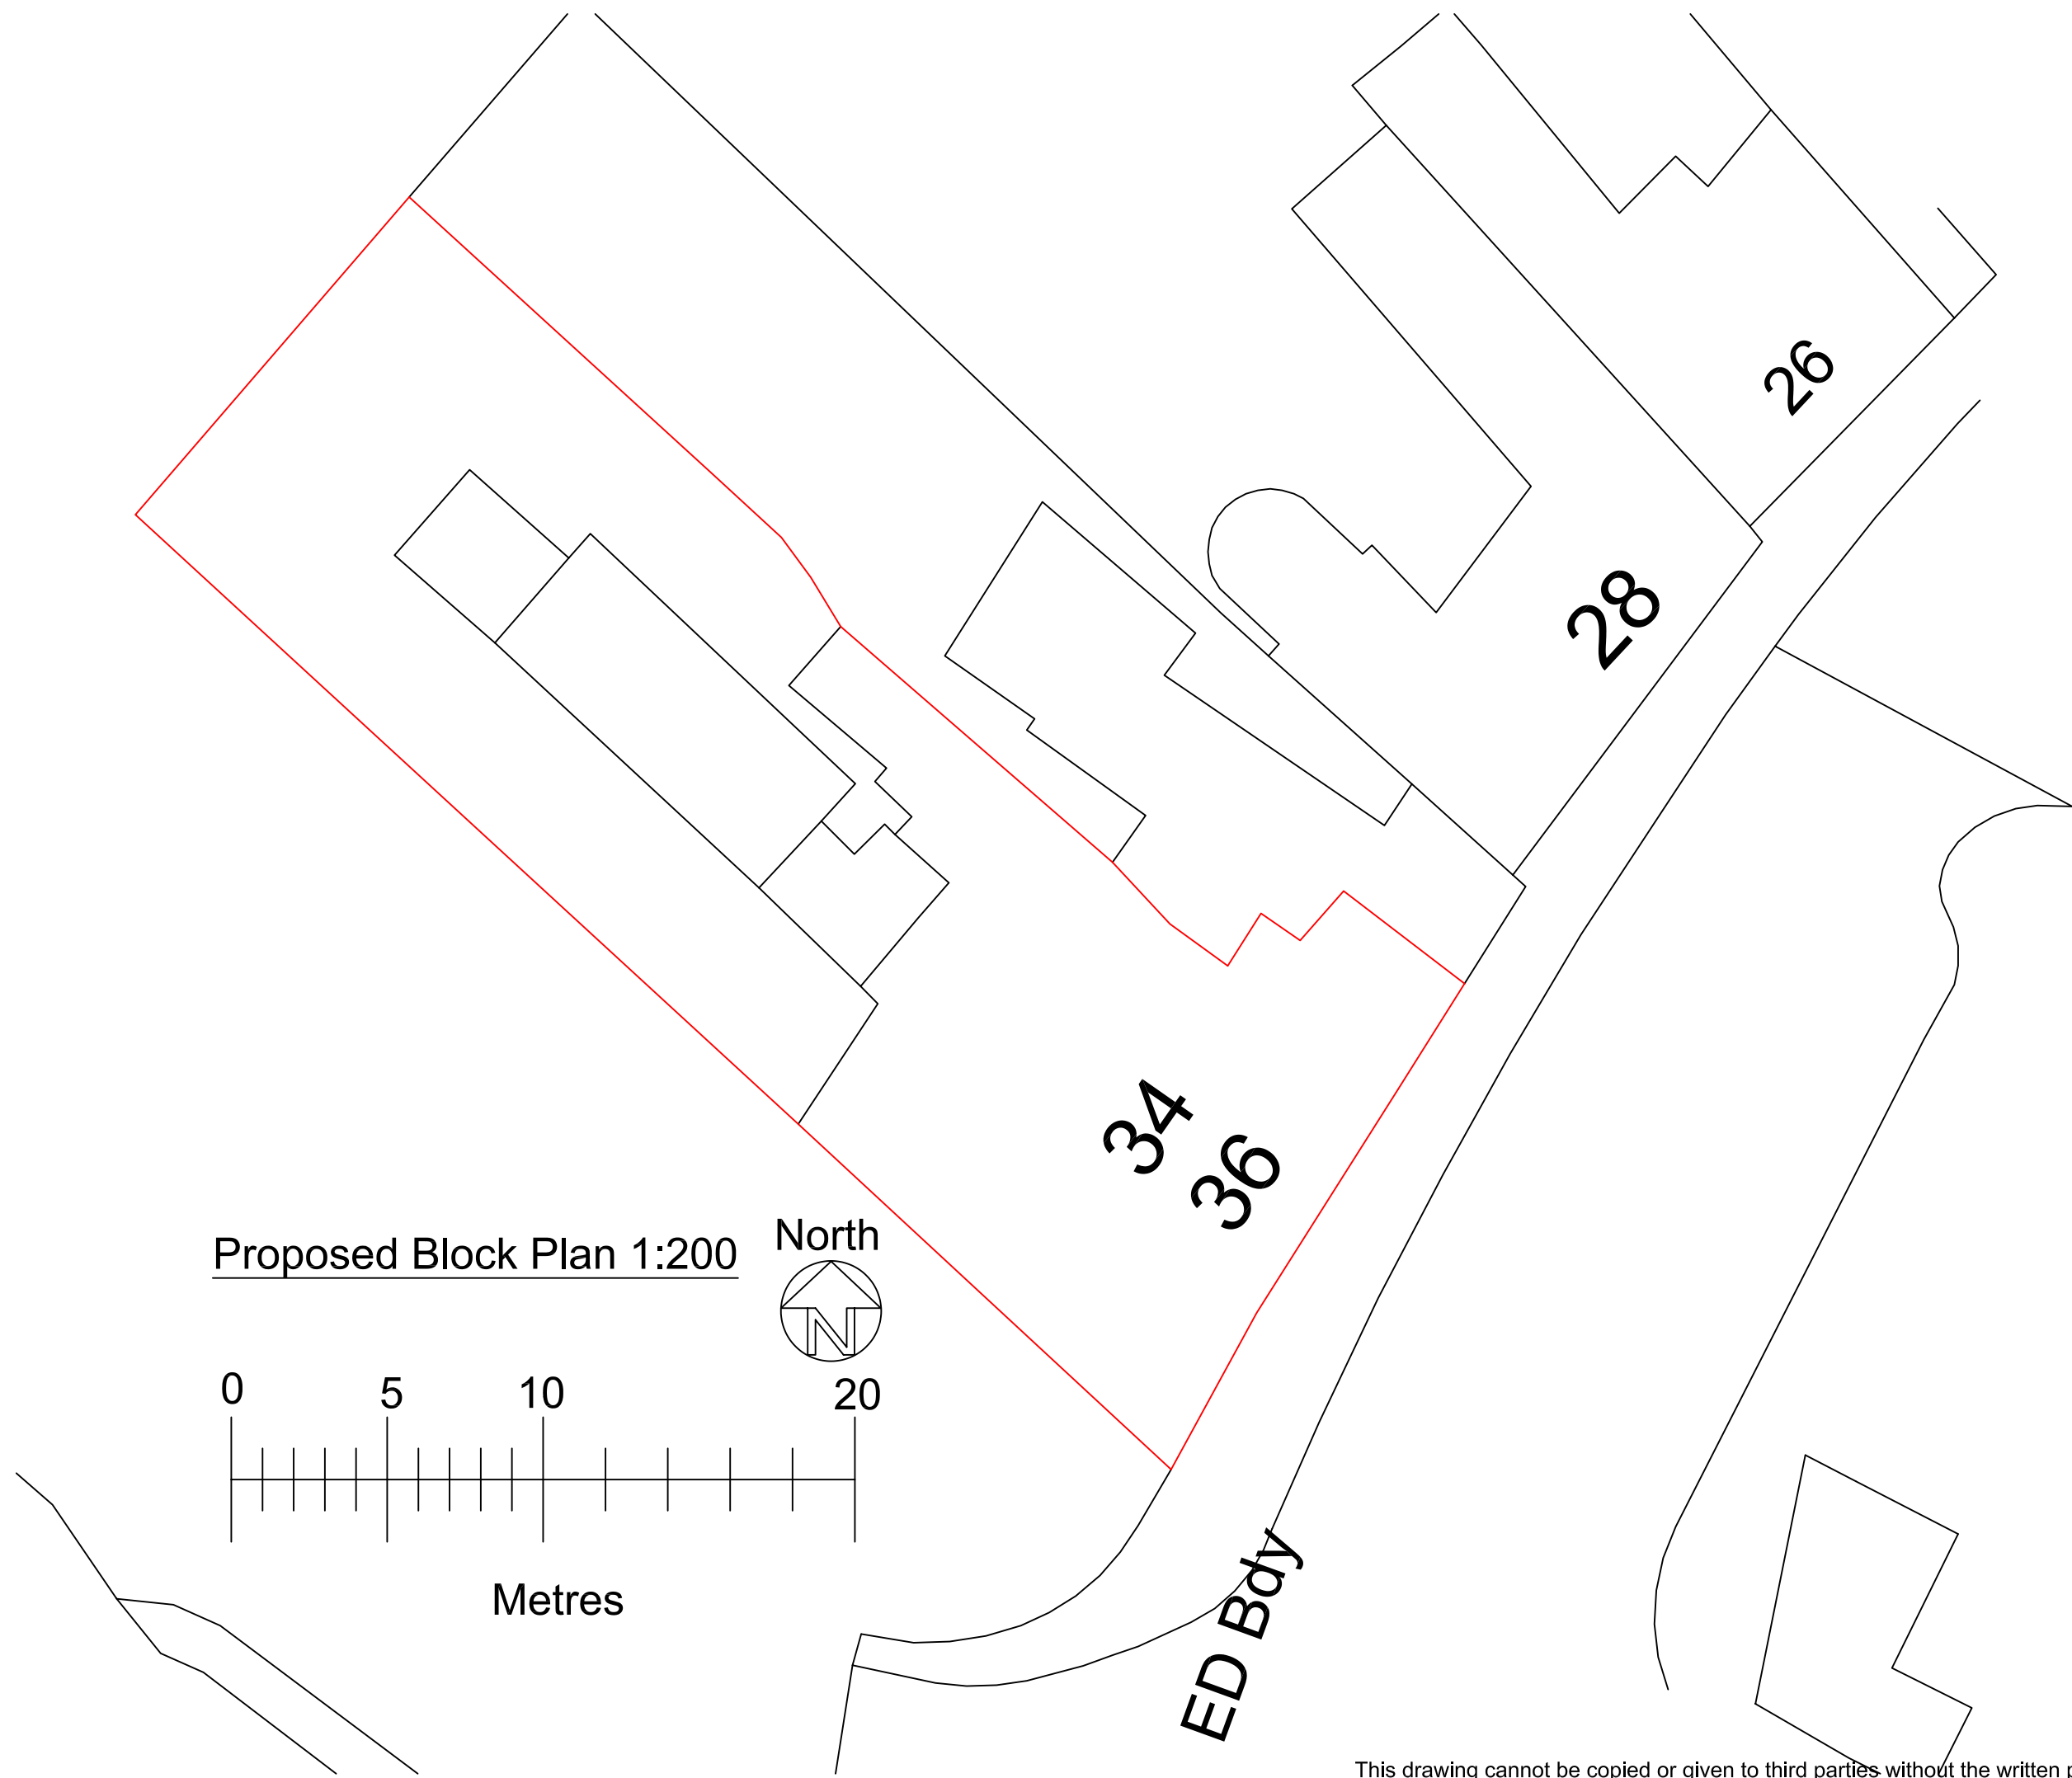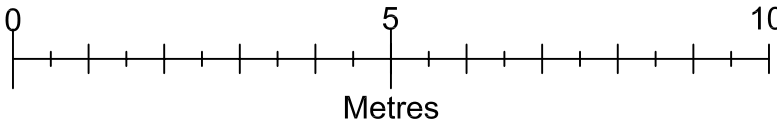

Proposed Block Plan 1:200

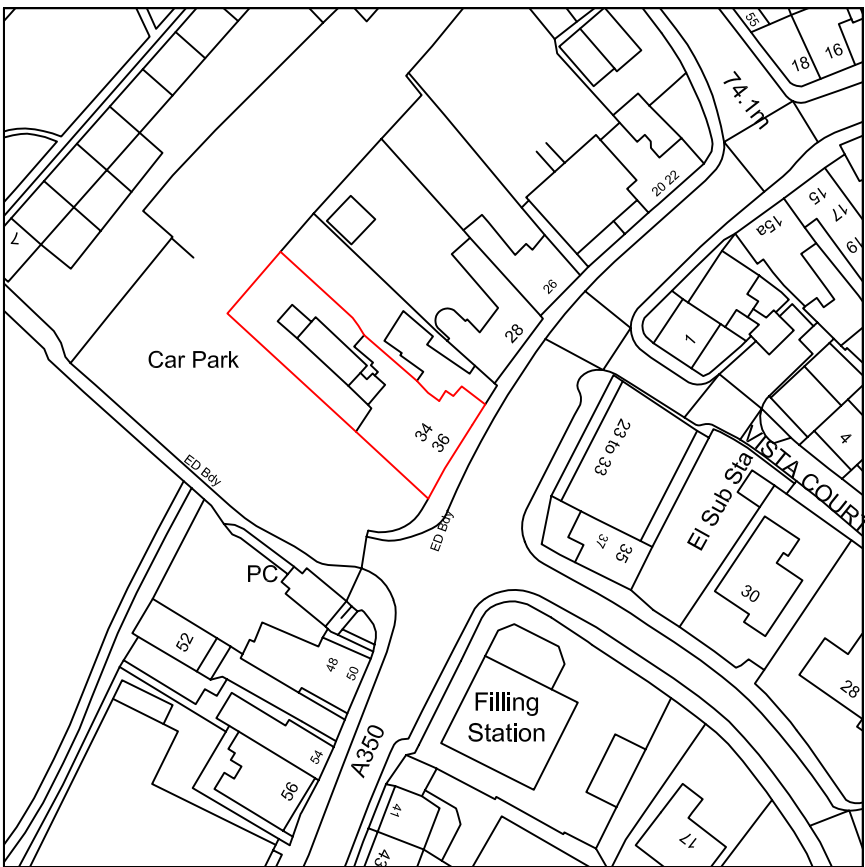

Location Plan 1:1250

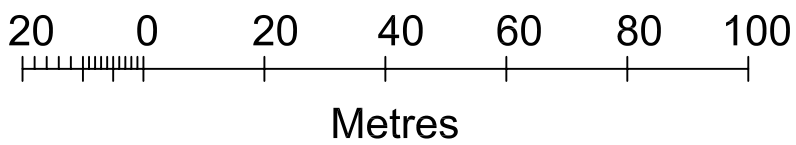

|   |                             |                                             |
|---|-----------------------------|---------------------------------------------|
| <u>Drawn by</u>   | A Harlow & Son 01225 938329 |                                             |
| <u>Proposed Fenestration Alterations at</u><br><u>34-36 Warminster Road</u><br><u>Westbury</u><br><u>Wiltshire</u><br><u>BA13 3PE</u> |                             |                                             |
| A1 Papersize   |                             |                                             |
| <u>Scale</u>   | 1:100, 1:200, 1:1250        | <u>Drawing No AH2026/26</u><br>Sheet 1 of 2 |
| <u>Date</u>   | 30th June 2026              |                                             |