
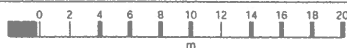


Tenon House, Harpers Lane, SN16 0BY

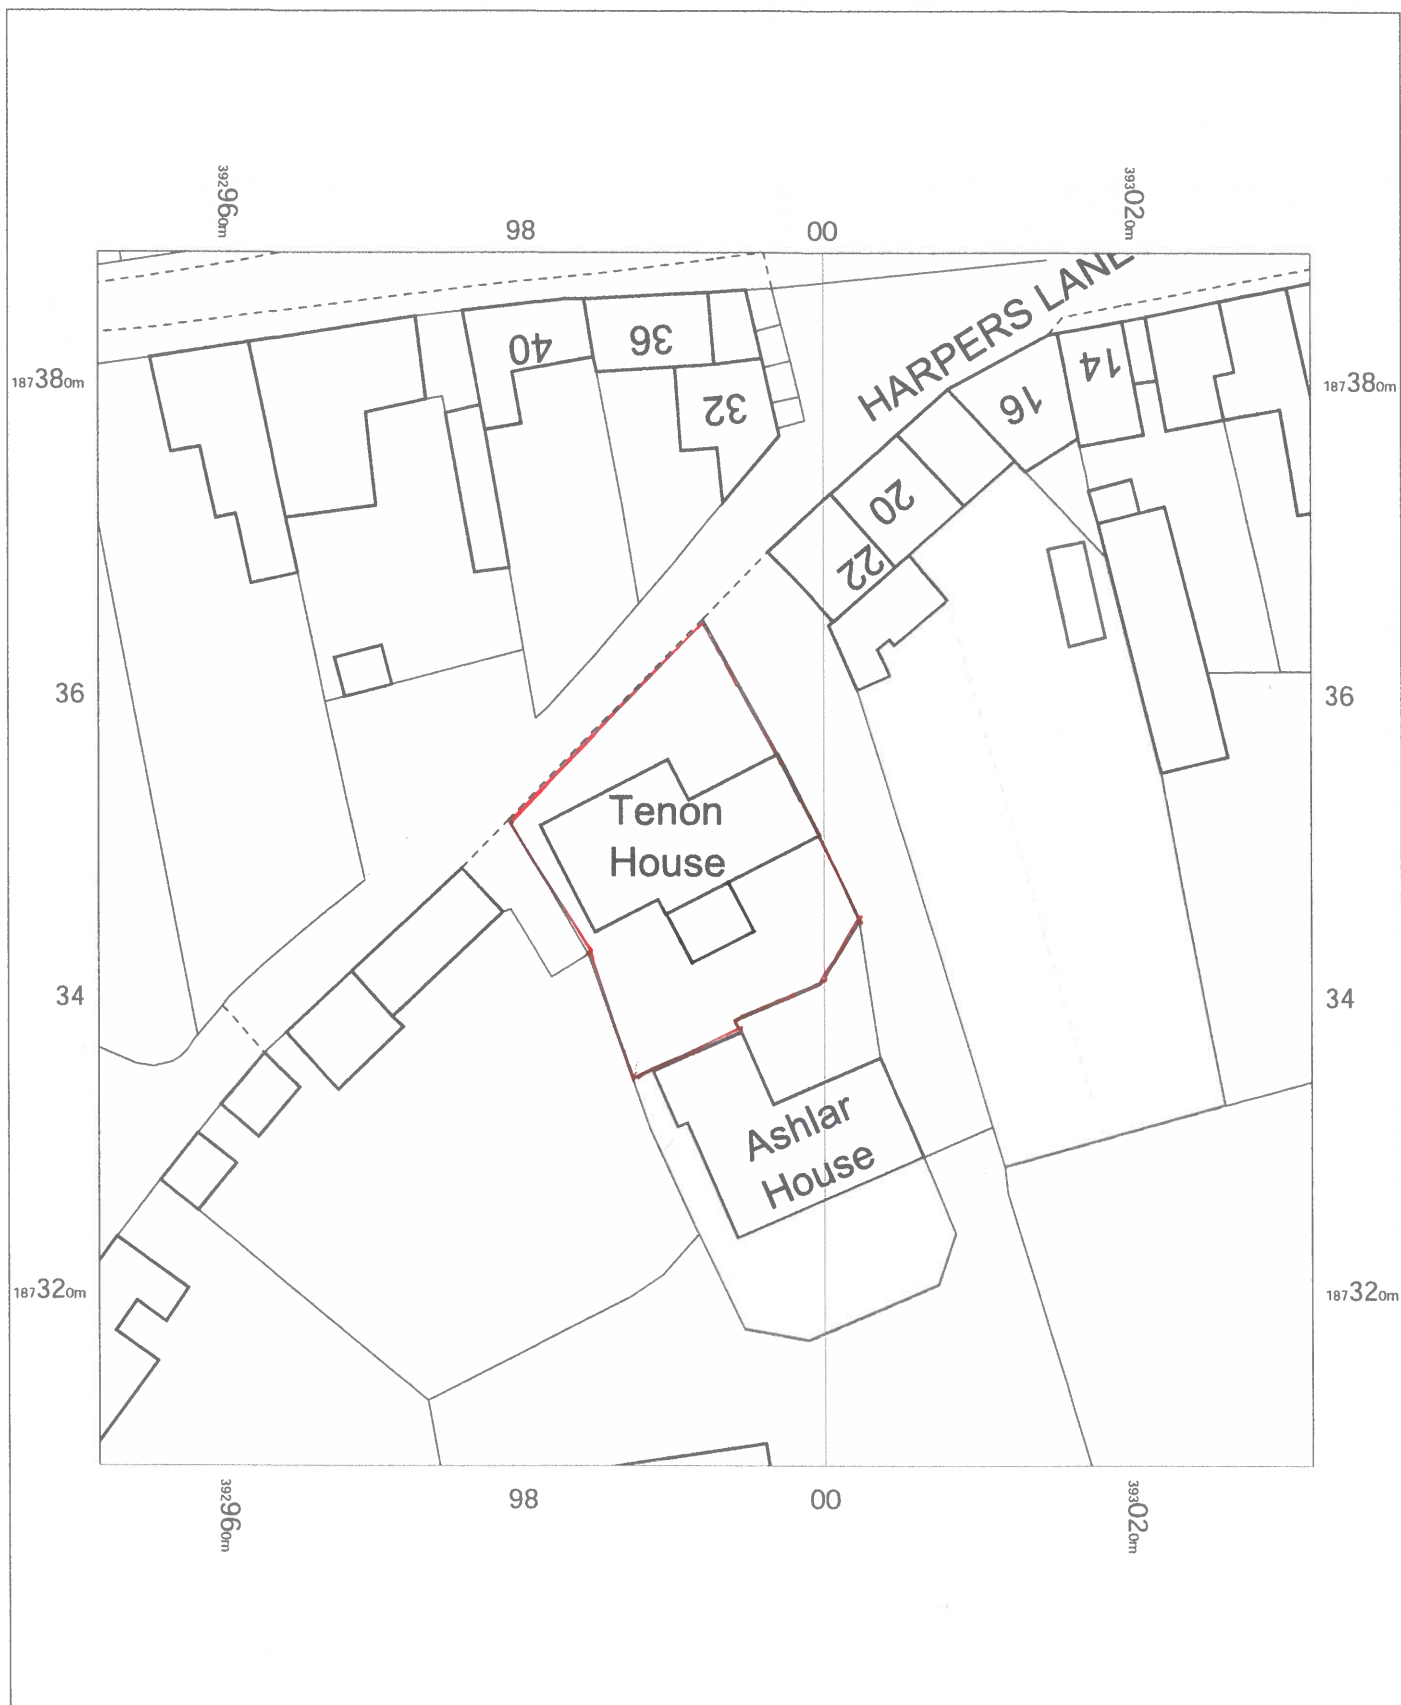

Tenon House
Harpers Lane,
Malmesbury,
Wiltshire
SN16 0BY

OS MasterMap 1250/2500/10000 scale
Wednesday, May 13, 2026, ID: BW1-01277644
maps.blackwell.co.uk

1:500 scale print at A4, Centre: 392992 E, 187349 N

©Crown Copyright Ordnance Survey. Licence no.
100041041



BLACKWELL'S
MAPPING SERVICES
PERSONAL & PROFESSIONAL MAPPING
www.blackwellmapping.co.uk

TEL: 0800 151 2612
maps@blackwell.co.uk