




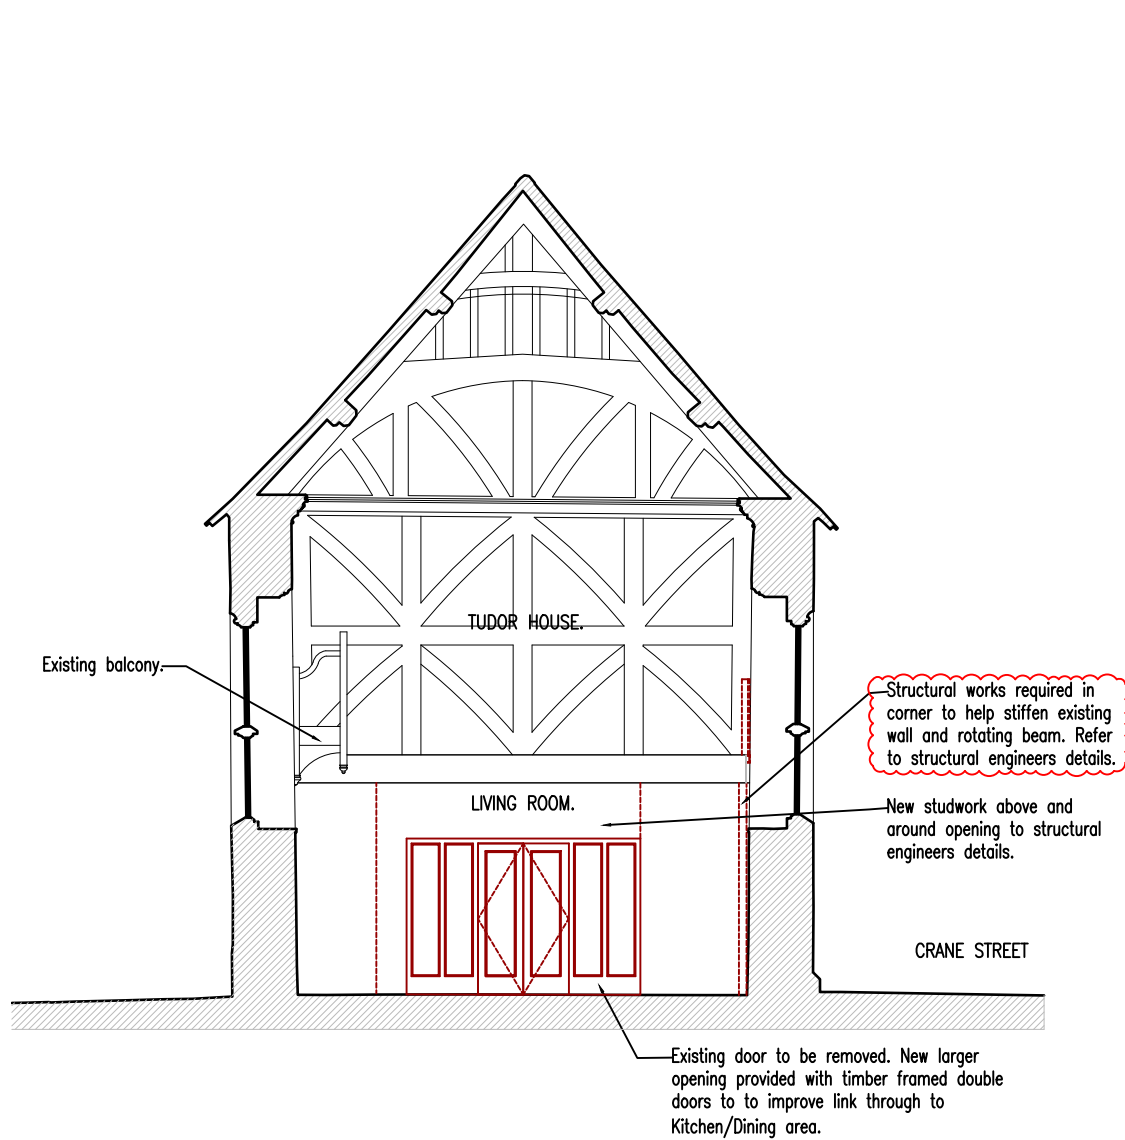


PROPOSED SECTION FF

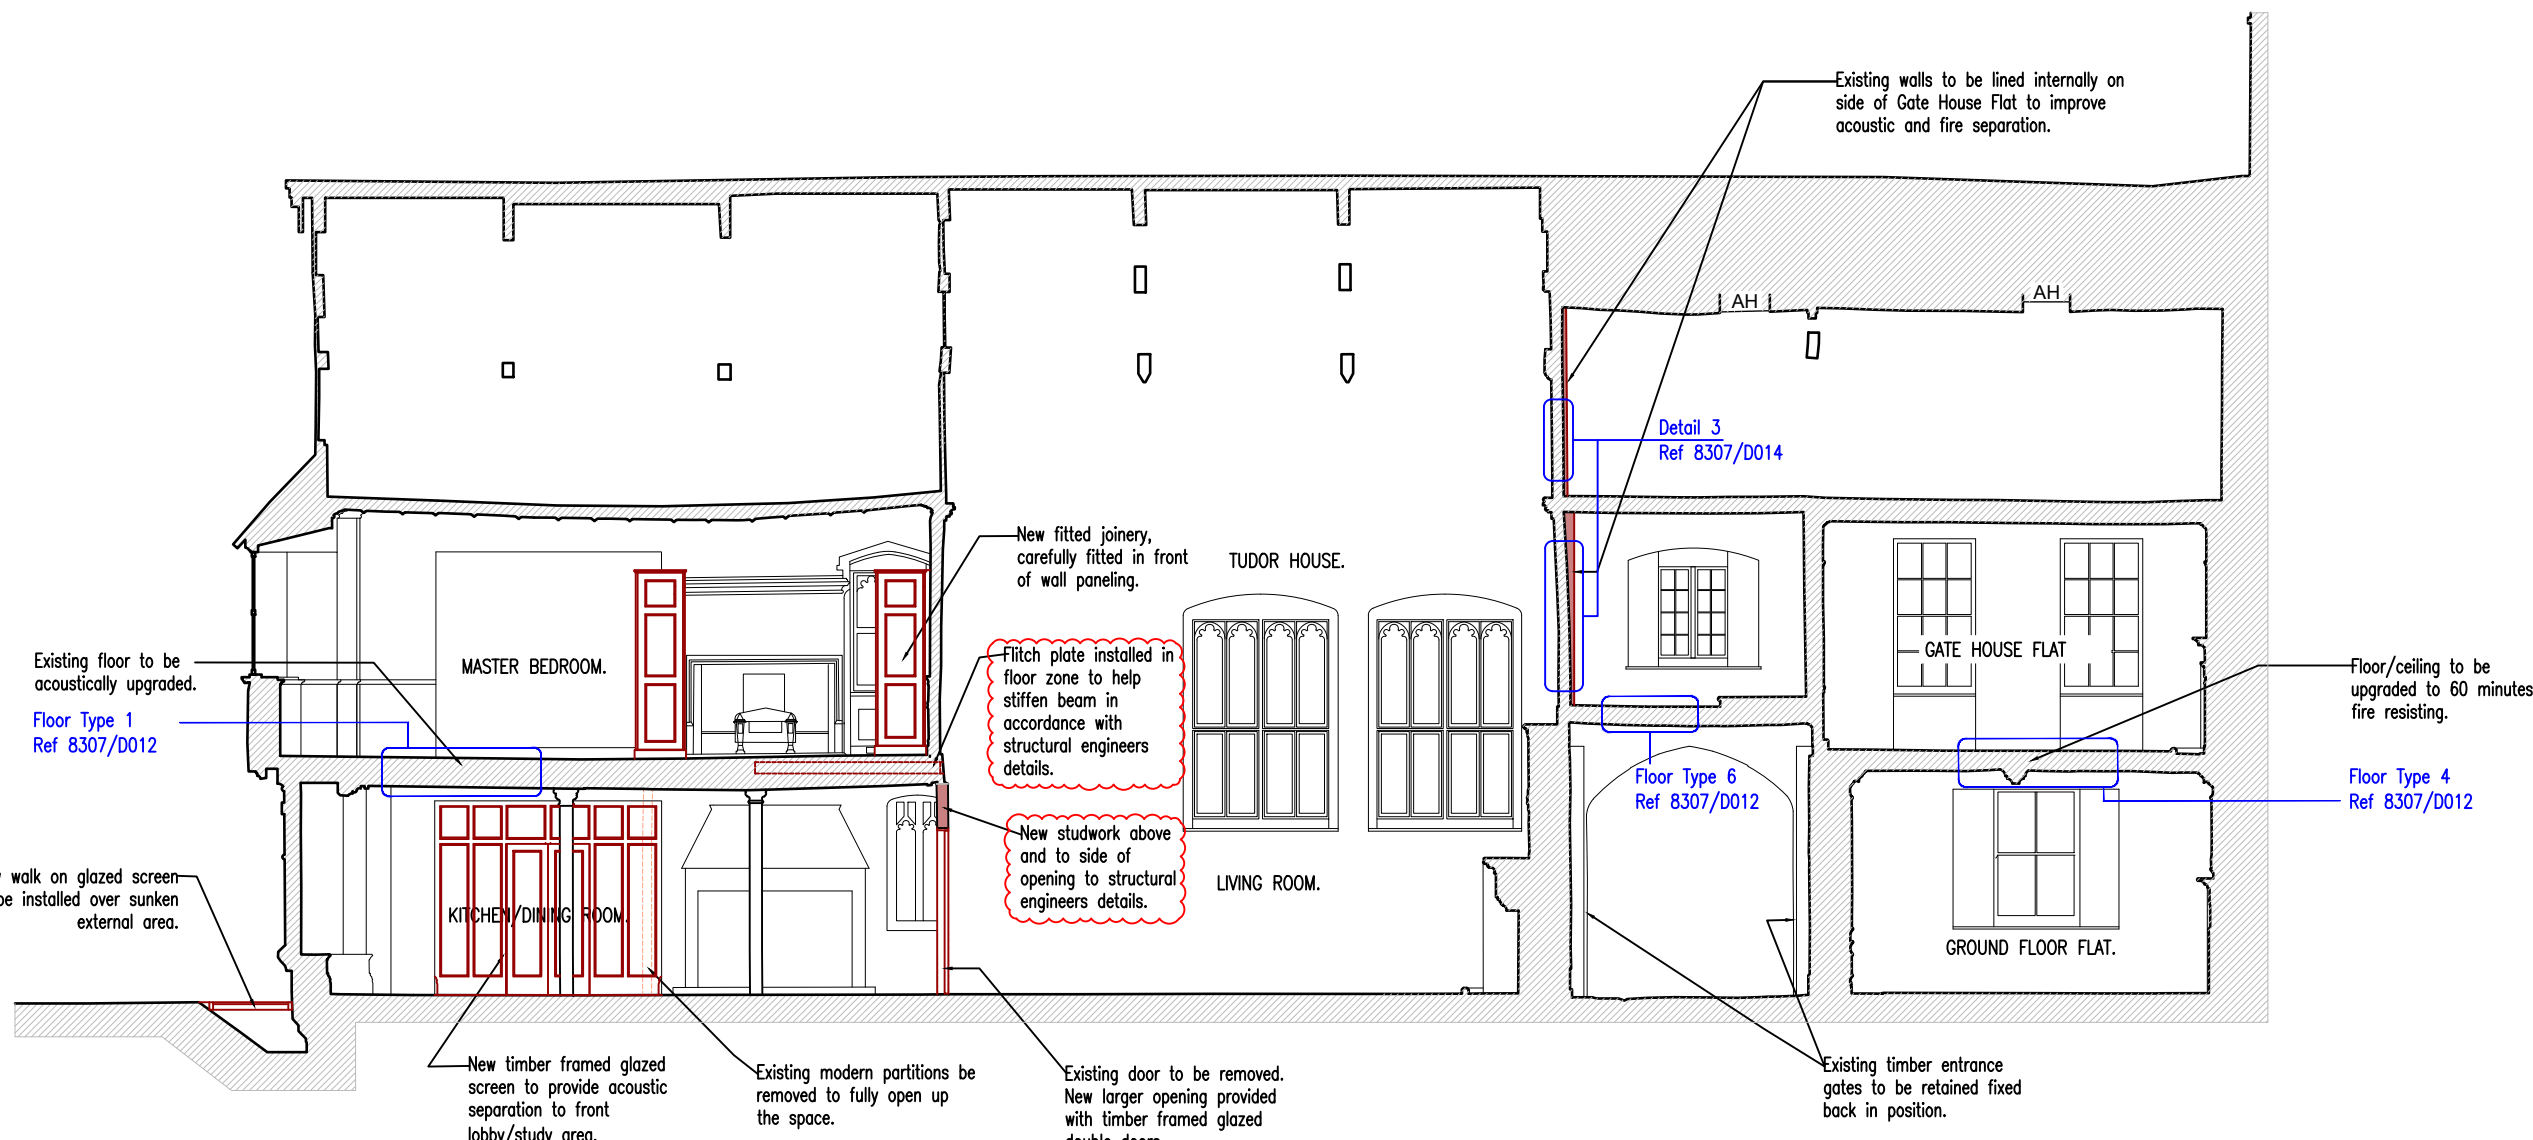


PROPOSED SECTION GG

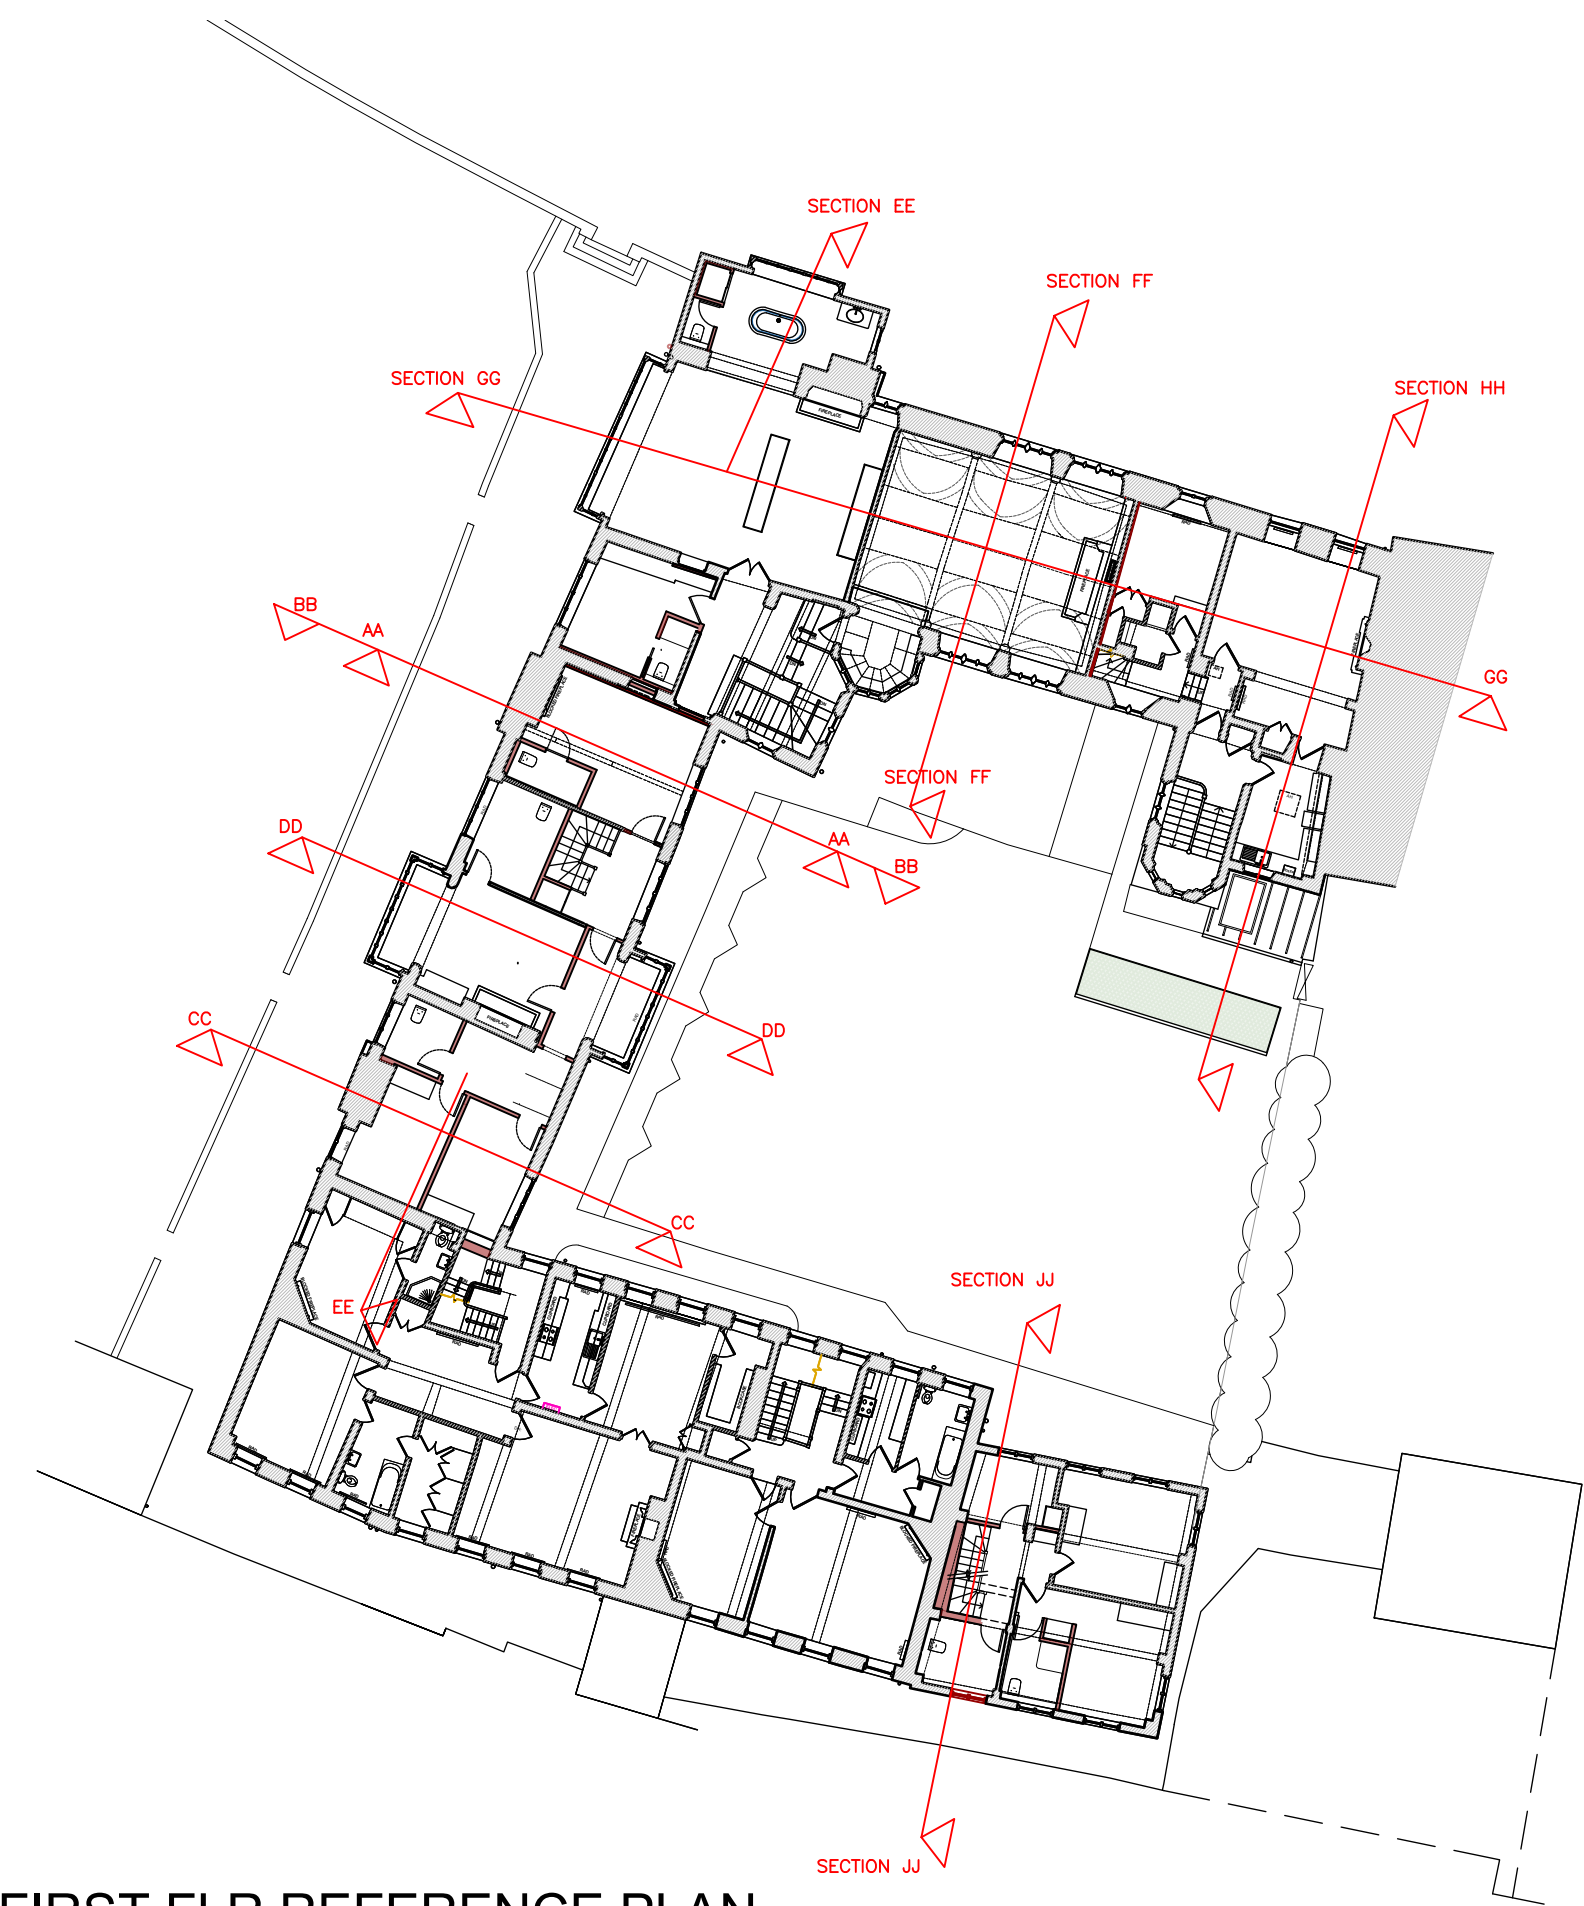


FIRST FLR REFERENCE PLAN

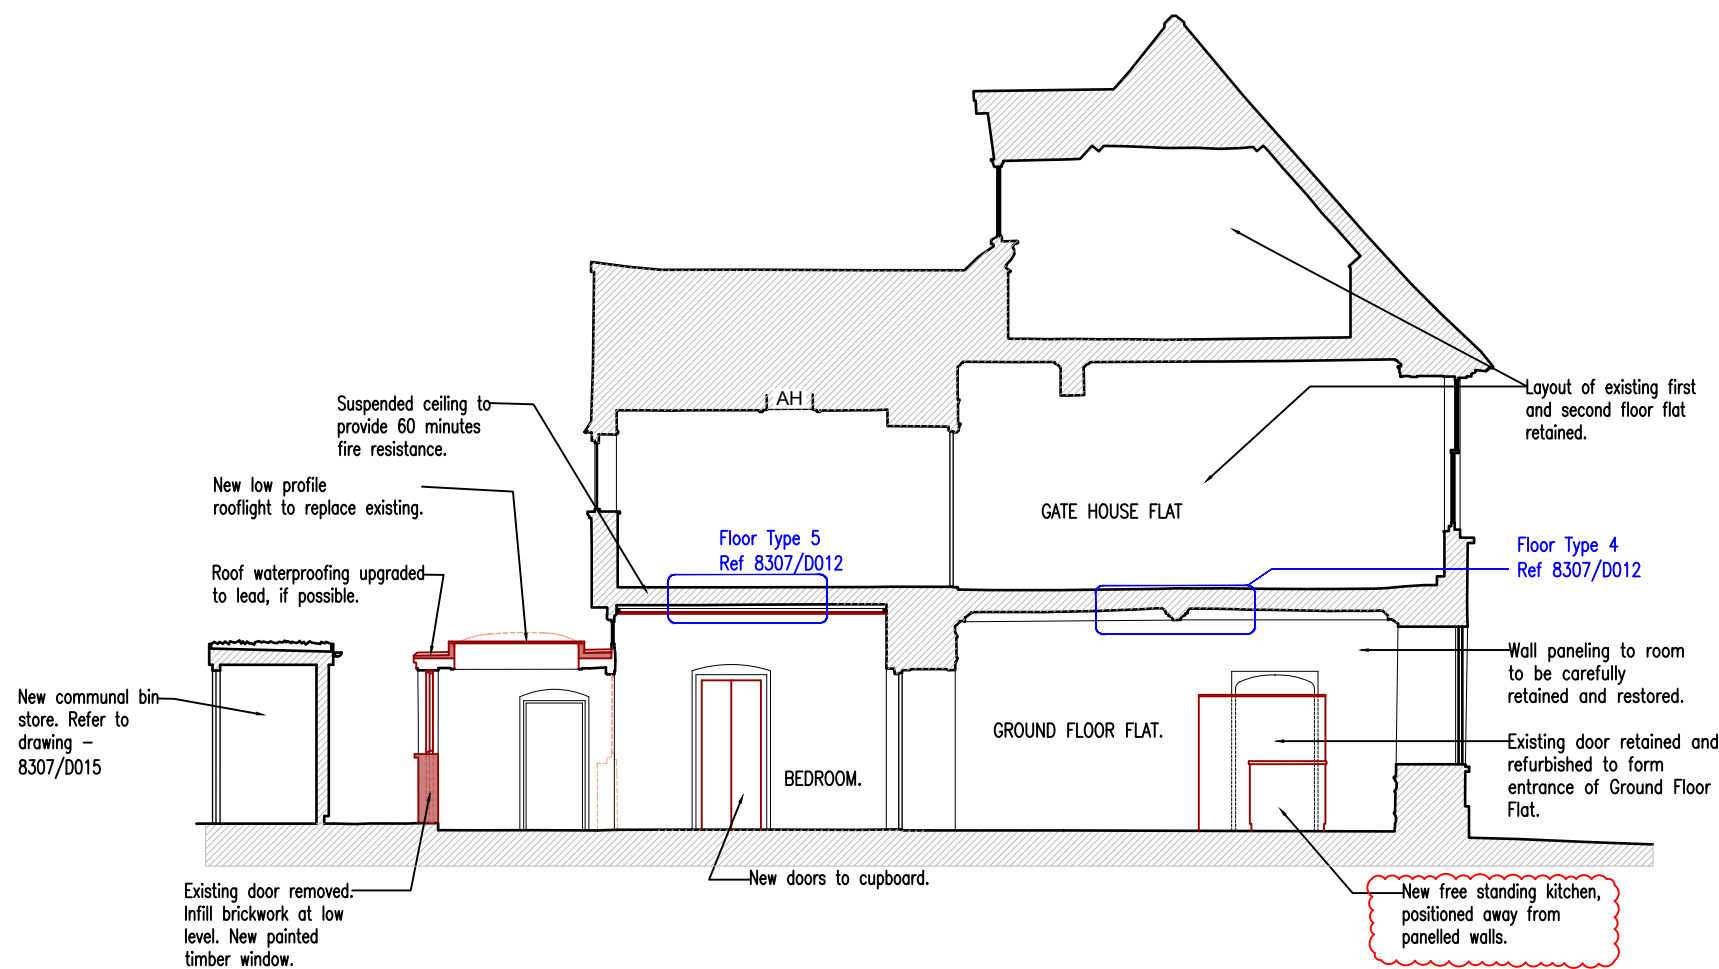

PROPOSED SECTION HH

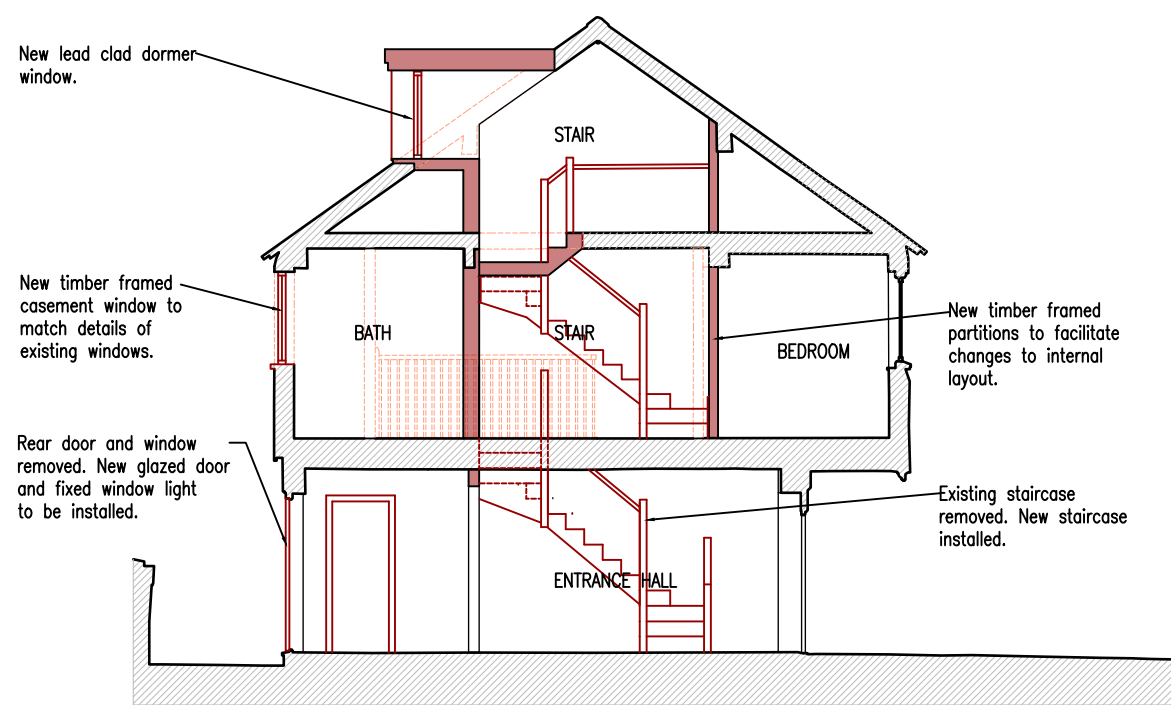

PROPOSED SECTION JJ

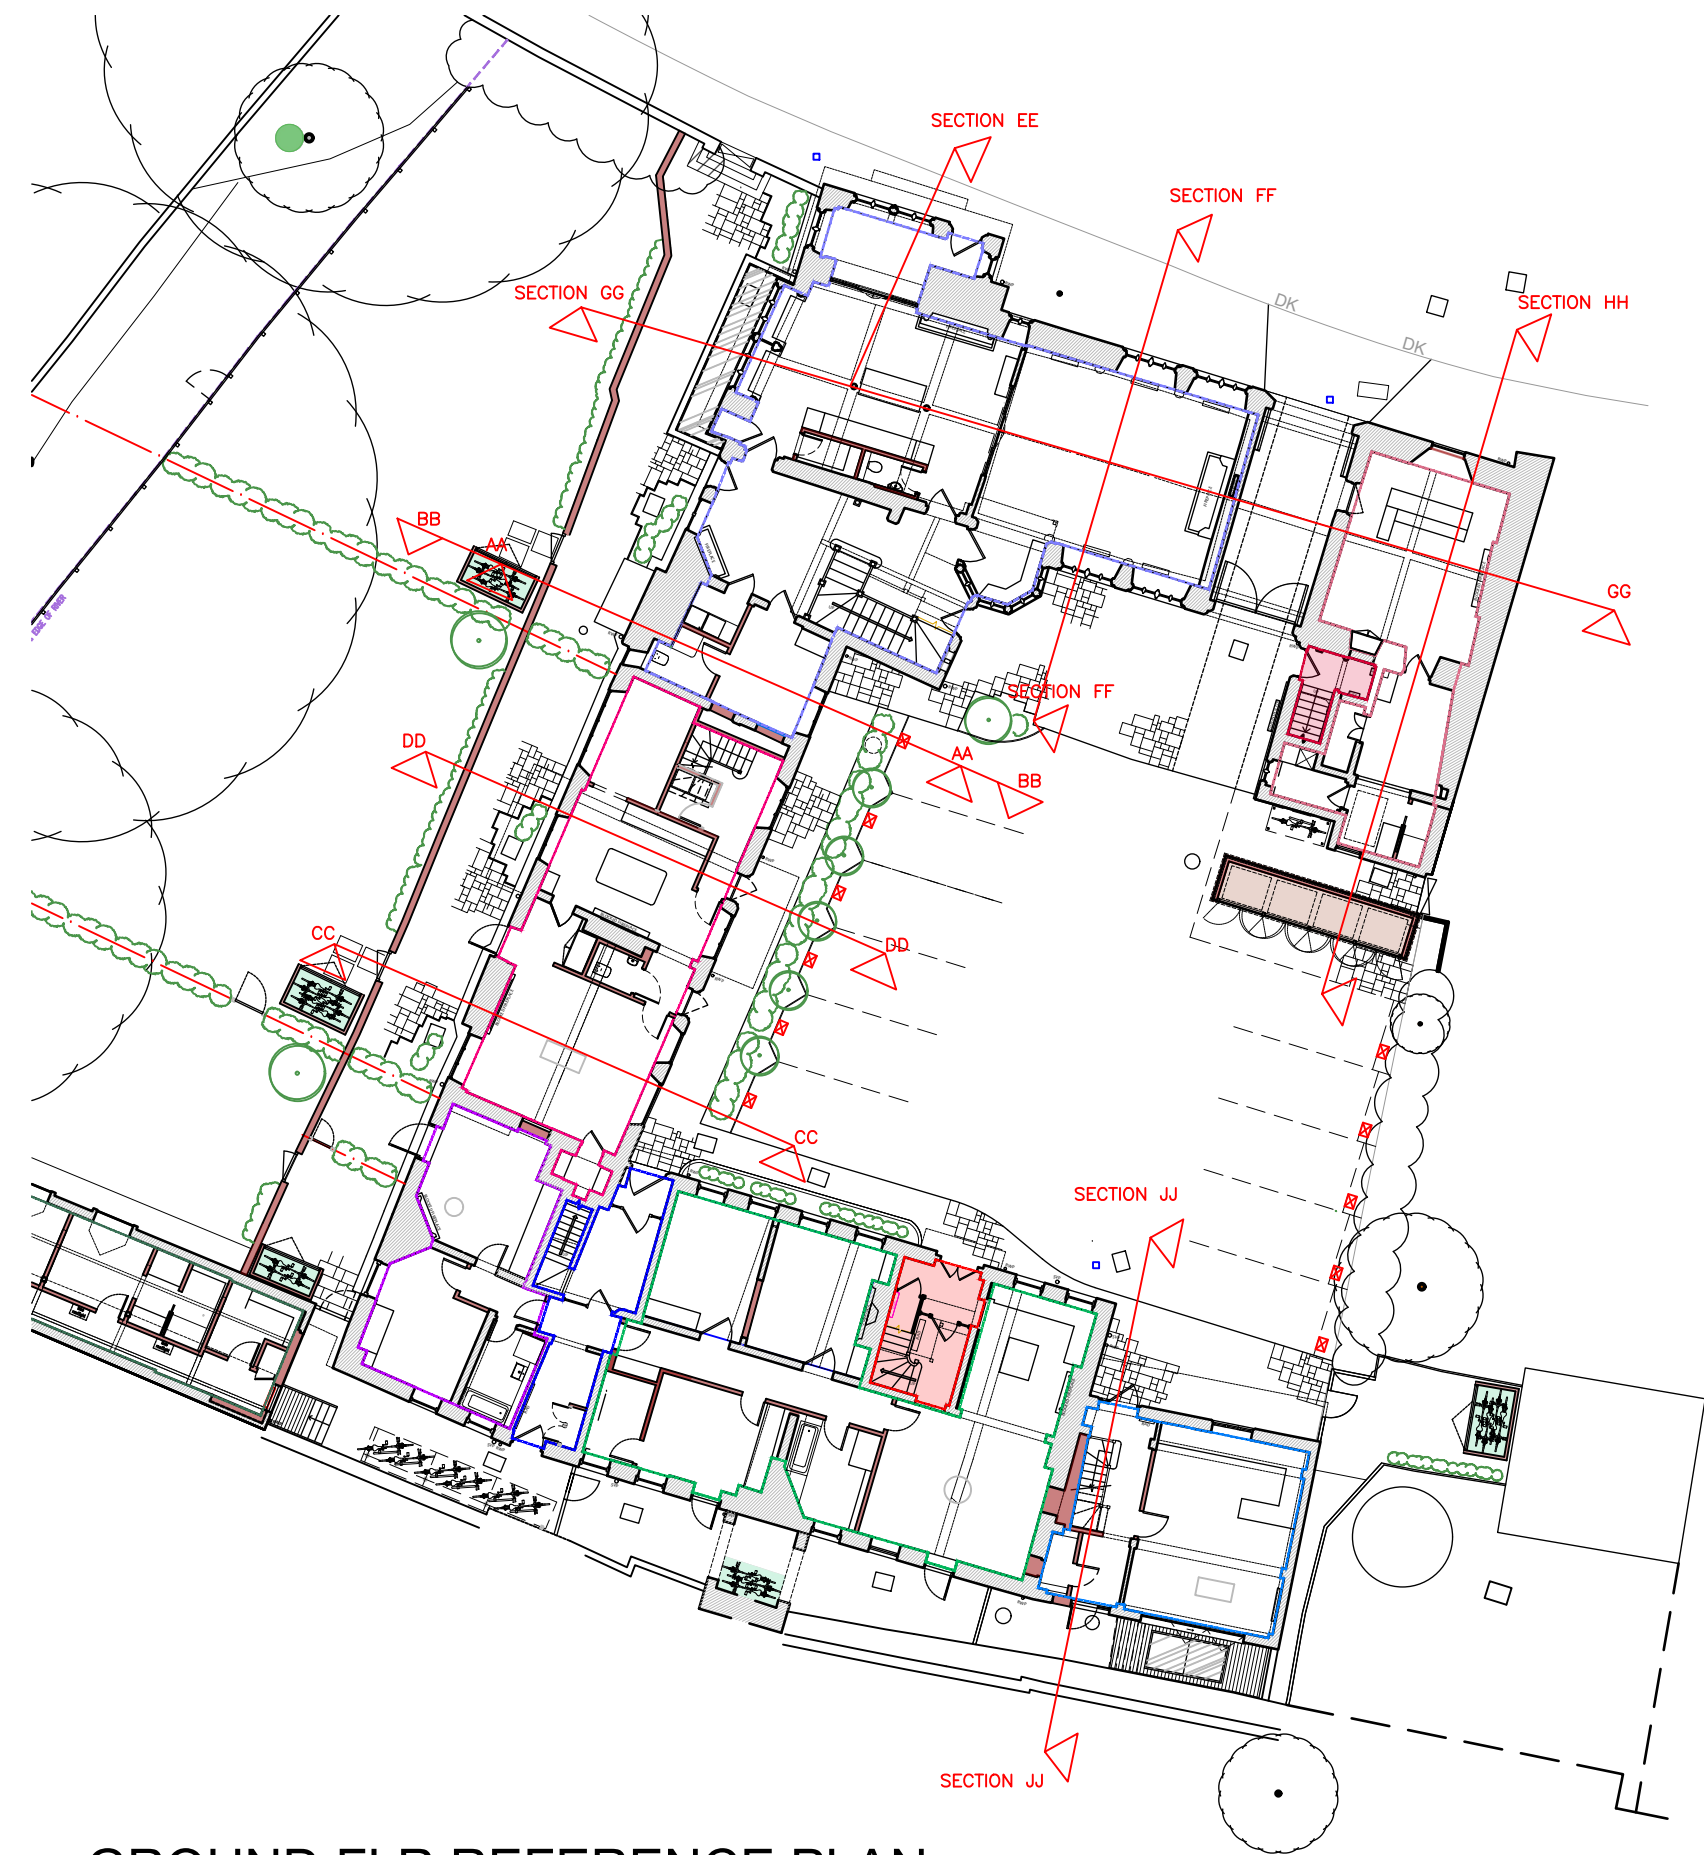

GROUND FLR REFERENCE PLAN

ALTERATION TO CONSENTED SCHEME (Rev D)

- Section FF and GG. Structural works to Tudor House wall added.
- Section HH. Alteration to Gate House kitchen added.

D	24.06.26	Update to scheme noted above.
C	14.05.26	Update to Section HH (Gate House Kitchen)
B	20.03.25	Update Tudor House screen and doors
A	19.12.24	Update to Gate House Flat kitchen
REVISIONS		Planning Issue

PLANNING

RADLEY HOUSE
PARTNERSHIP
CHARTERED ARCHITECTS

t. 01962842228
e. architects@radleyhouse.co.uk
w. www.radleyhouse.co.uk

20 Staple Gardens | Winchester | SO23 8SR

JOB | CHURCH HOUSE

DWG | PROPOSED SECTIONS
SHEET 2

S | 1:100 @A1

D | Dec 2024 No. | 8307/D010RevD

