

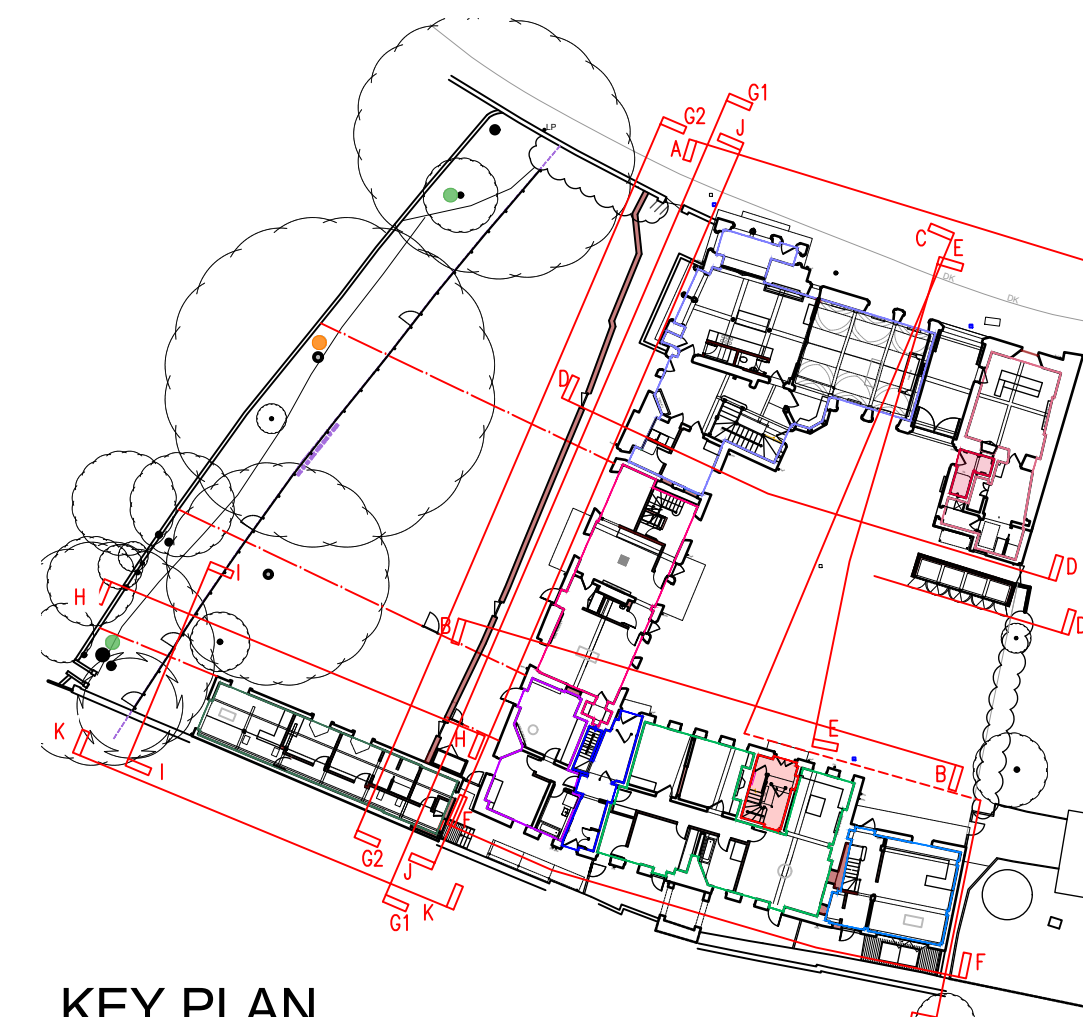



THIS DRAWING MUST NOT BE SCALED AND ALL DIMENSIONS ARE TO BE CHECKED ON SITE BEFORE WORK IS COMMENCED. THE DESIGN AND DRAWING ARE THE COPYRIGHT OF THE CONSULTANTS AND MUST NOT BE USED OR REPRODUCED WITHOUT THEIR PERMISSION. ANY DISCREPANCIES ARE TO BE REPORTED IMMEDIATELY TO THE CONSULTANTS. ALL INFORMATION SHOWN ON THE DRAWING IS SUBJECT TO OBTAINING THE NECESSARY STATUTORY CONSENTS.

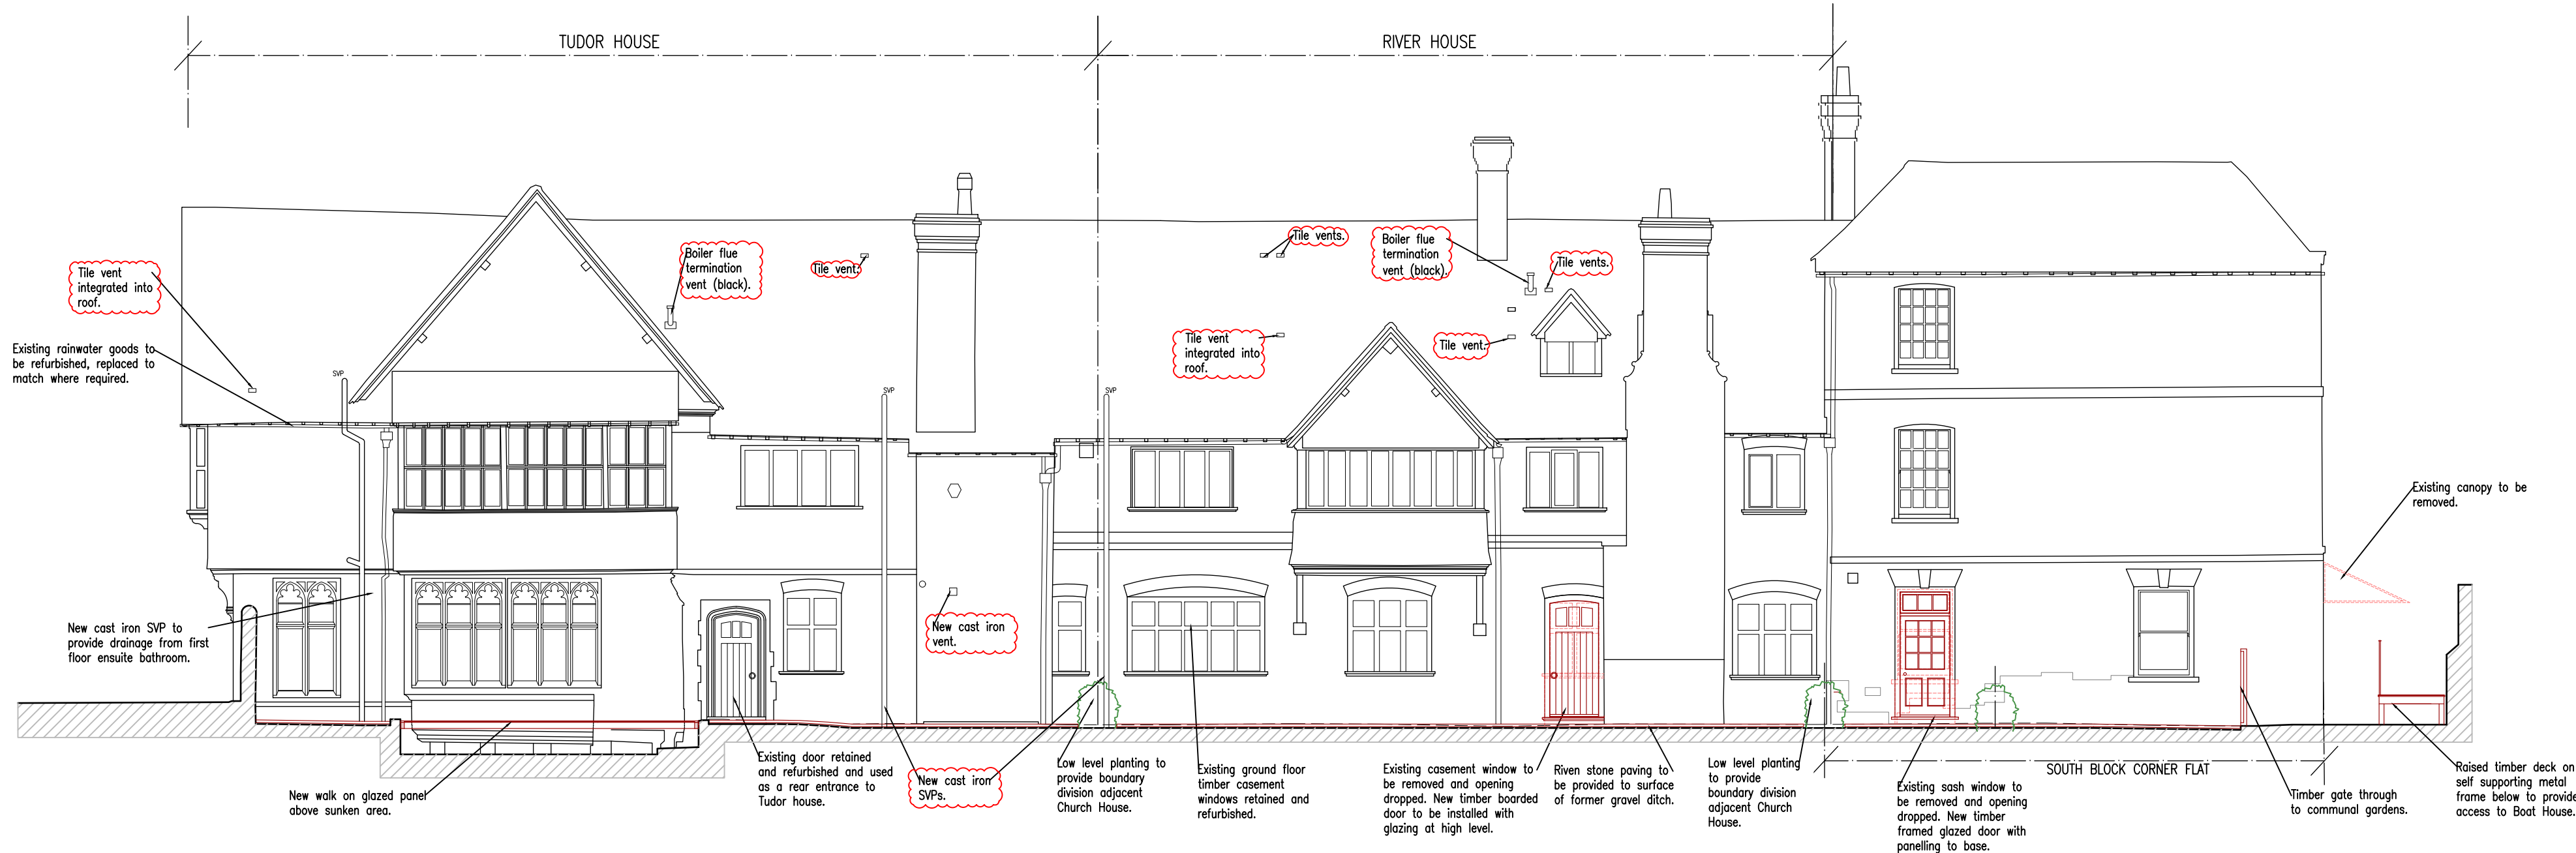


PROPOSED WEST ELEVATION G1 G1

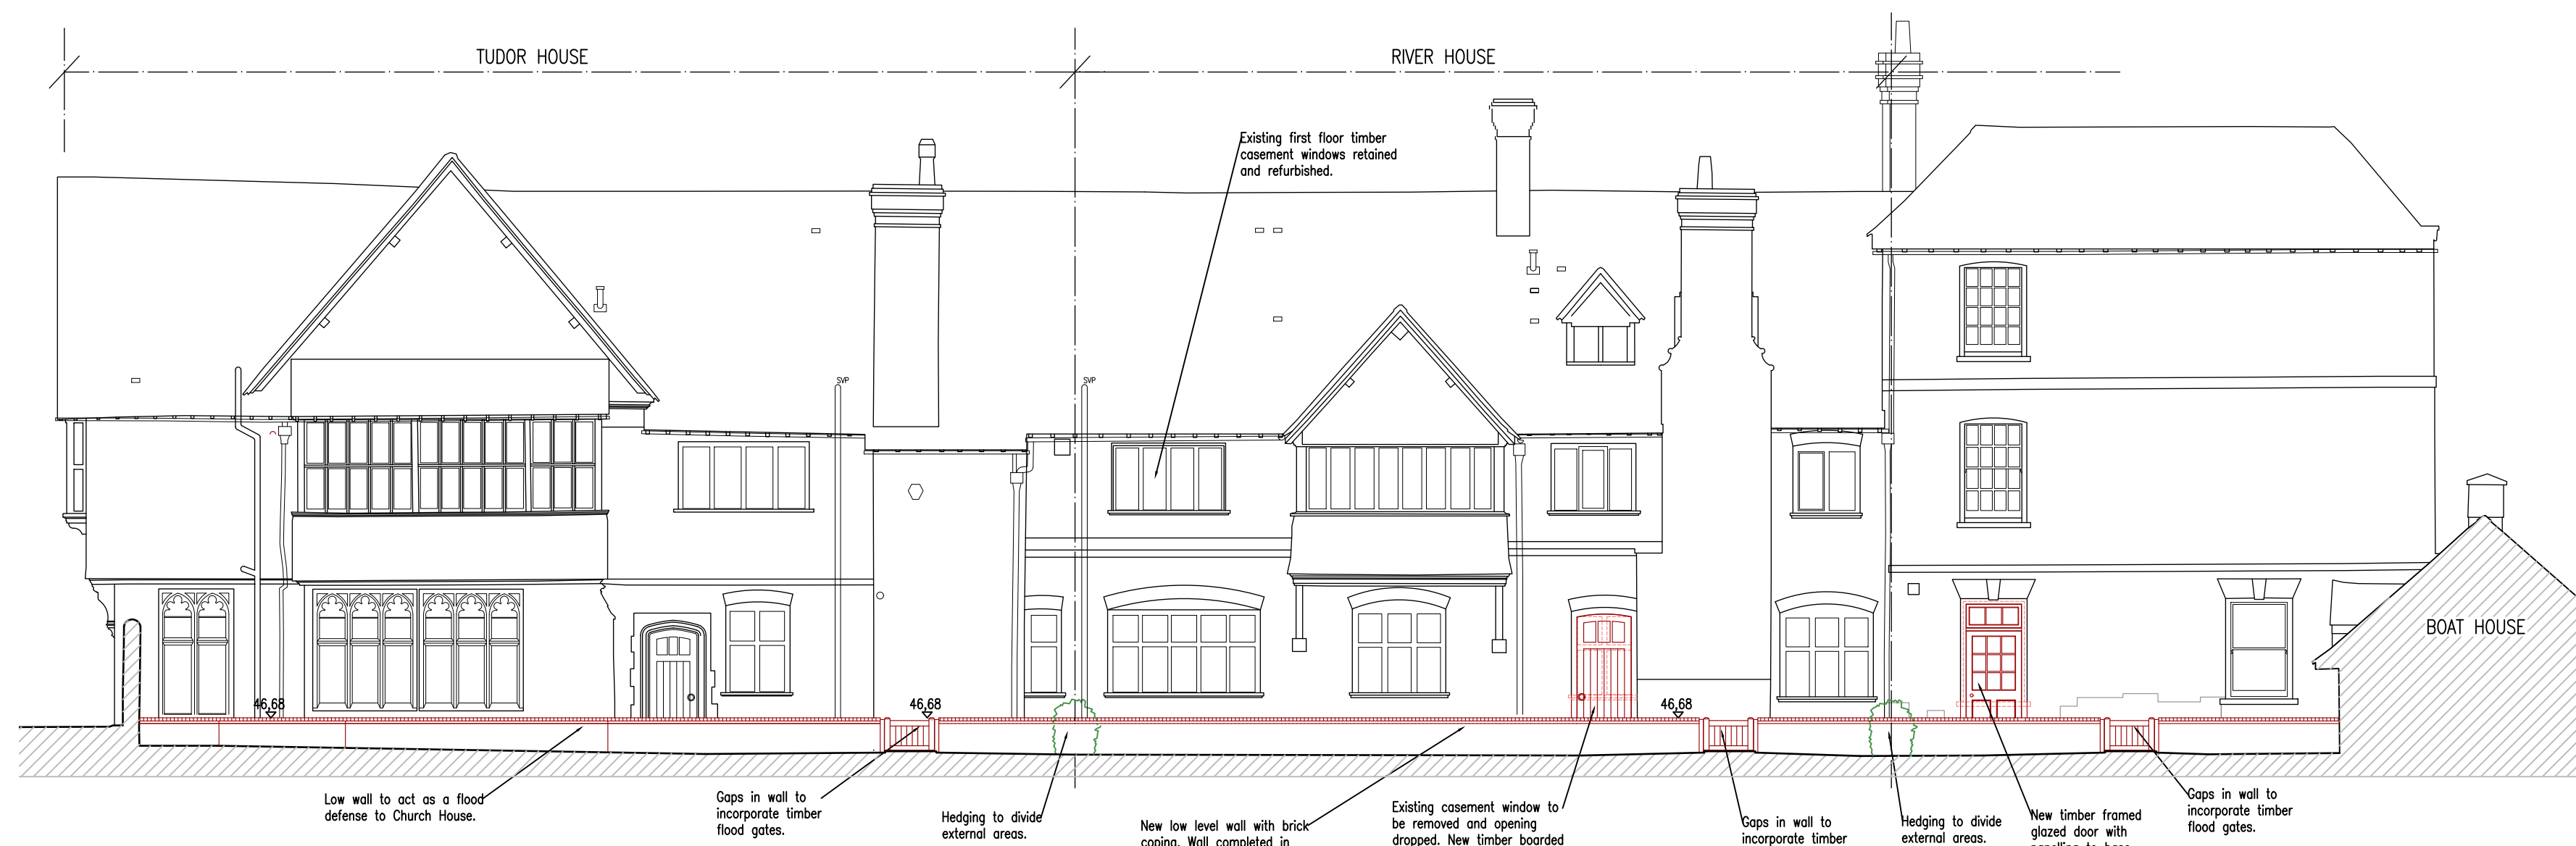

PROPOSED WEST ELEVATION G2 G2 (INCORPORATING LOW WALL)

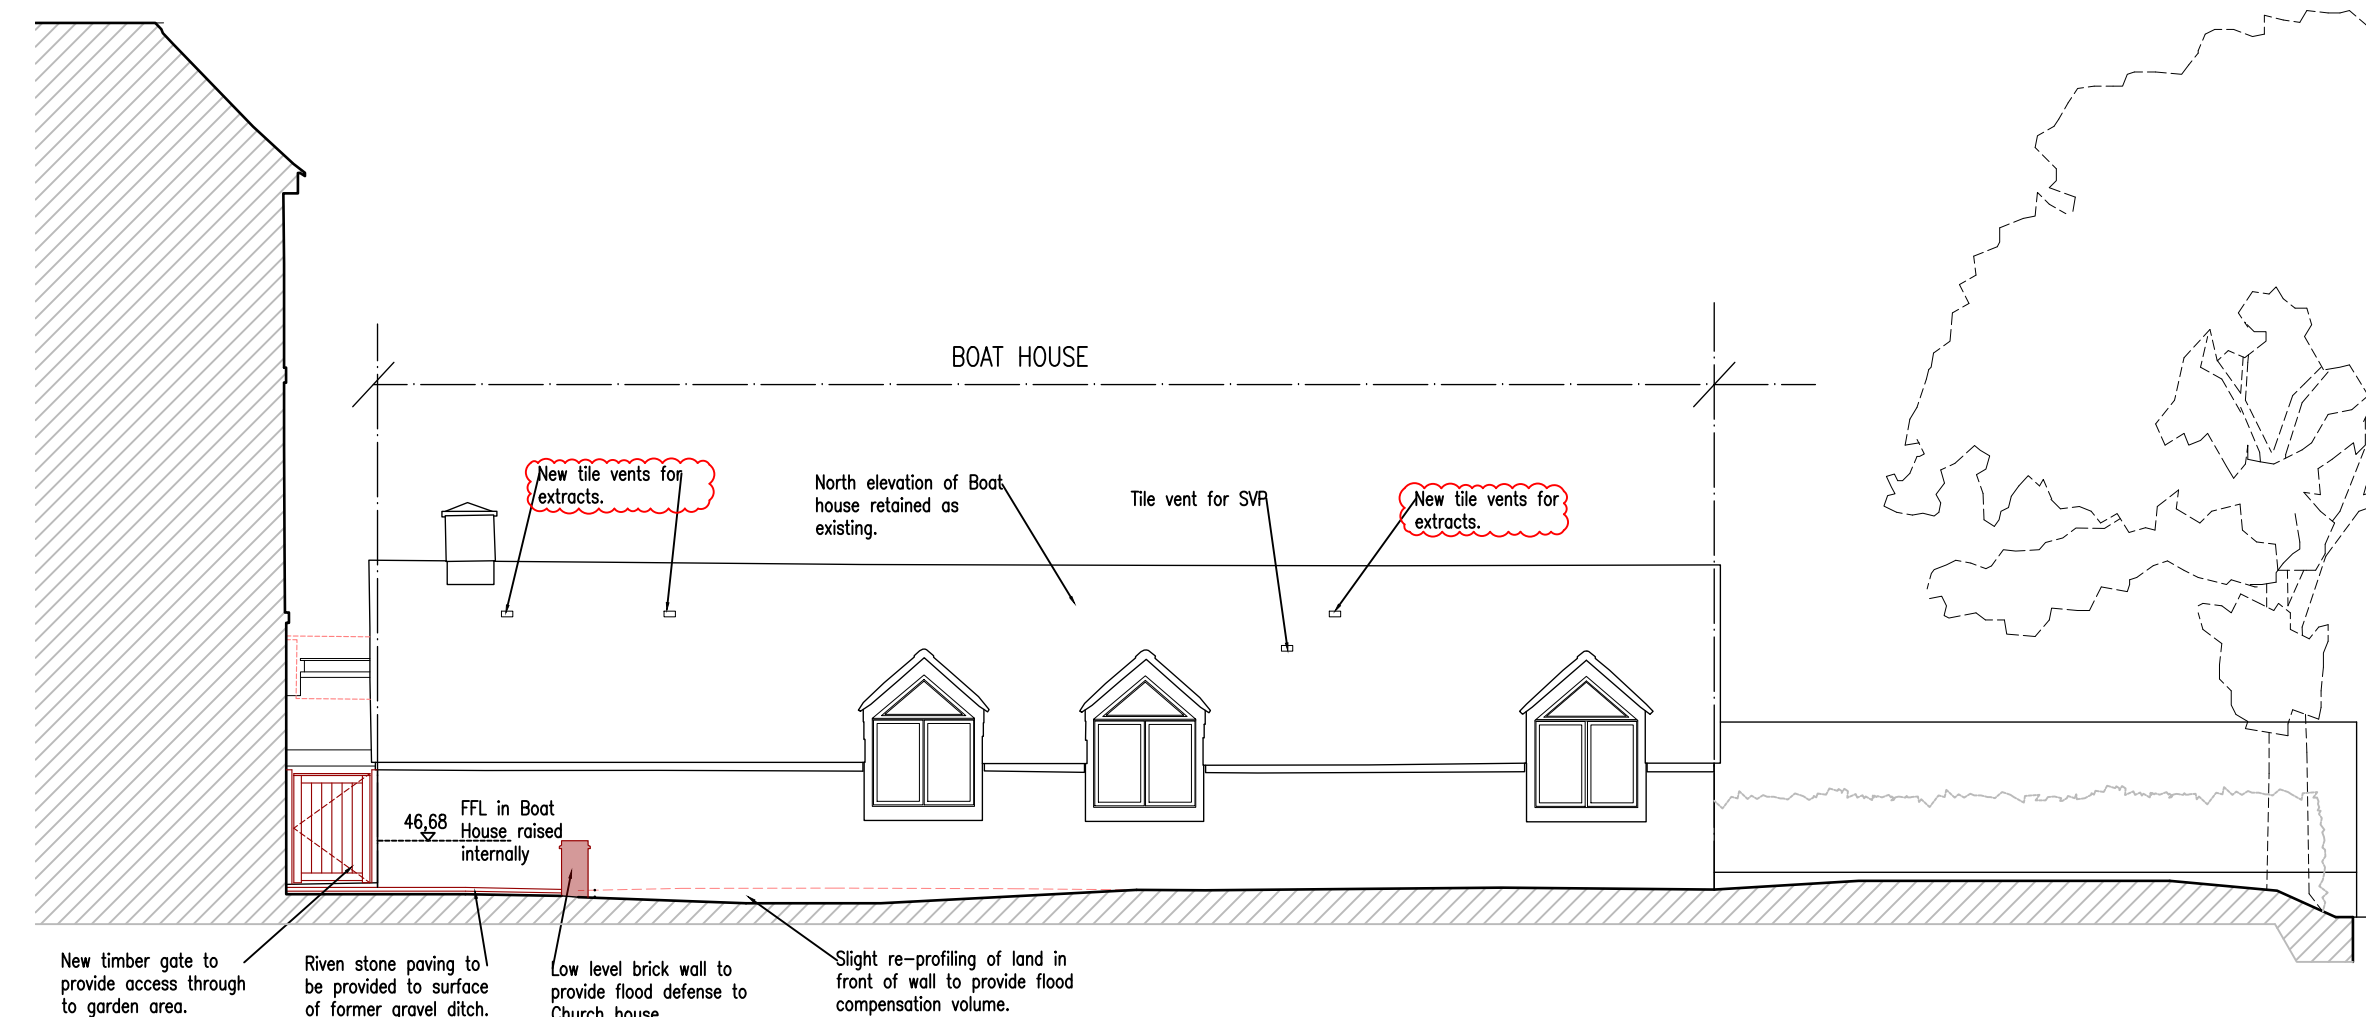

PROPOSED BOAT HOUSE NORTH ELEVATION HH

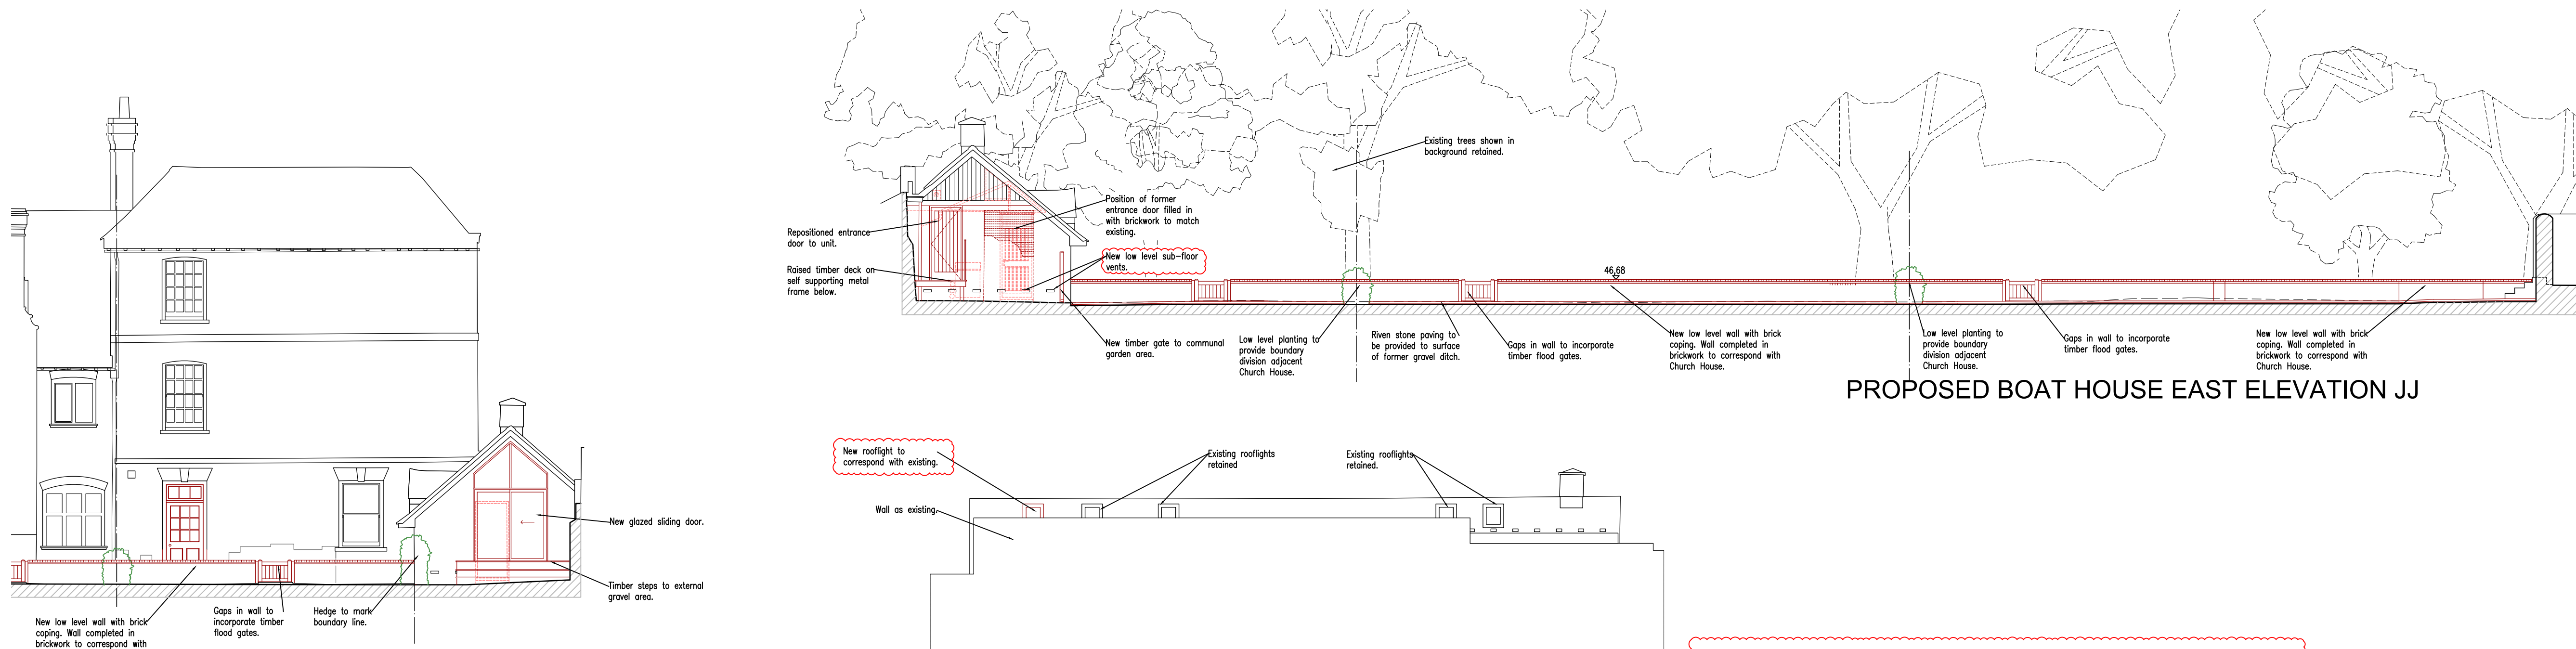

PROPOSED BOAT HOUSE EAST ELEVATION JJ

PROPOSED BOAT HOUSE WEST ELEVATION II

PROPOSED BOAT HOUSE EAST ELEVATION KK

ALTERATION TO CONSENTED SCHEME (Rev F)

- External vent points, boiler flues added to elevations.
- 2No SVPs on West Elevation.
- Boat House Rear Elevation. New rooflight.
- Minor alteration to detail of flood wall.

F	02.07.26	Alteration to note and consented scheme noted above.
E	24.06.26	Alteration to consented scheme noted above.
D	12.05.26	Vent points, boiler flues added to elevations. New SVPs on west elevation. Boat House rear elevation added.
C	20.03.25	Update to West Elevation new doors
B	19.12.24	Planning Issue
A	13.12.24	Elevations updated

REVISIONS

PLANNING

RADLEY HOUSE
PARTNERSHIP
CHARTERED ARCHITECTS

t. 01962842228
e. architects@radleyhouse.co.uk
w. www.radleyhouse.co.uk

20 Staple Gardens | Winchester | SO23 8SR

JOB | CHURCH HOUSE

DWG | PROPOSED ELEVATIONS

WEST ELEV AND BOAT HOUSE

S | 1:100 @A1

D | Feb 2024 No. | 8307/D08RevF