




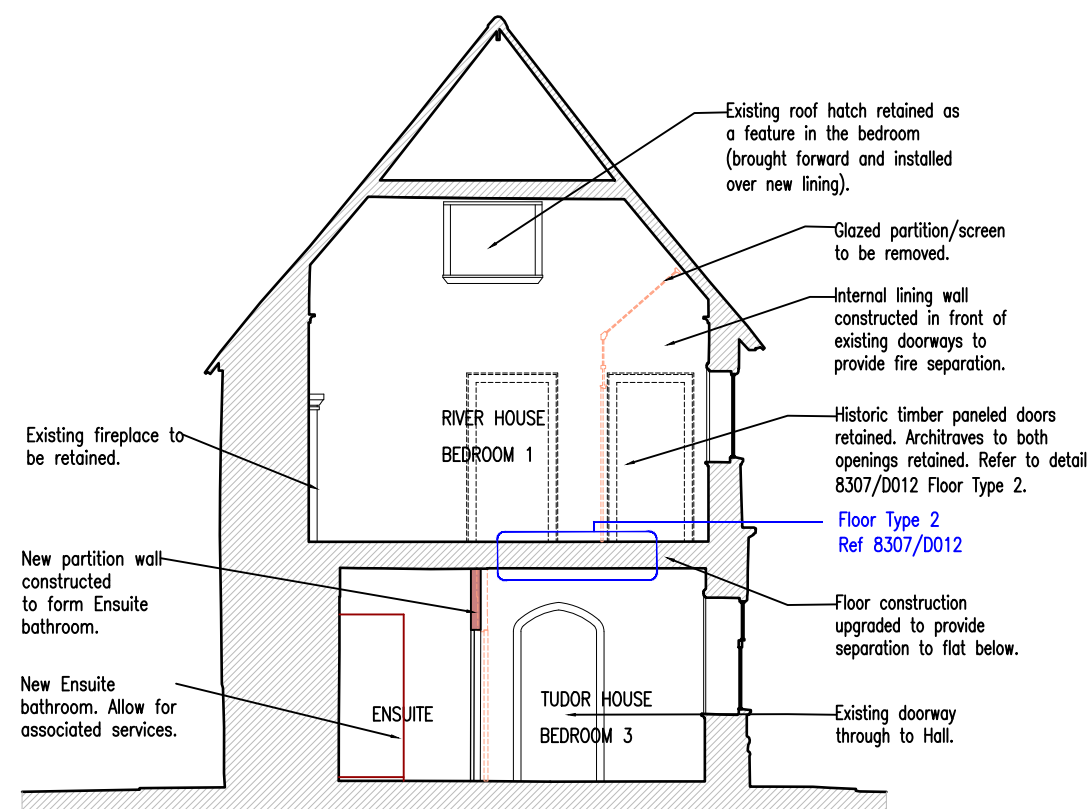


PROPOSED SECTION AA

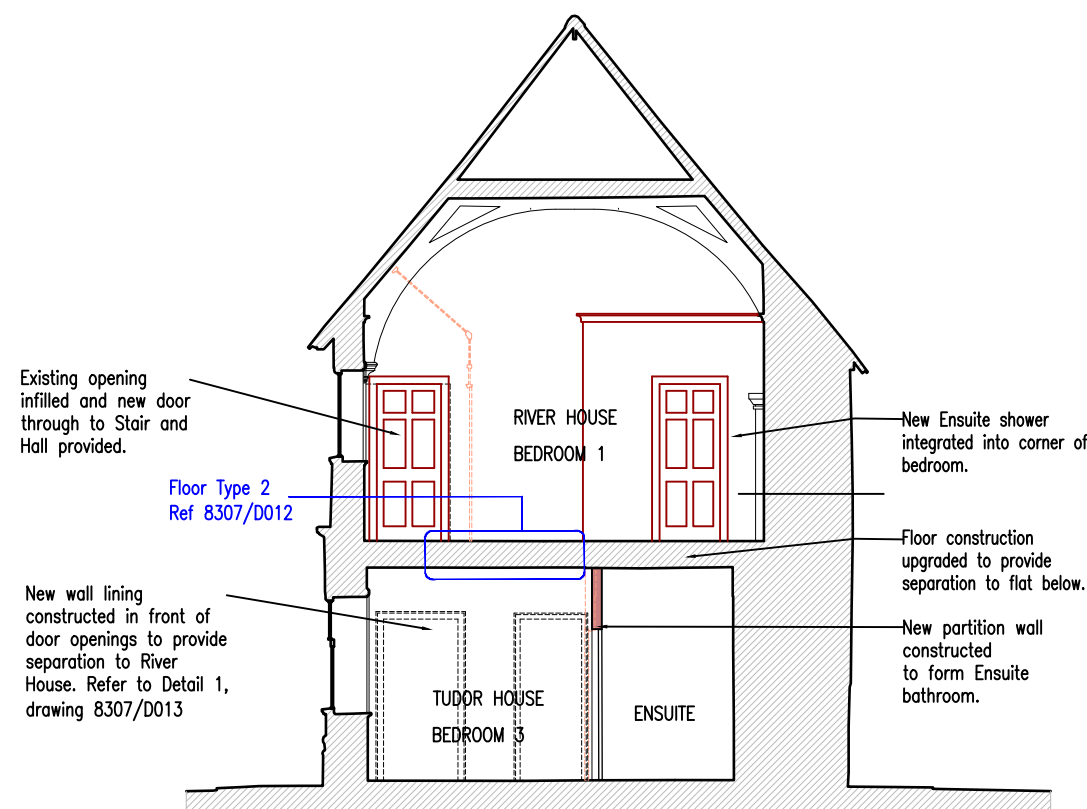


PROPOSED SECTION BB

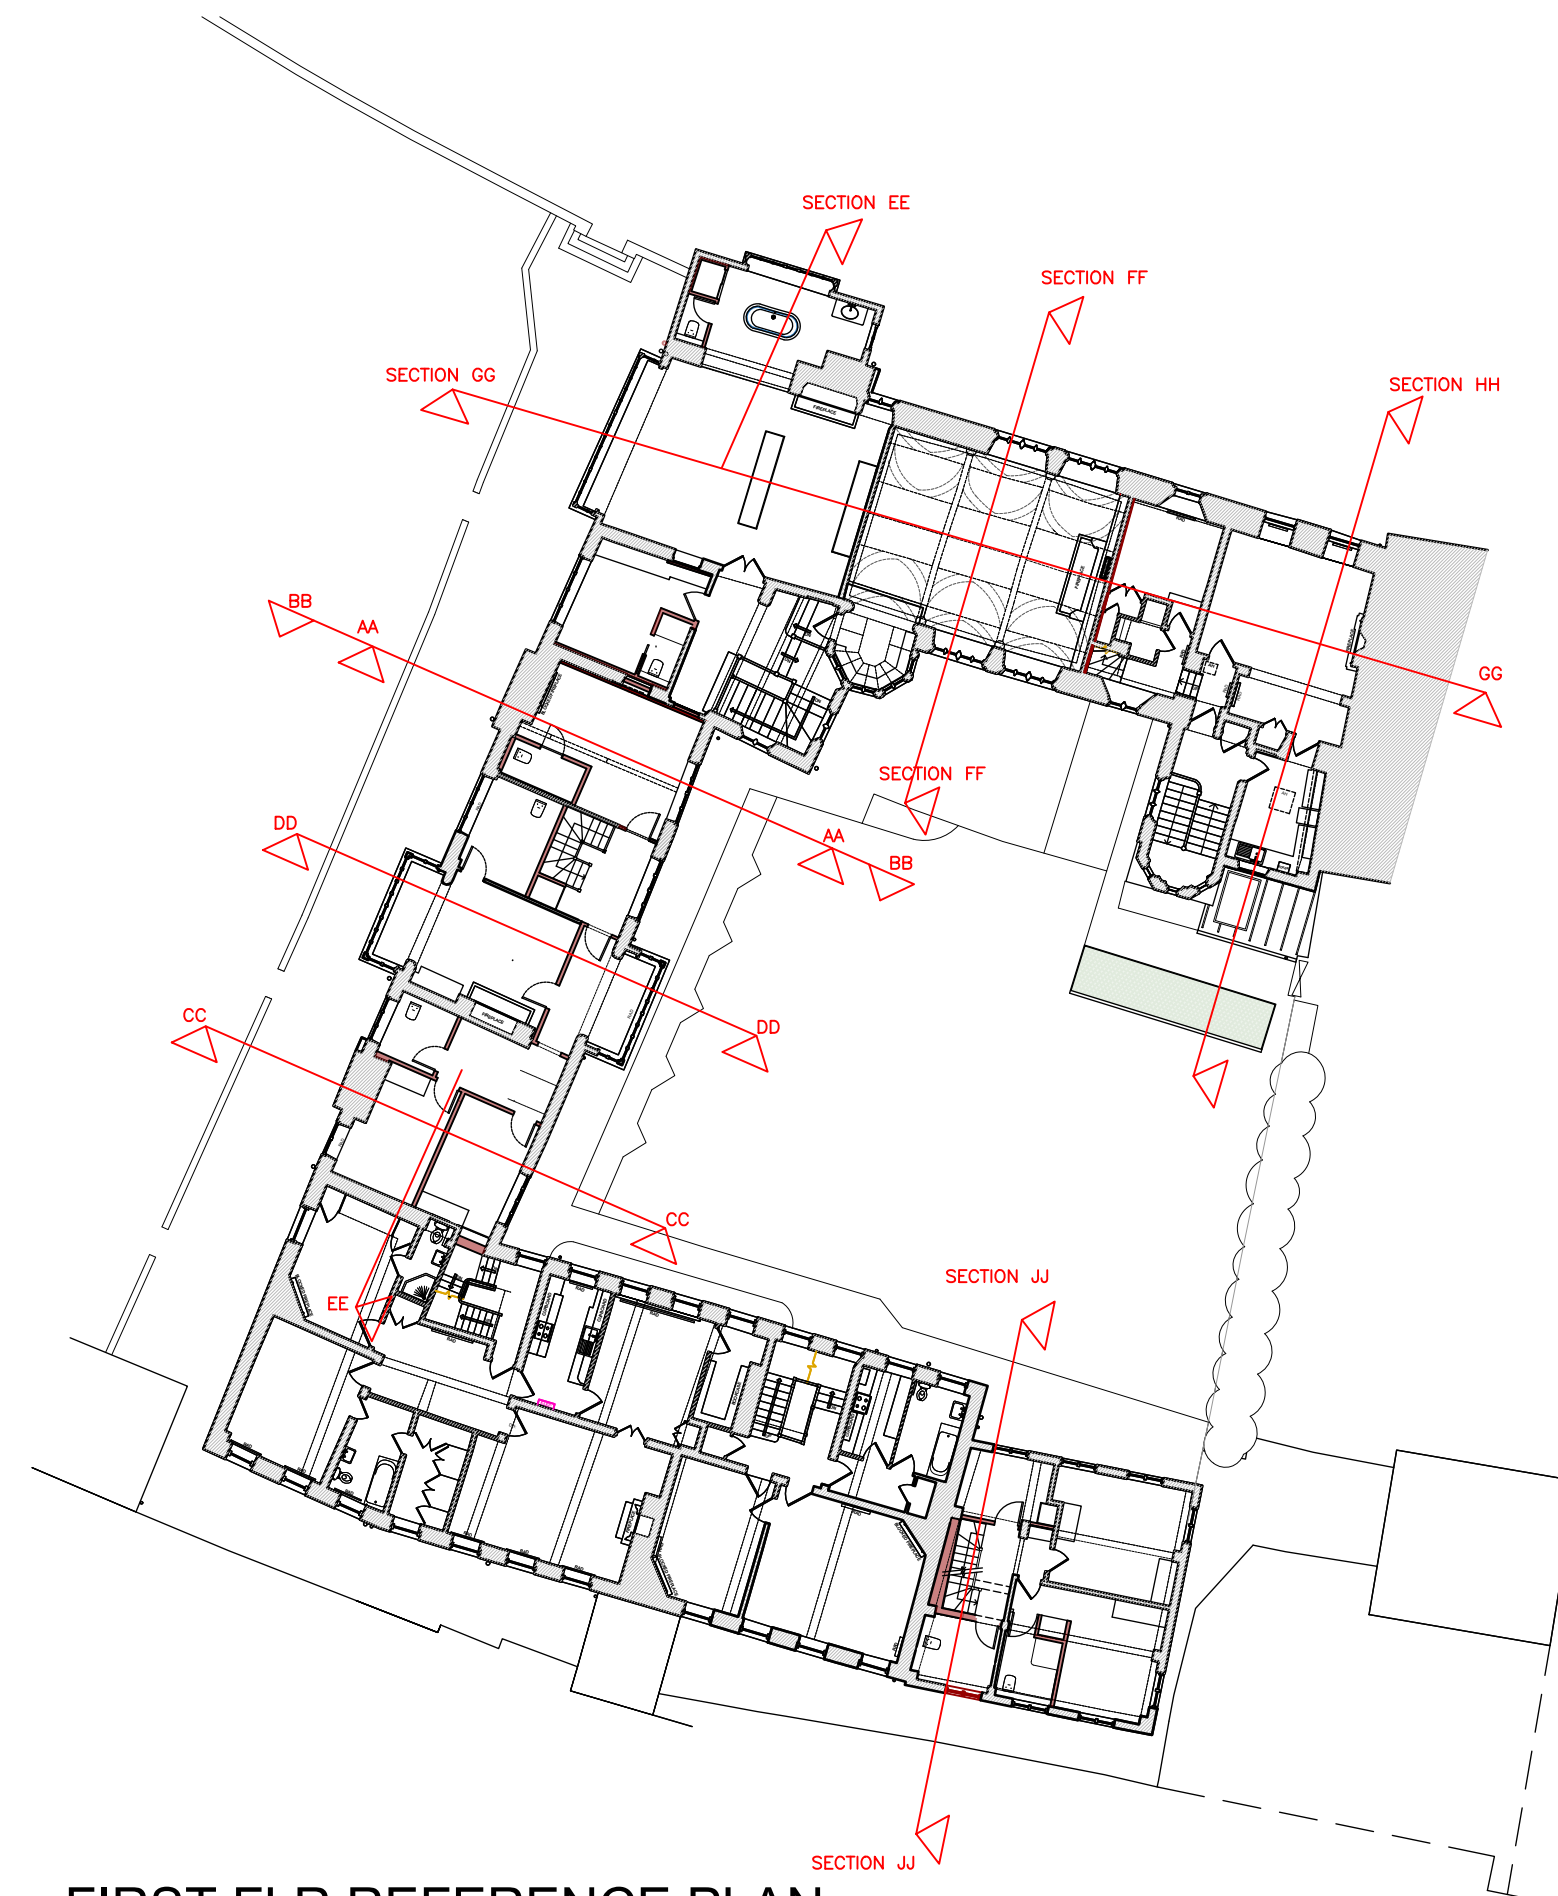


FIRST FLR REFERENCE PLAN

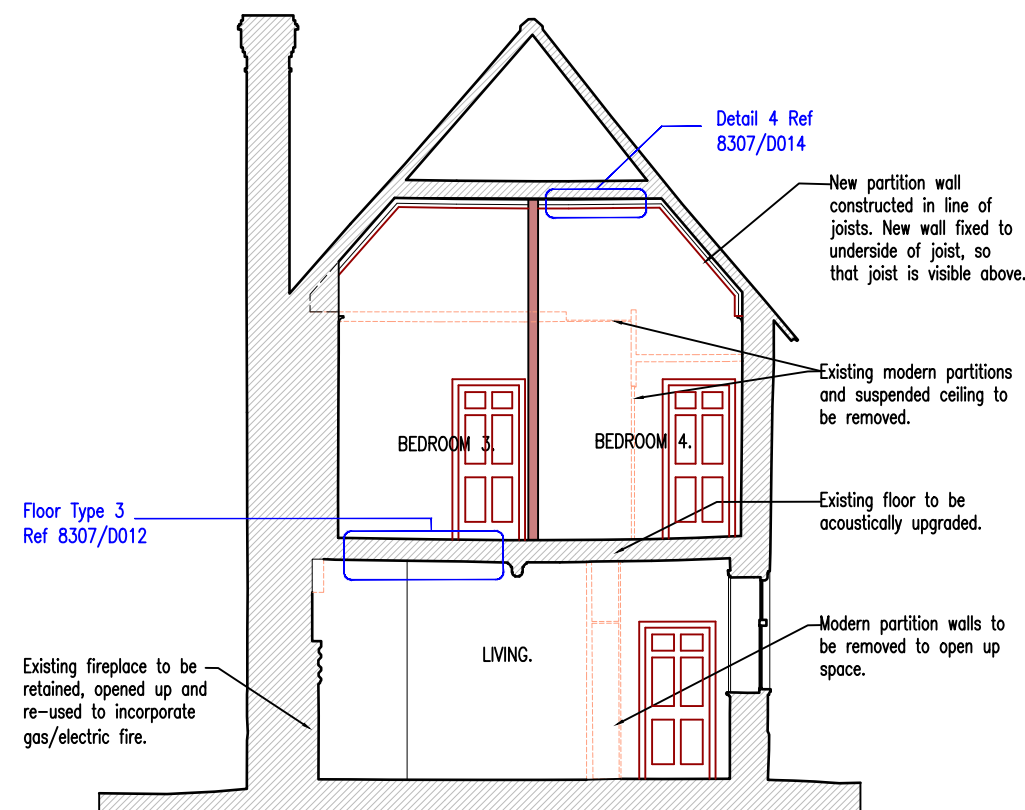


PROPOSED SECTION CC

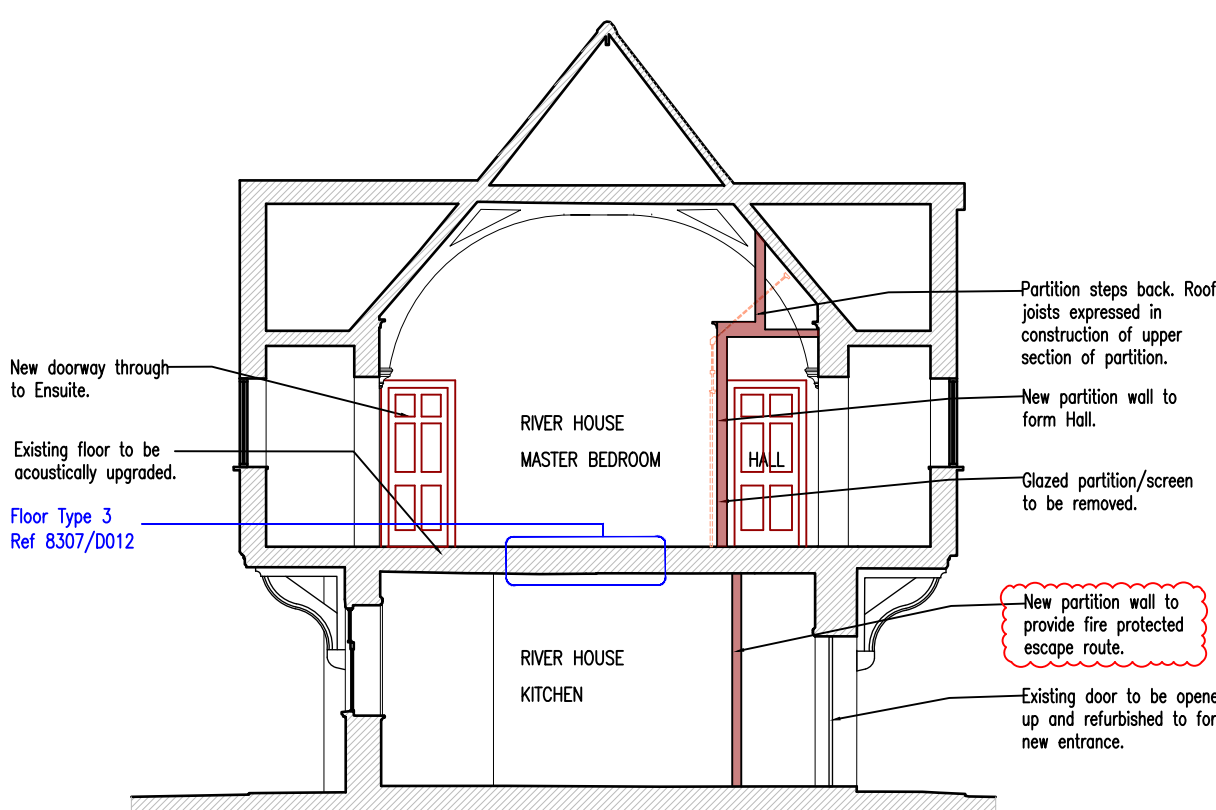

PROPOSED SECTION DD

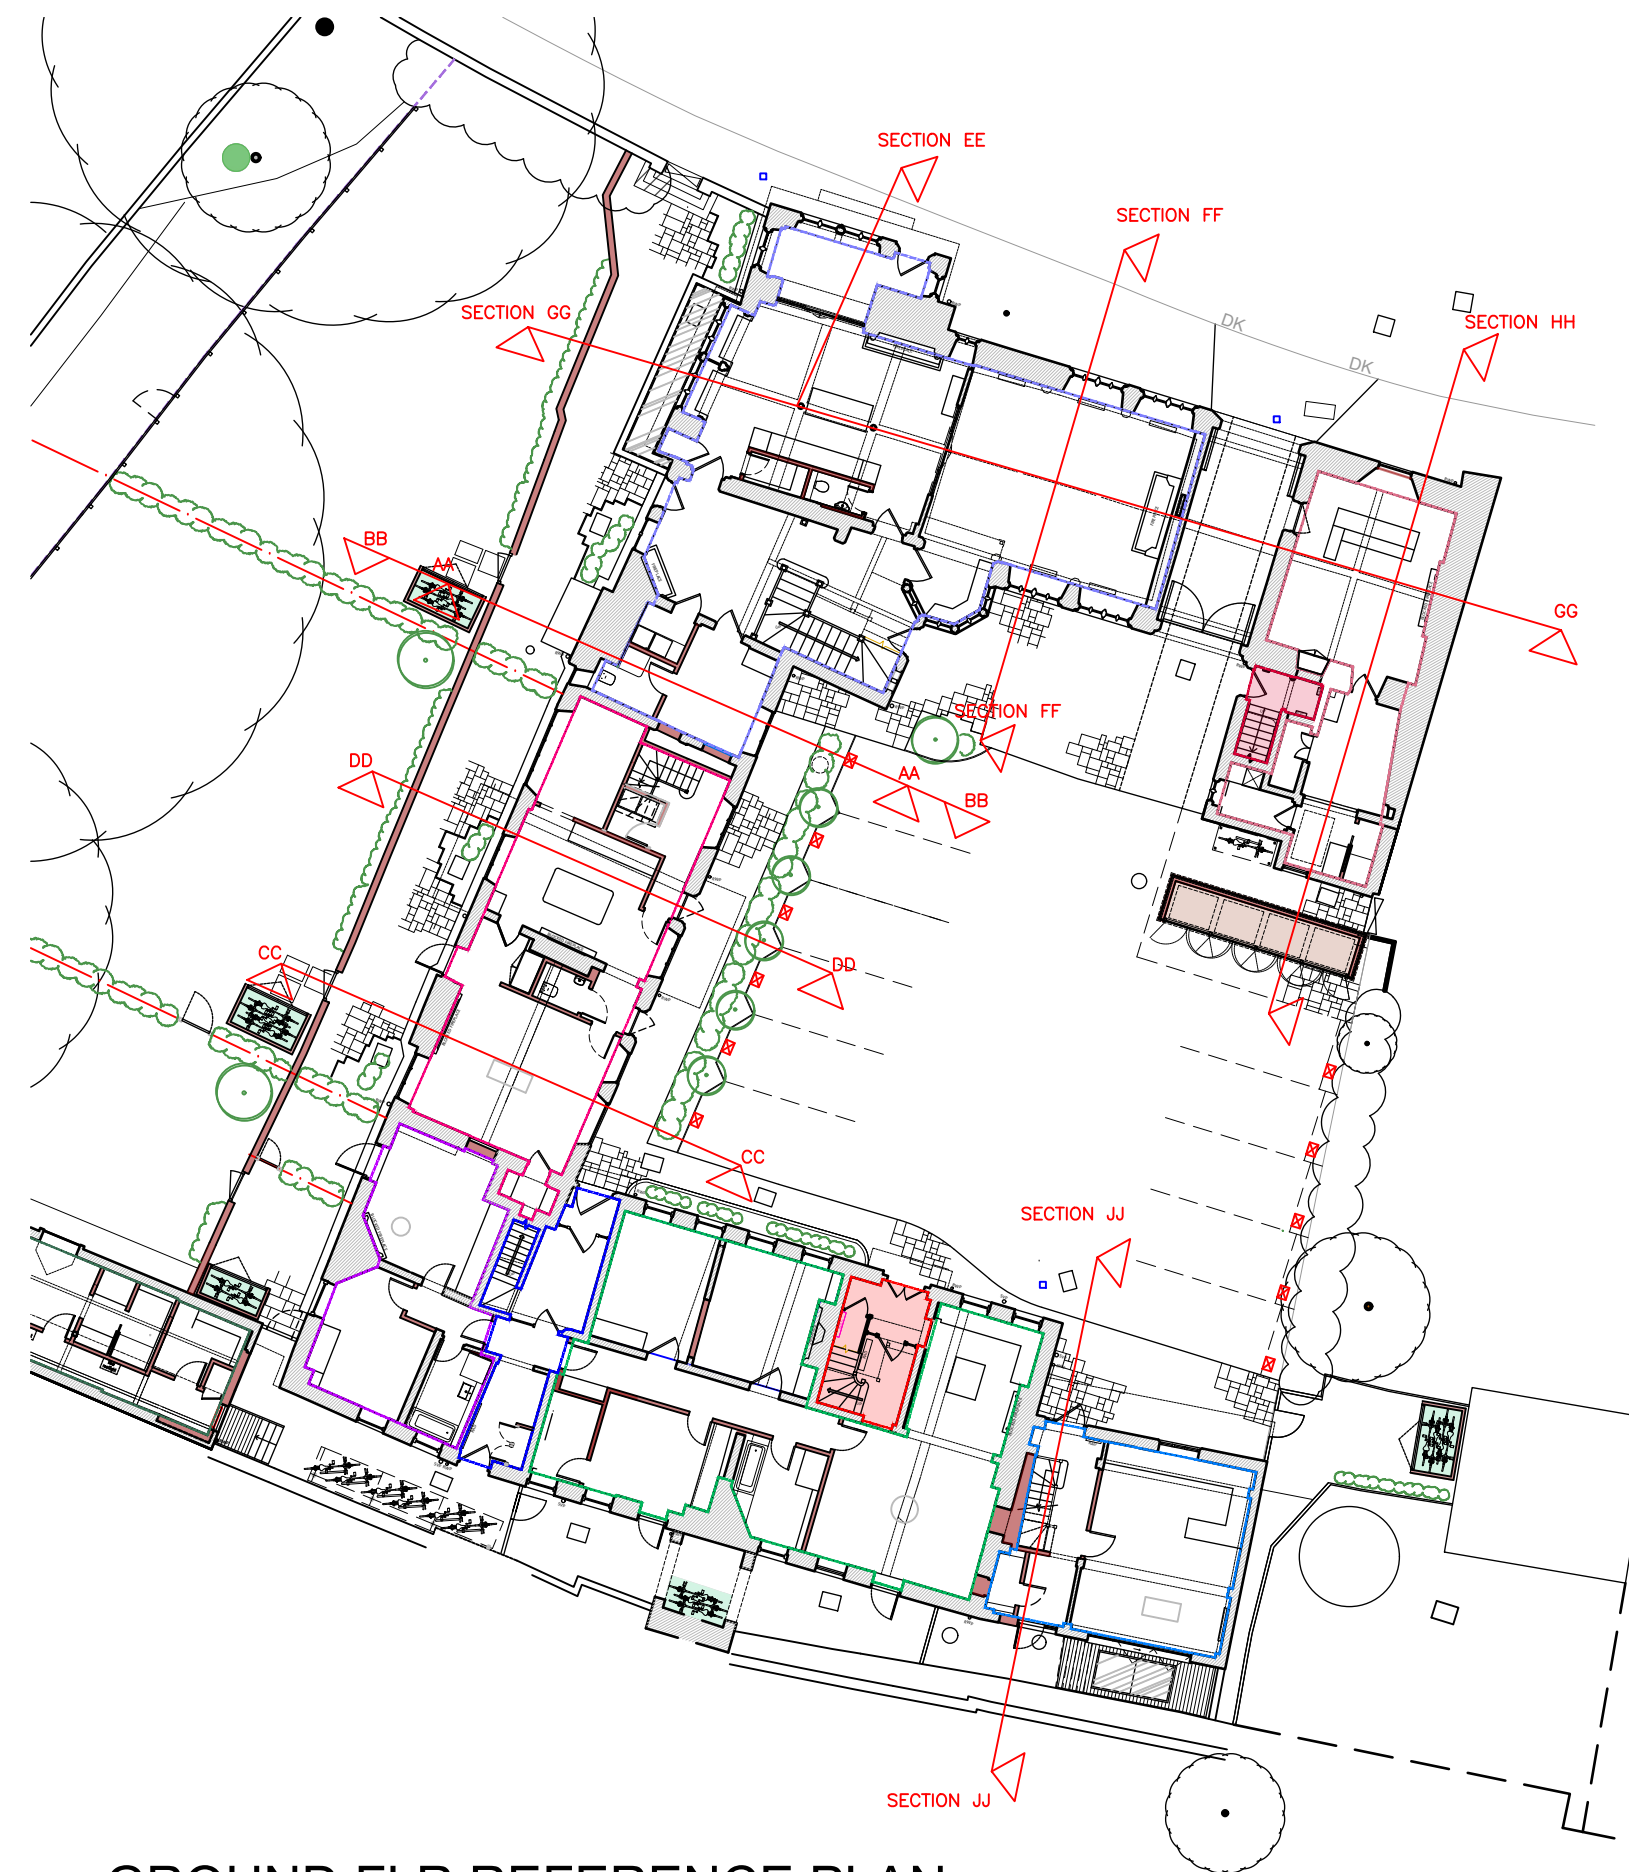

GROUND FLR REFERENCE PLAN

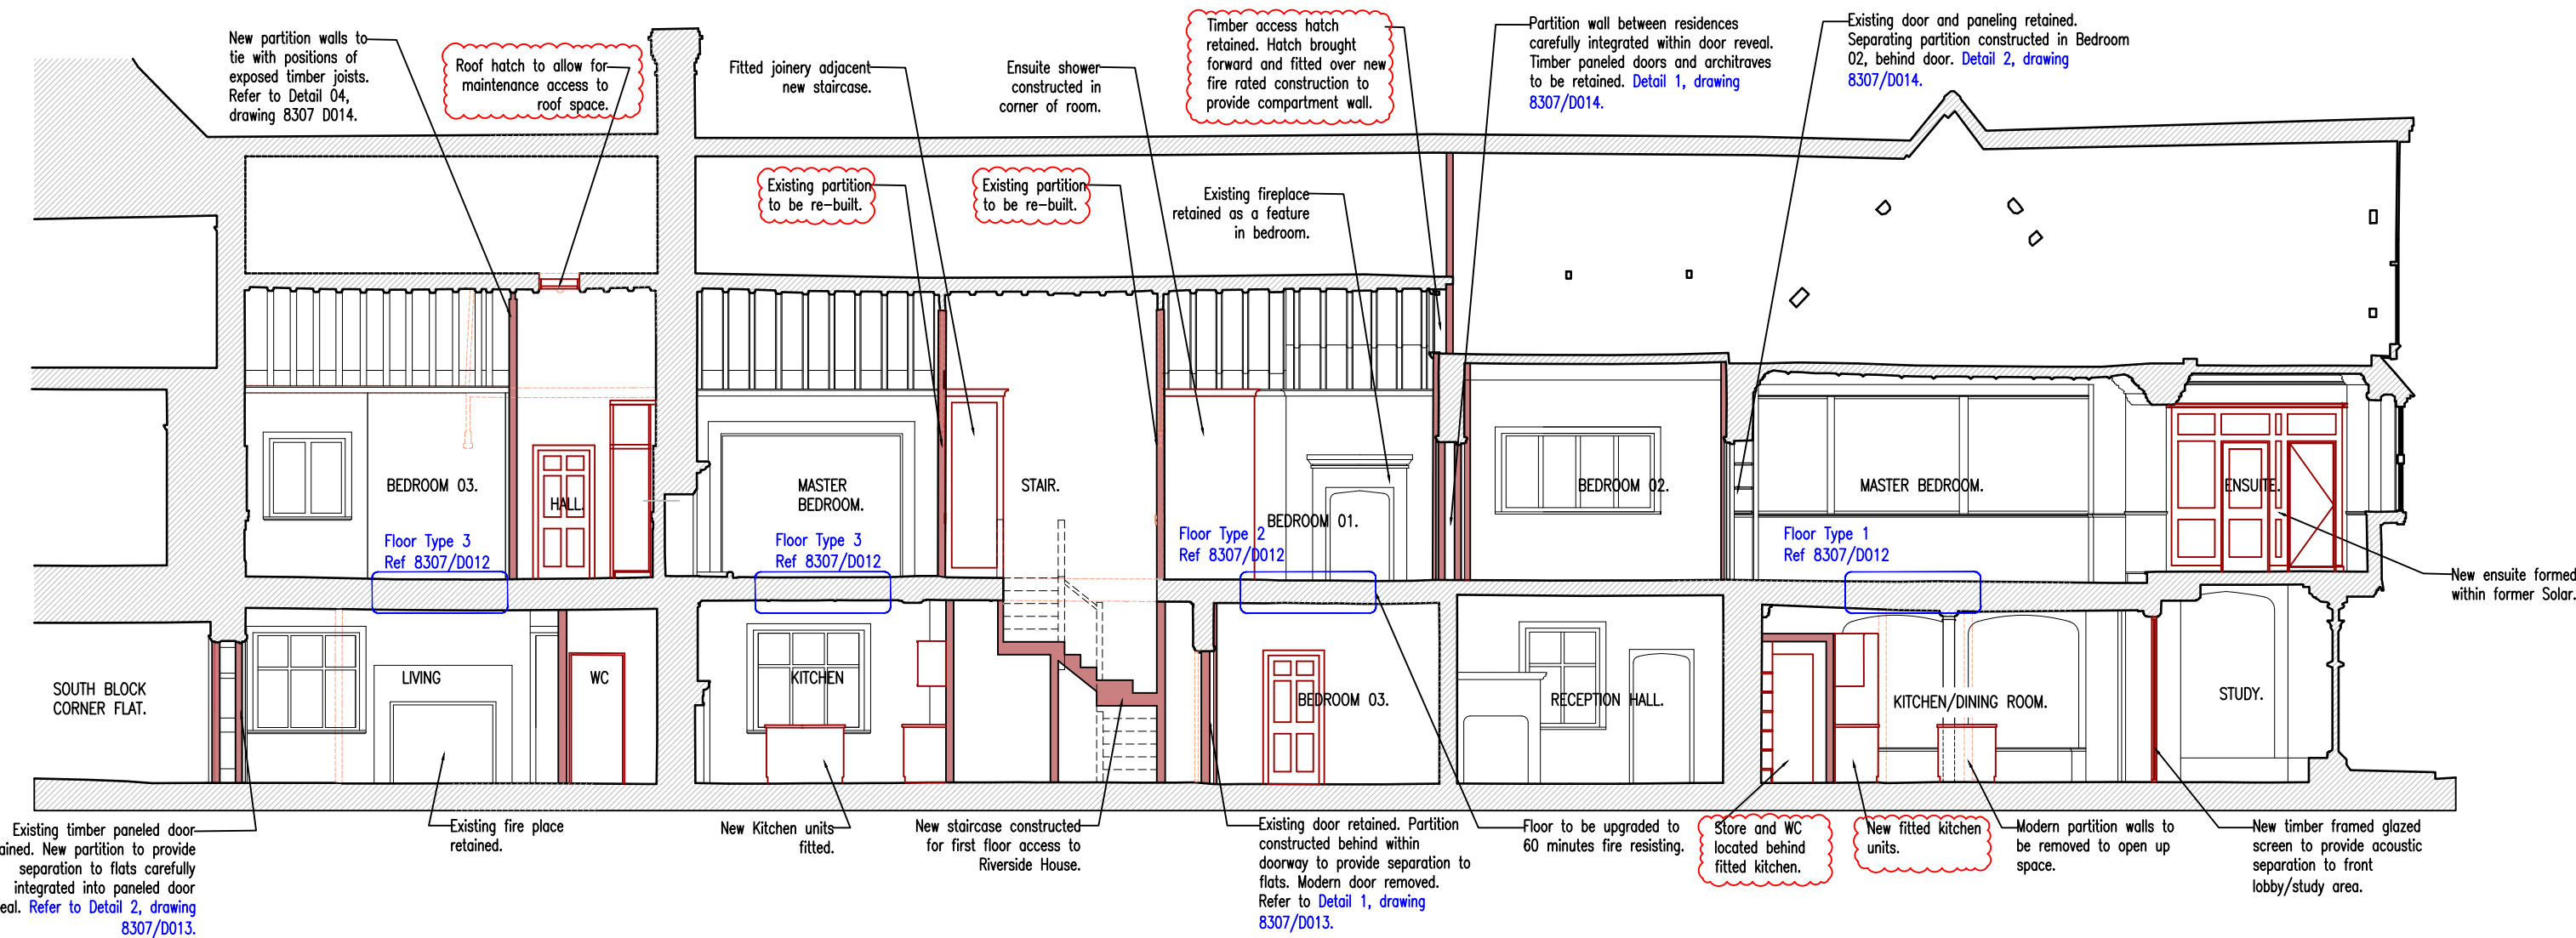

PROPOSED SECTION EE

ALTERATION TO CONSENTED SCHEME (Rev E)

- Section DD. Partition wall to provide protected escape route in River House.
- Section EE. Access hatch shown for River House
- River House - partition walls to be re-built.
- Alteration to kitchen in Tudor House
- Alteration to Tudor House/River House separating wall.

F	14.07.26	Update to scheme noted above.
E	03.07.26	Update to scheme noted above.
D	24.06.26	Update to scheme noted above.
C	14.05.26	Section EE- Tudor House Kitchen adjustment. Update to Section DD.
B	20.03.25	Update to note on Tudor House screen
A	19.12.24	Planning Issue

REVISIONS

PLANNING

RADLEY HOUSE
PARTNERSHIP
CHARTERED ARCHITECTS

t. 01962842228
e. architects@radleyhouse.co.uk
w. www.radleyhouse.co.uk

20 Staple Gardens | Winchester | SO23 8SR

JOB | CHURCH HOUSE

DWG | PROPOSED SECTIONS
SHEET 1

S | 1:100 @A1

D | Dec 2024 No. | 8307/D09RevF

