




Existing North West Elevation
Front

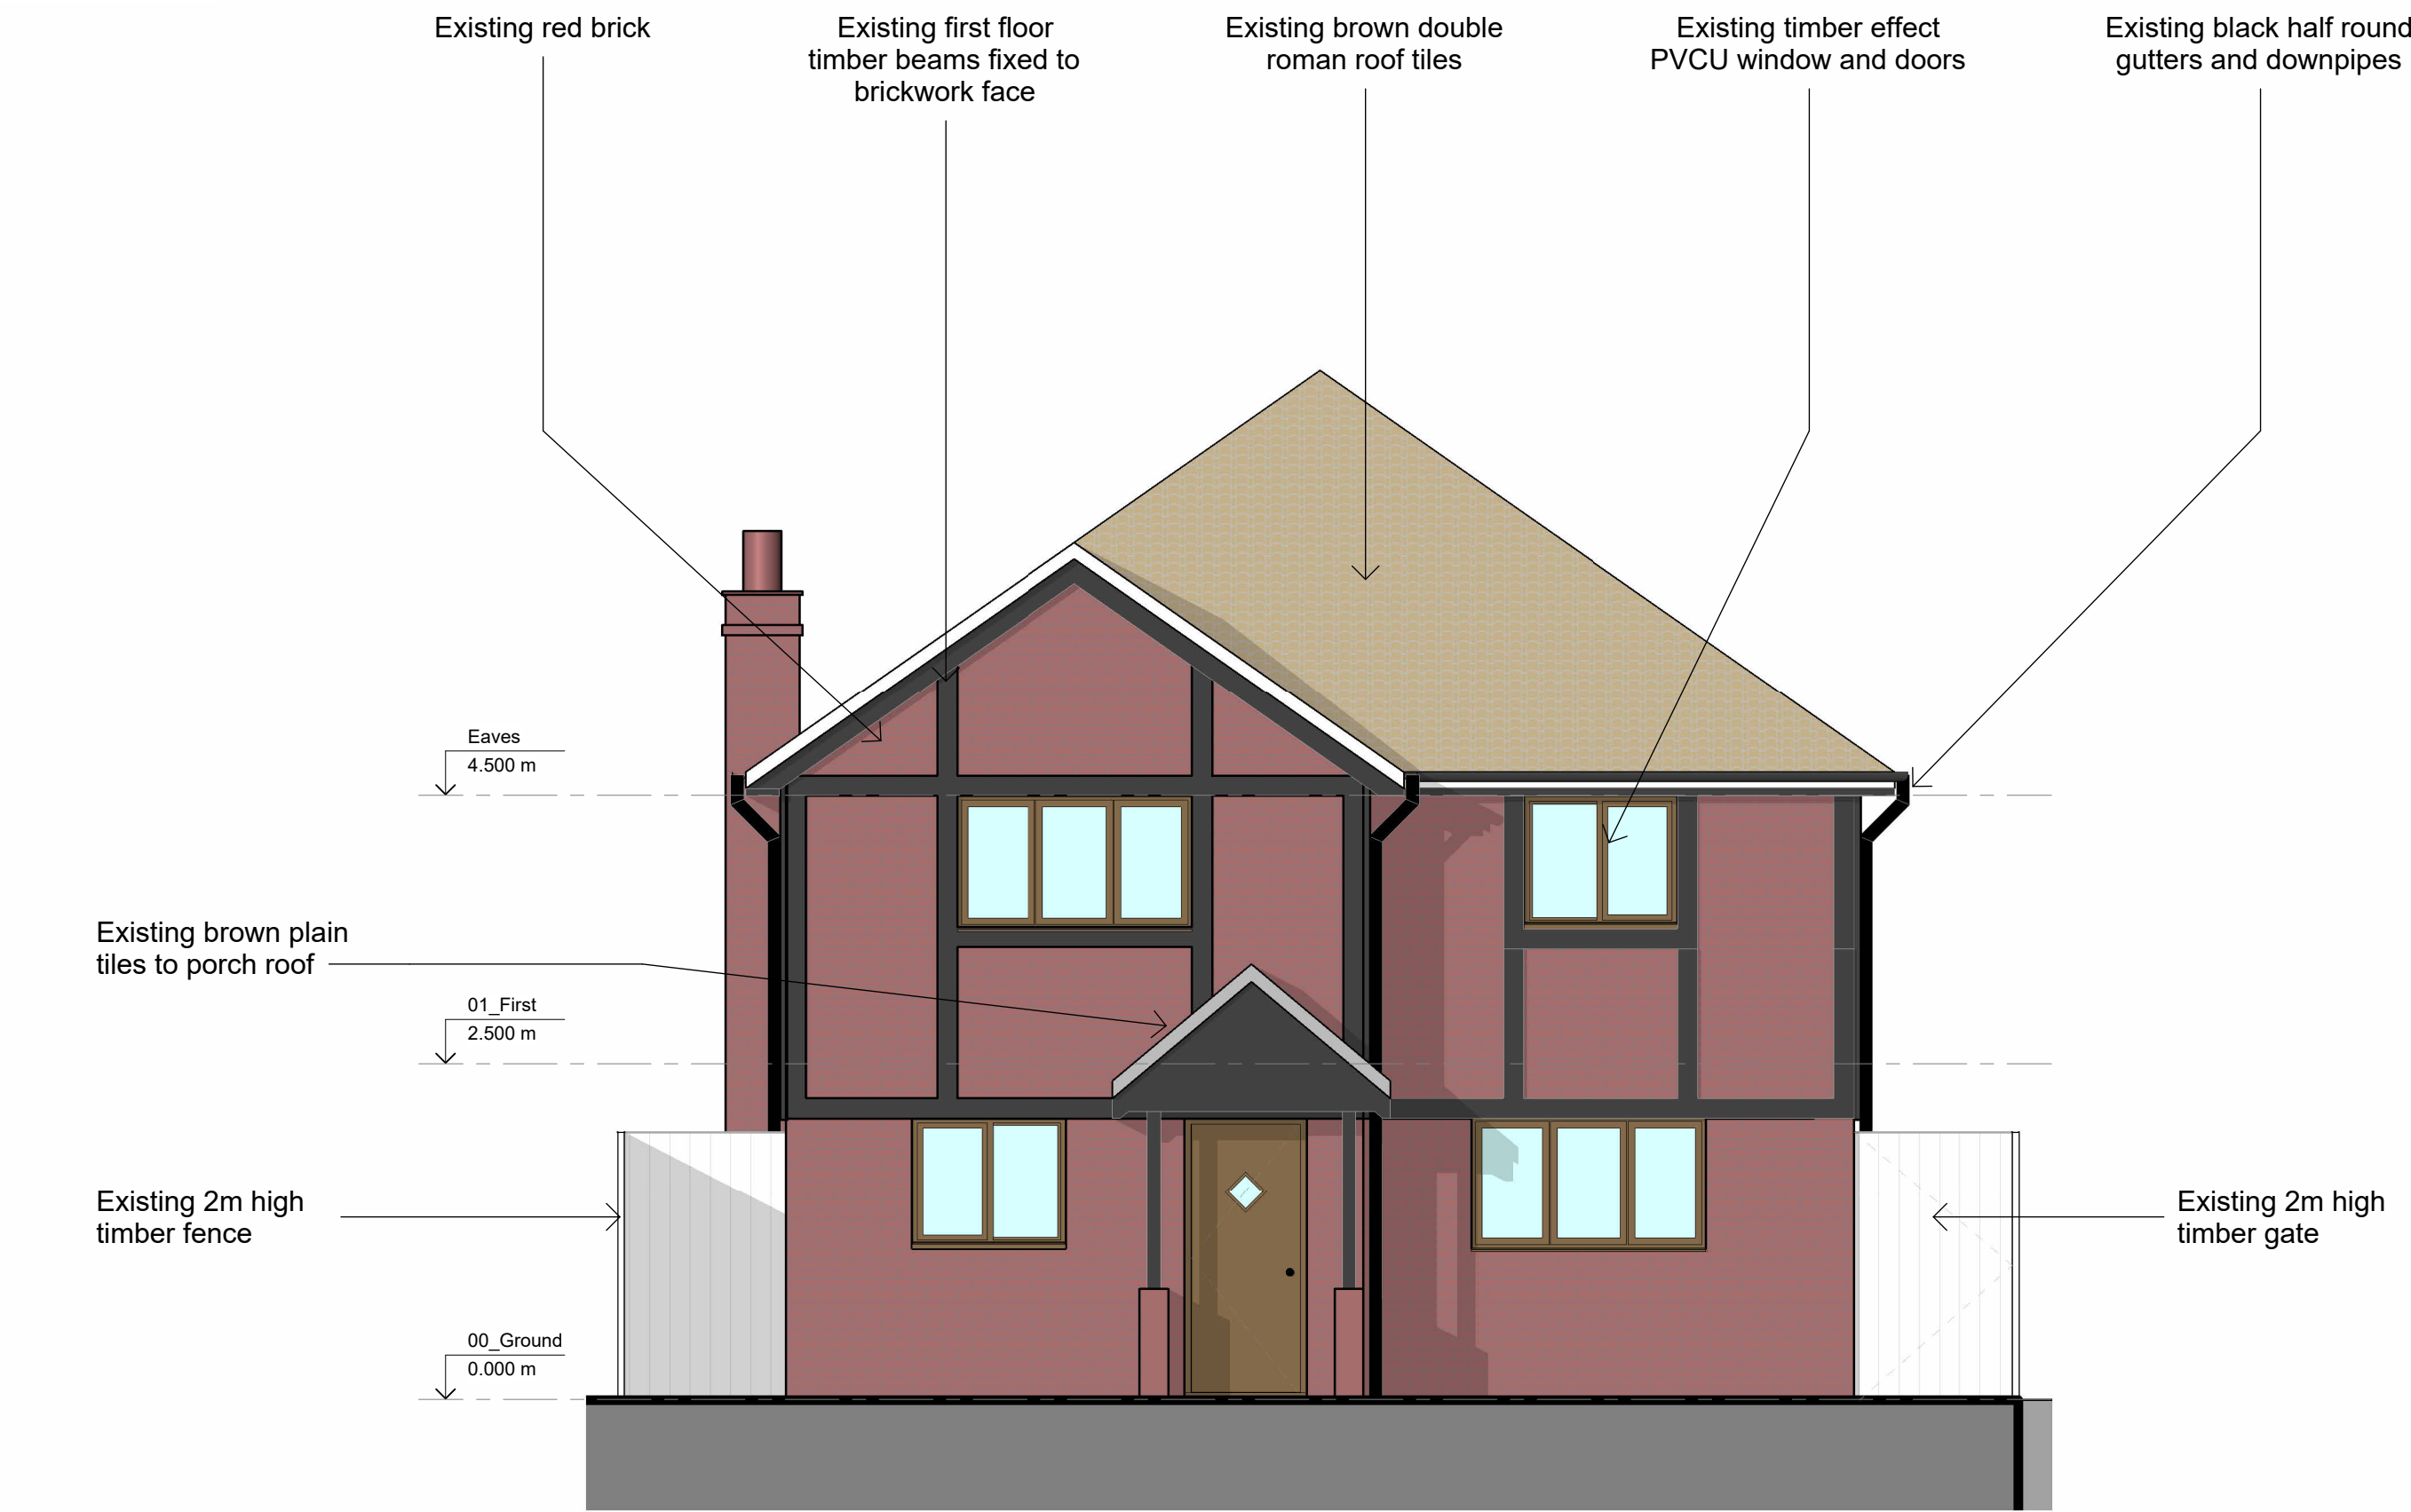

Existing North East Elevation
Side

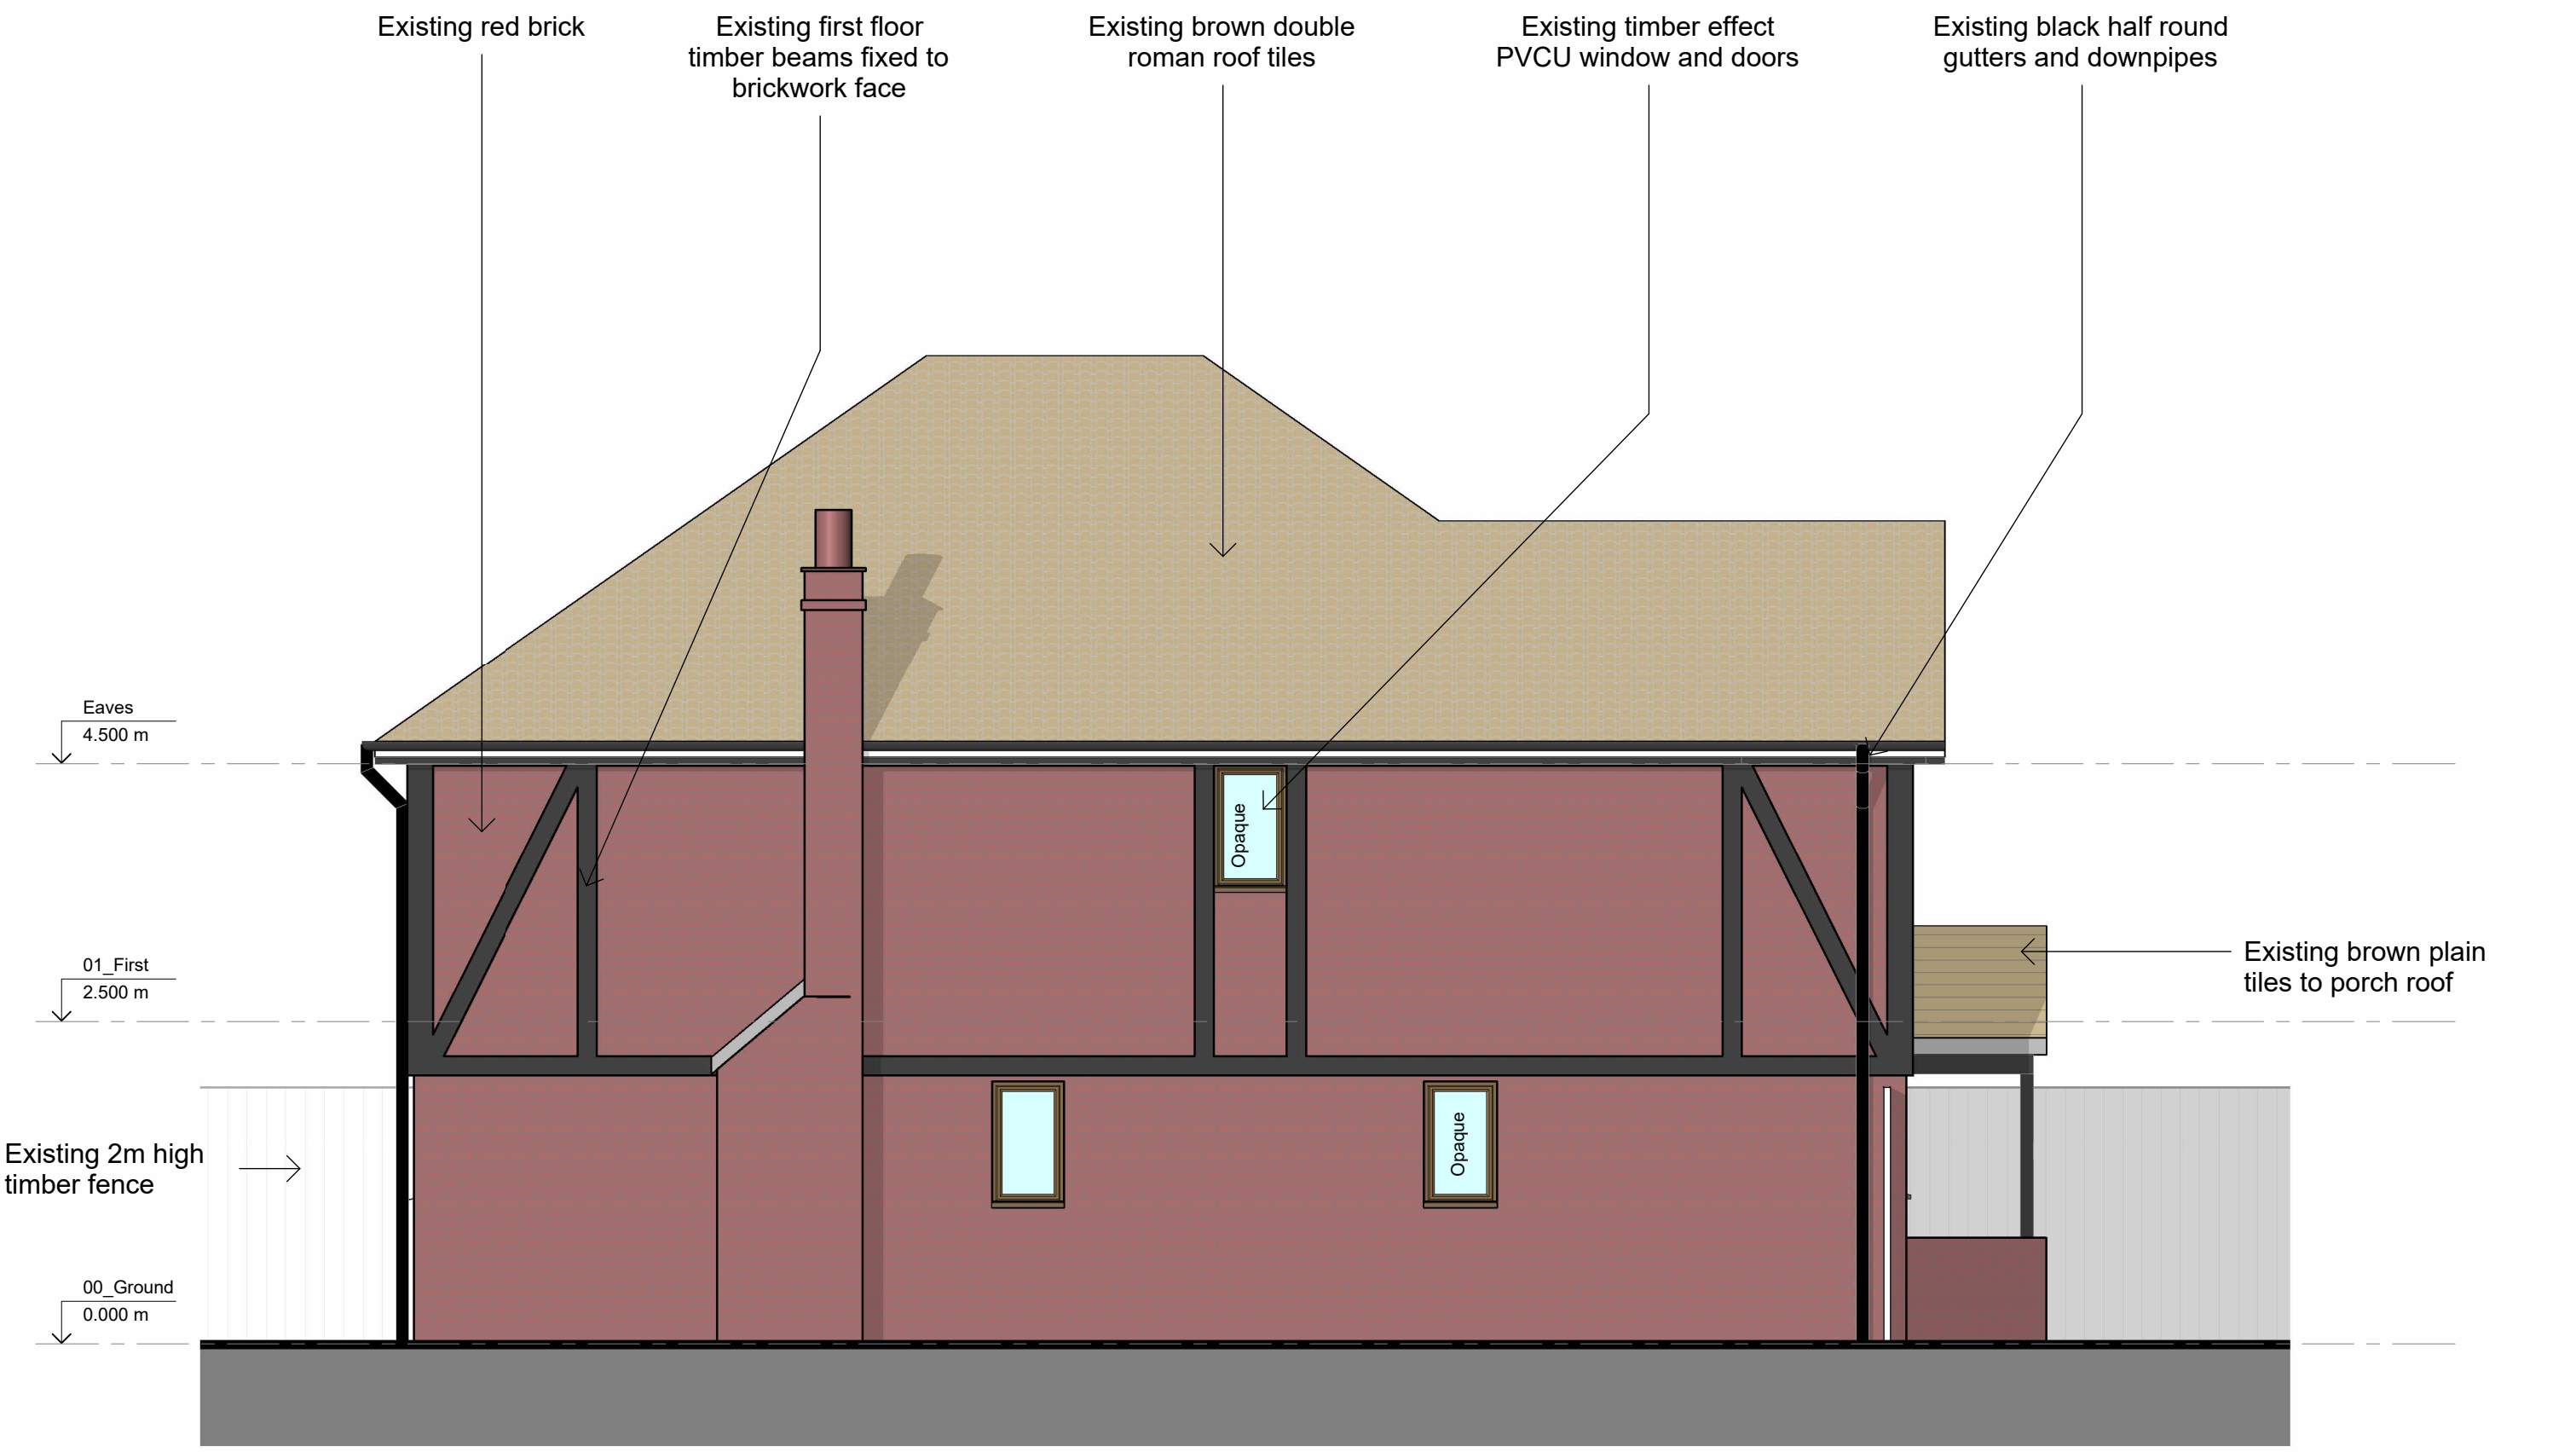

Existing South East Elevation
Rear

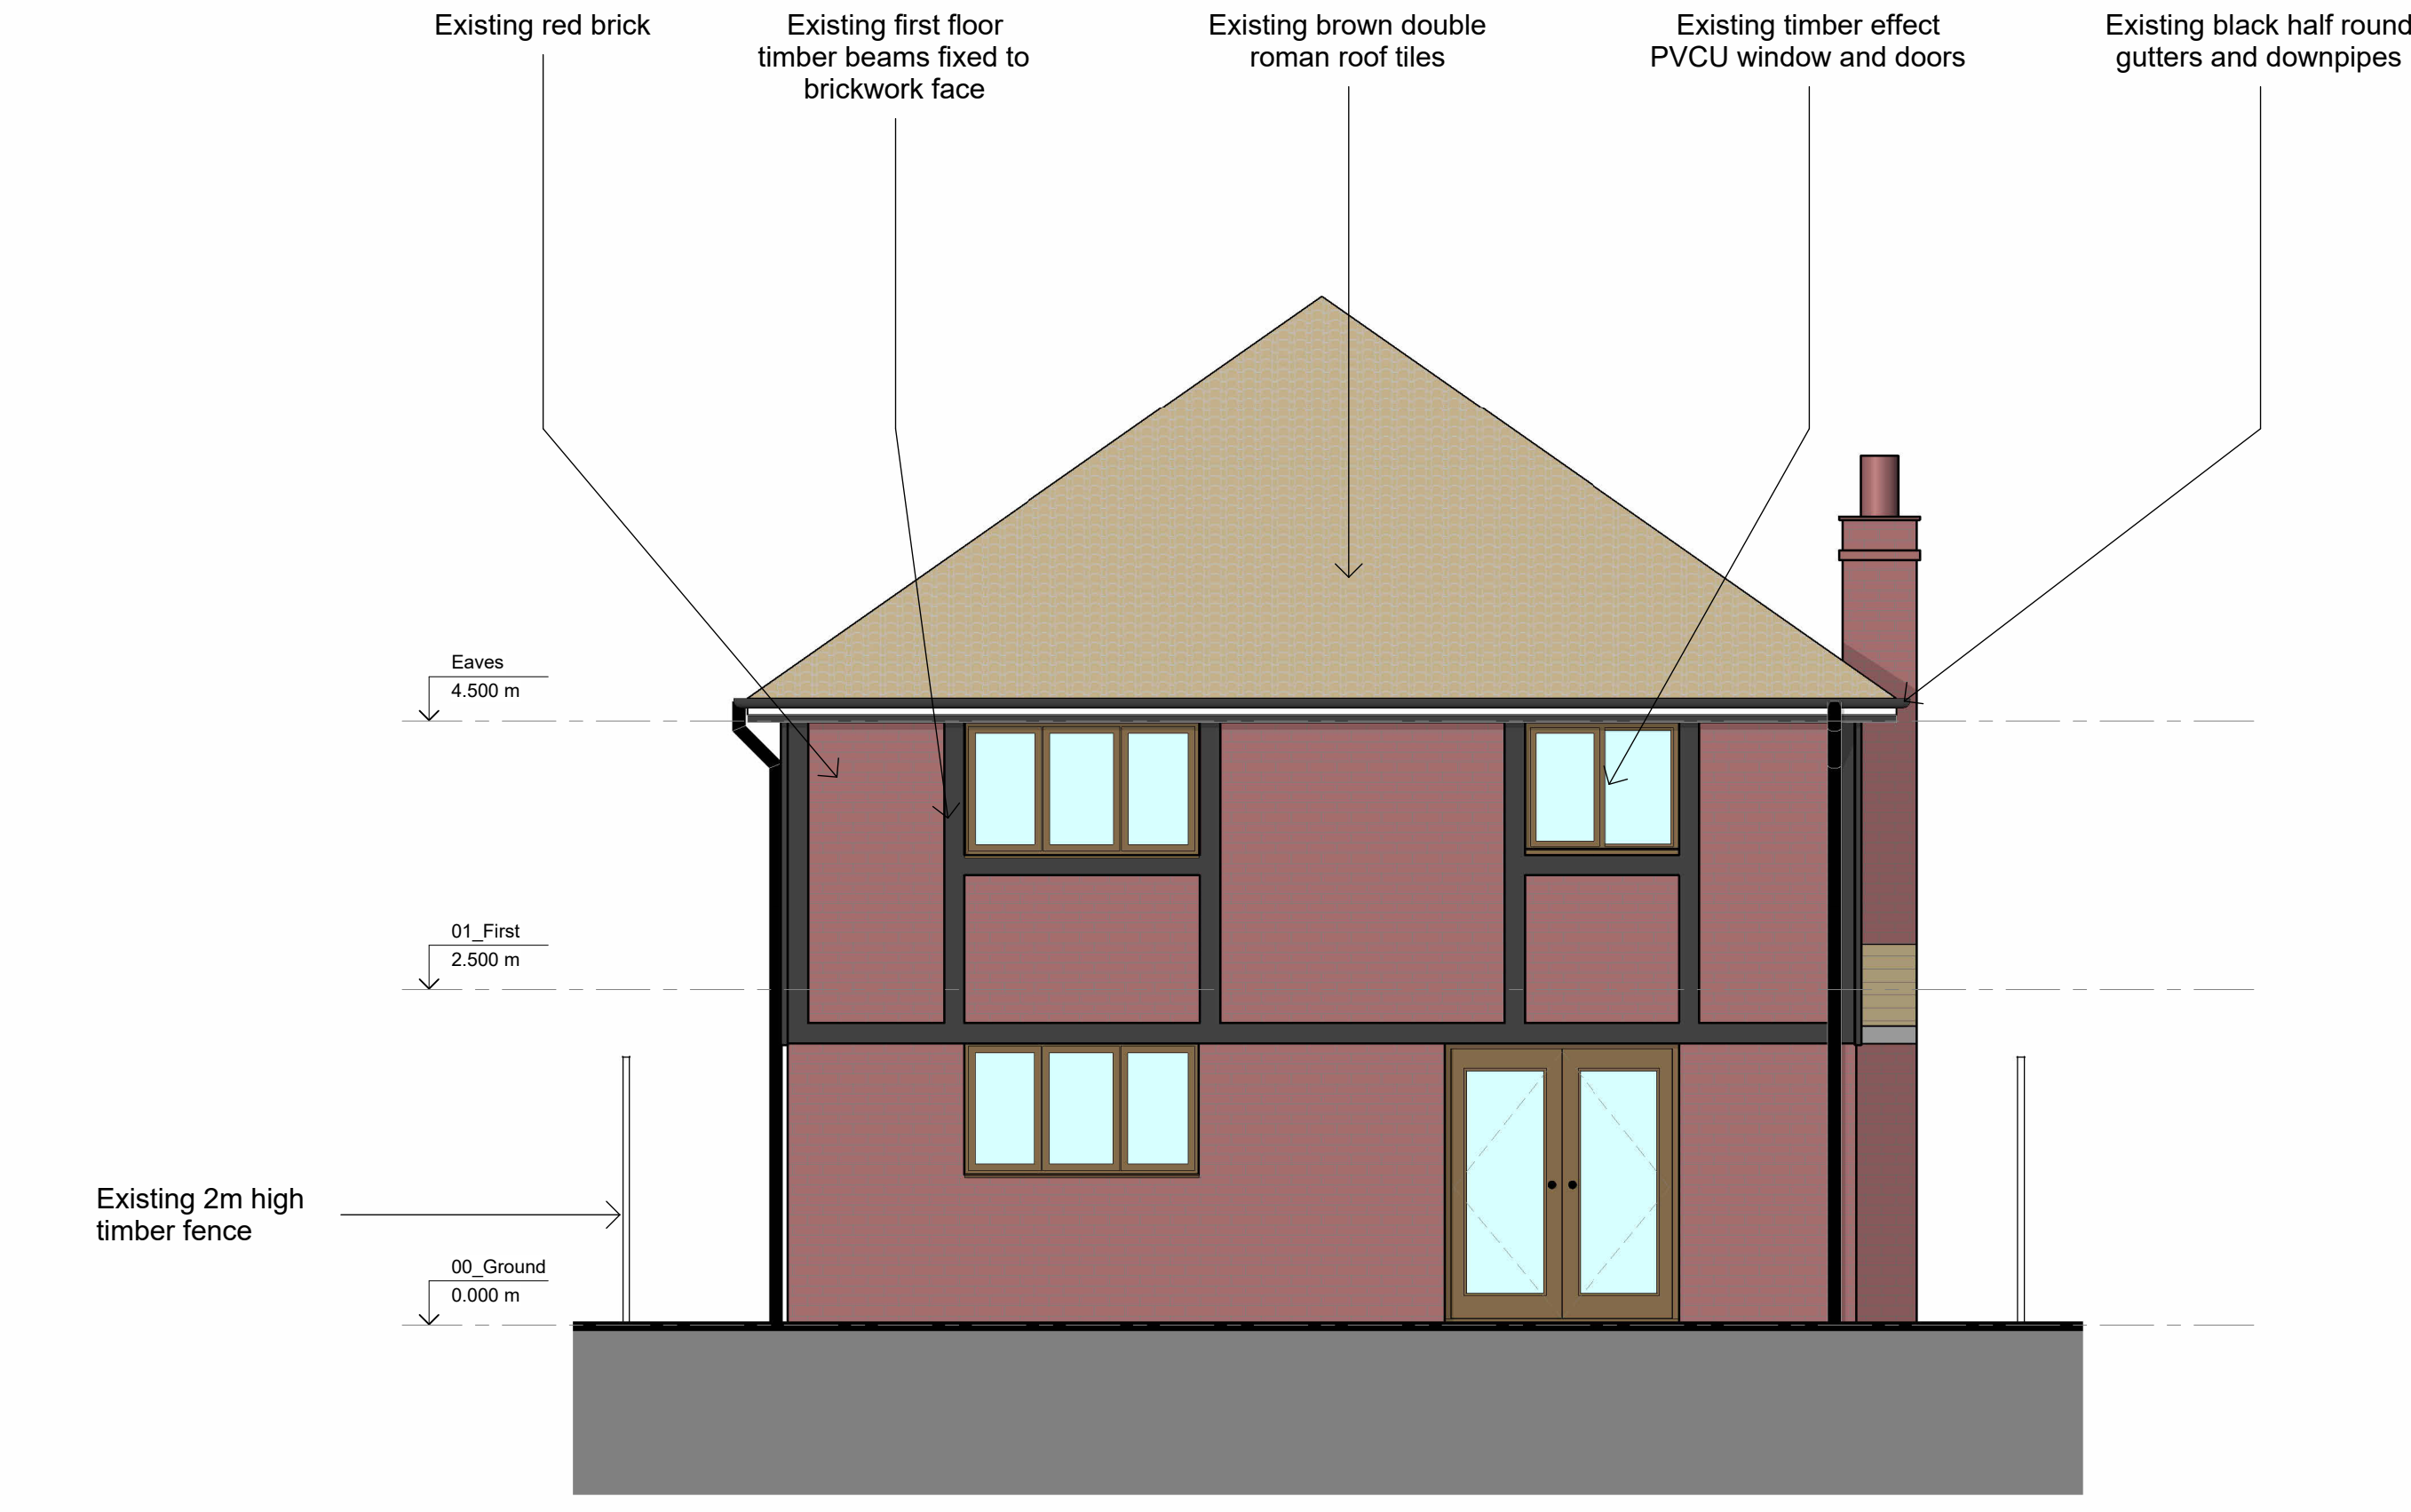

Existing South West Elevation
Side

