

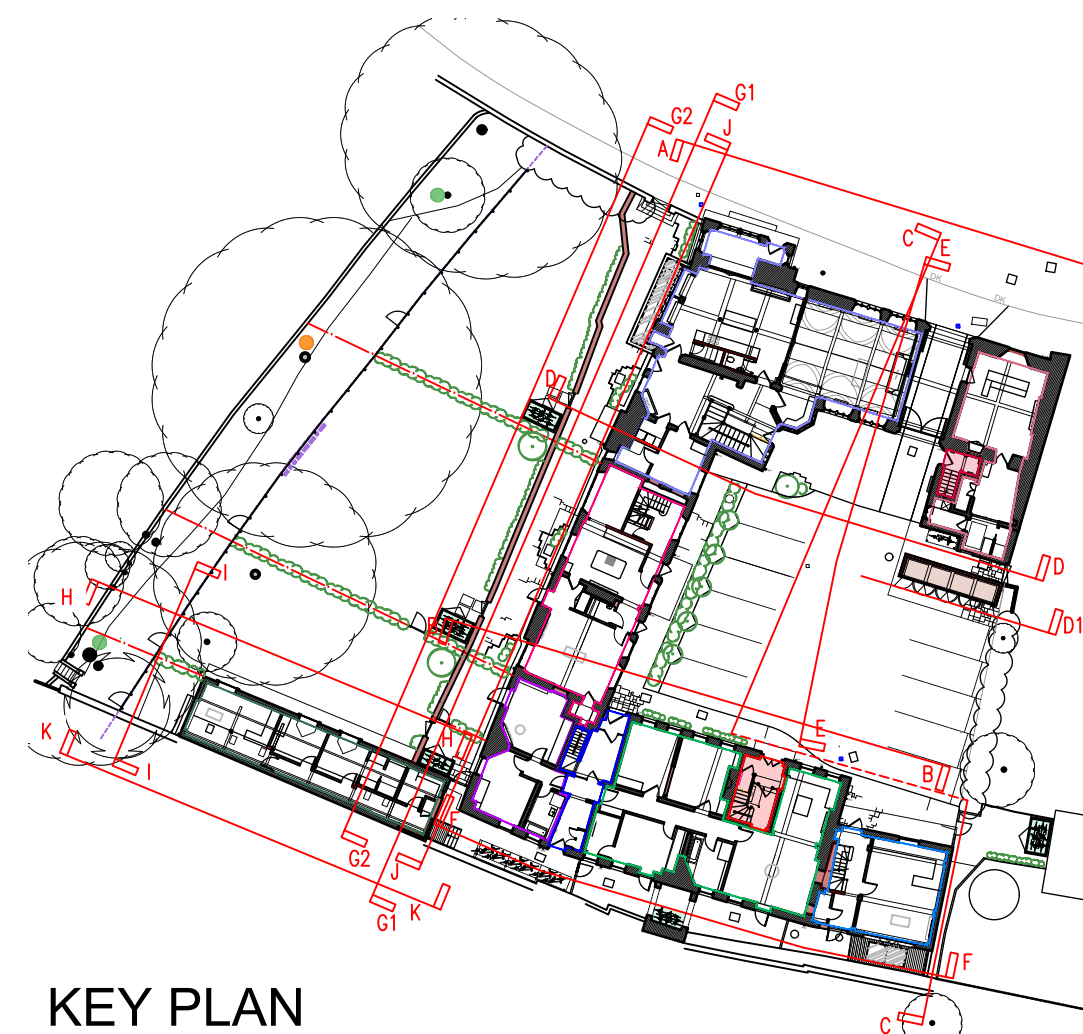
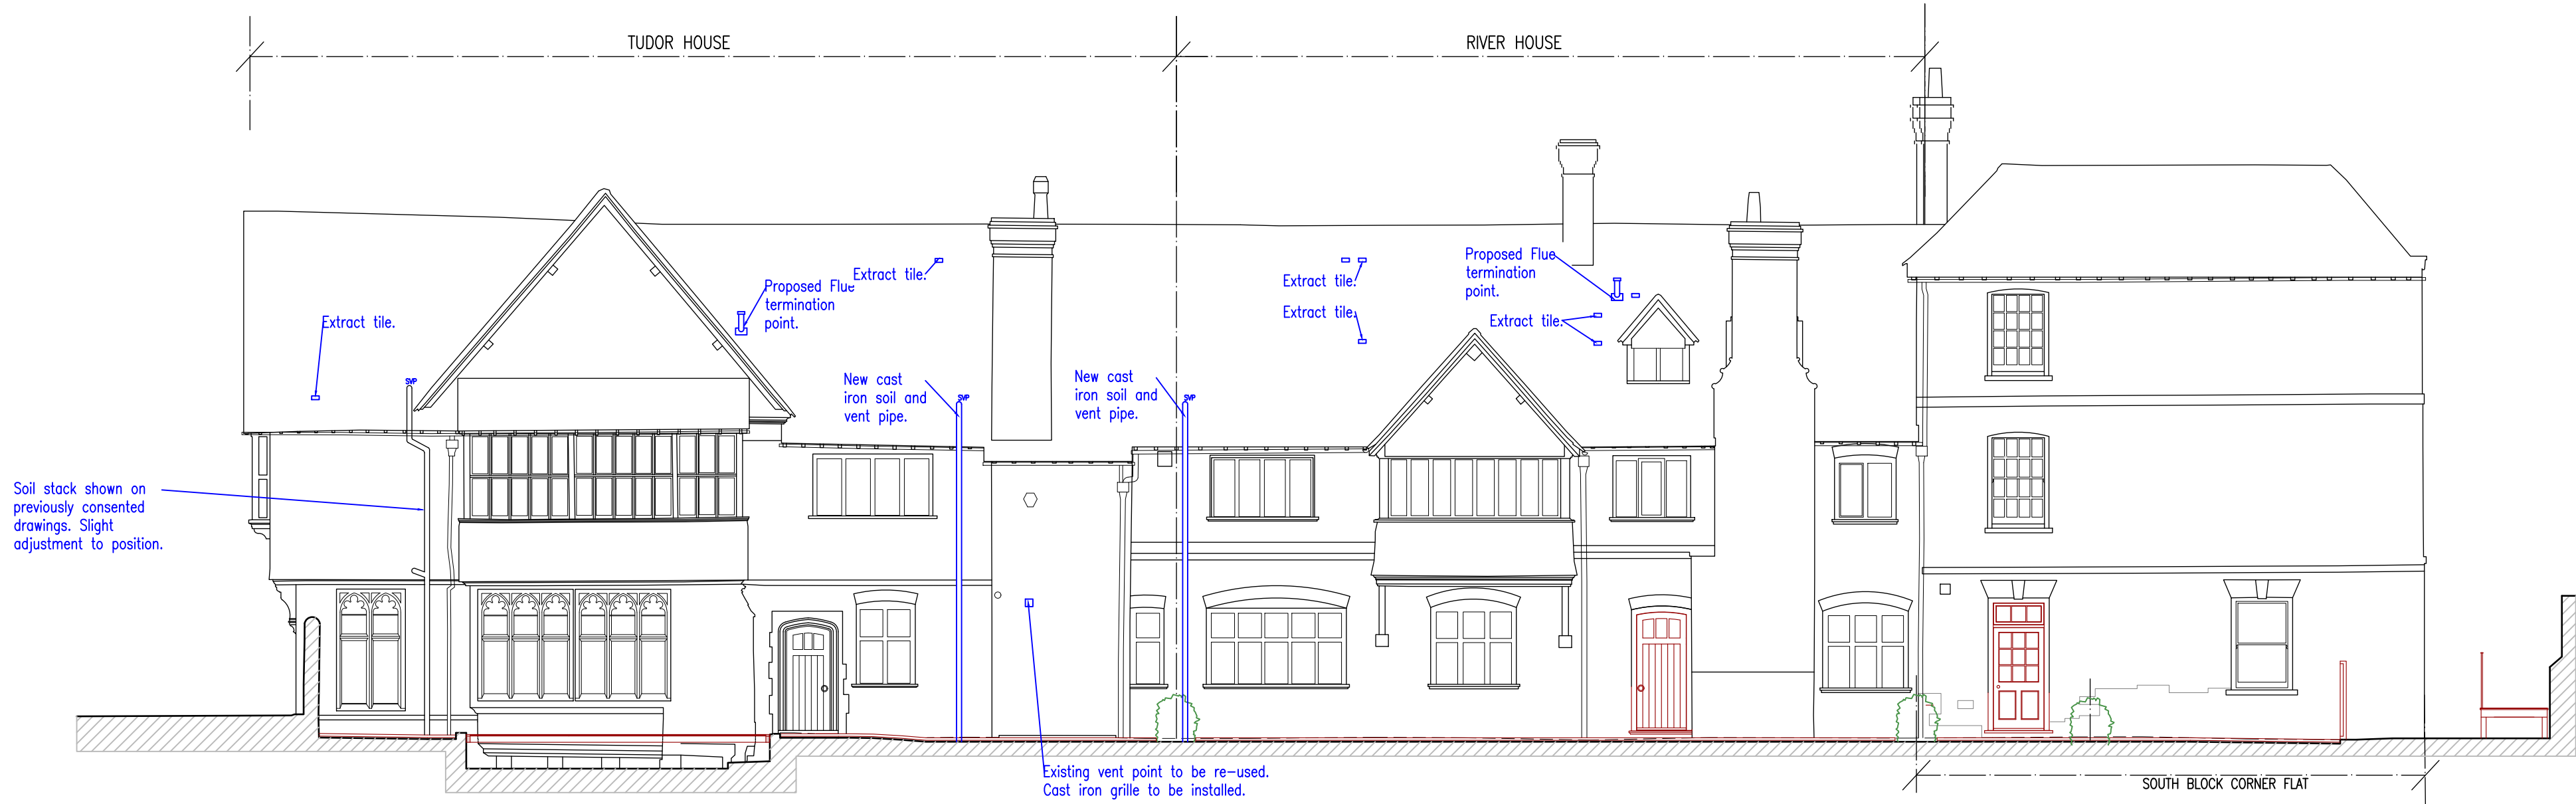


THIS DRAWING MUST NOT BE SCALED AND ALL DIMENSIONS ARE TO BE CHECKED ON SITE BEFORE WORK IS COMMENCED. THE DESIGN AND DRAWING ARE THE COPYRIGHT OF THE CONSULTANTS AND MUST NOT BE USED OR REPRODUCED WITHOUT THEIR PERMISSION. ANY DISCREPANCIES ARE TO BE REPORTED IMMEDIATELY TO THE CONSULTANTS. ALL INFORMATION SHOWN ON THE DRAWING IS SUBJECT TO OBTAINING THE NECESSARY STATUTORY CONSENTS.

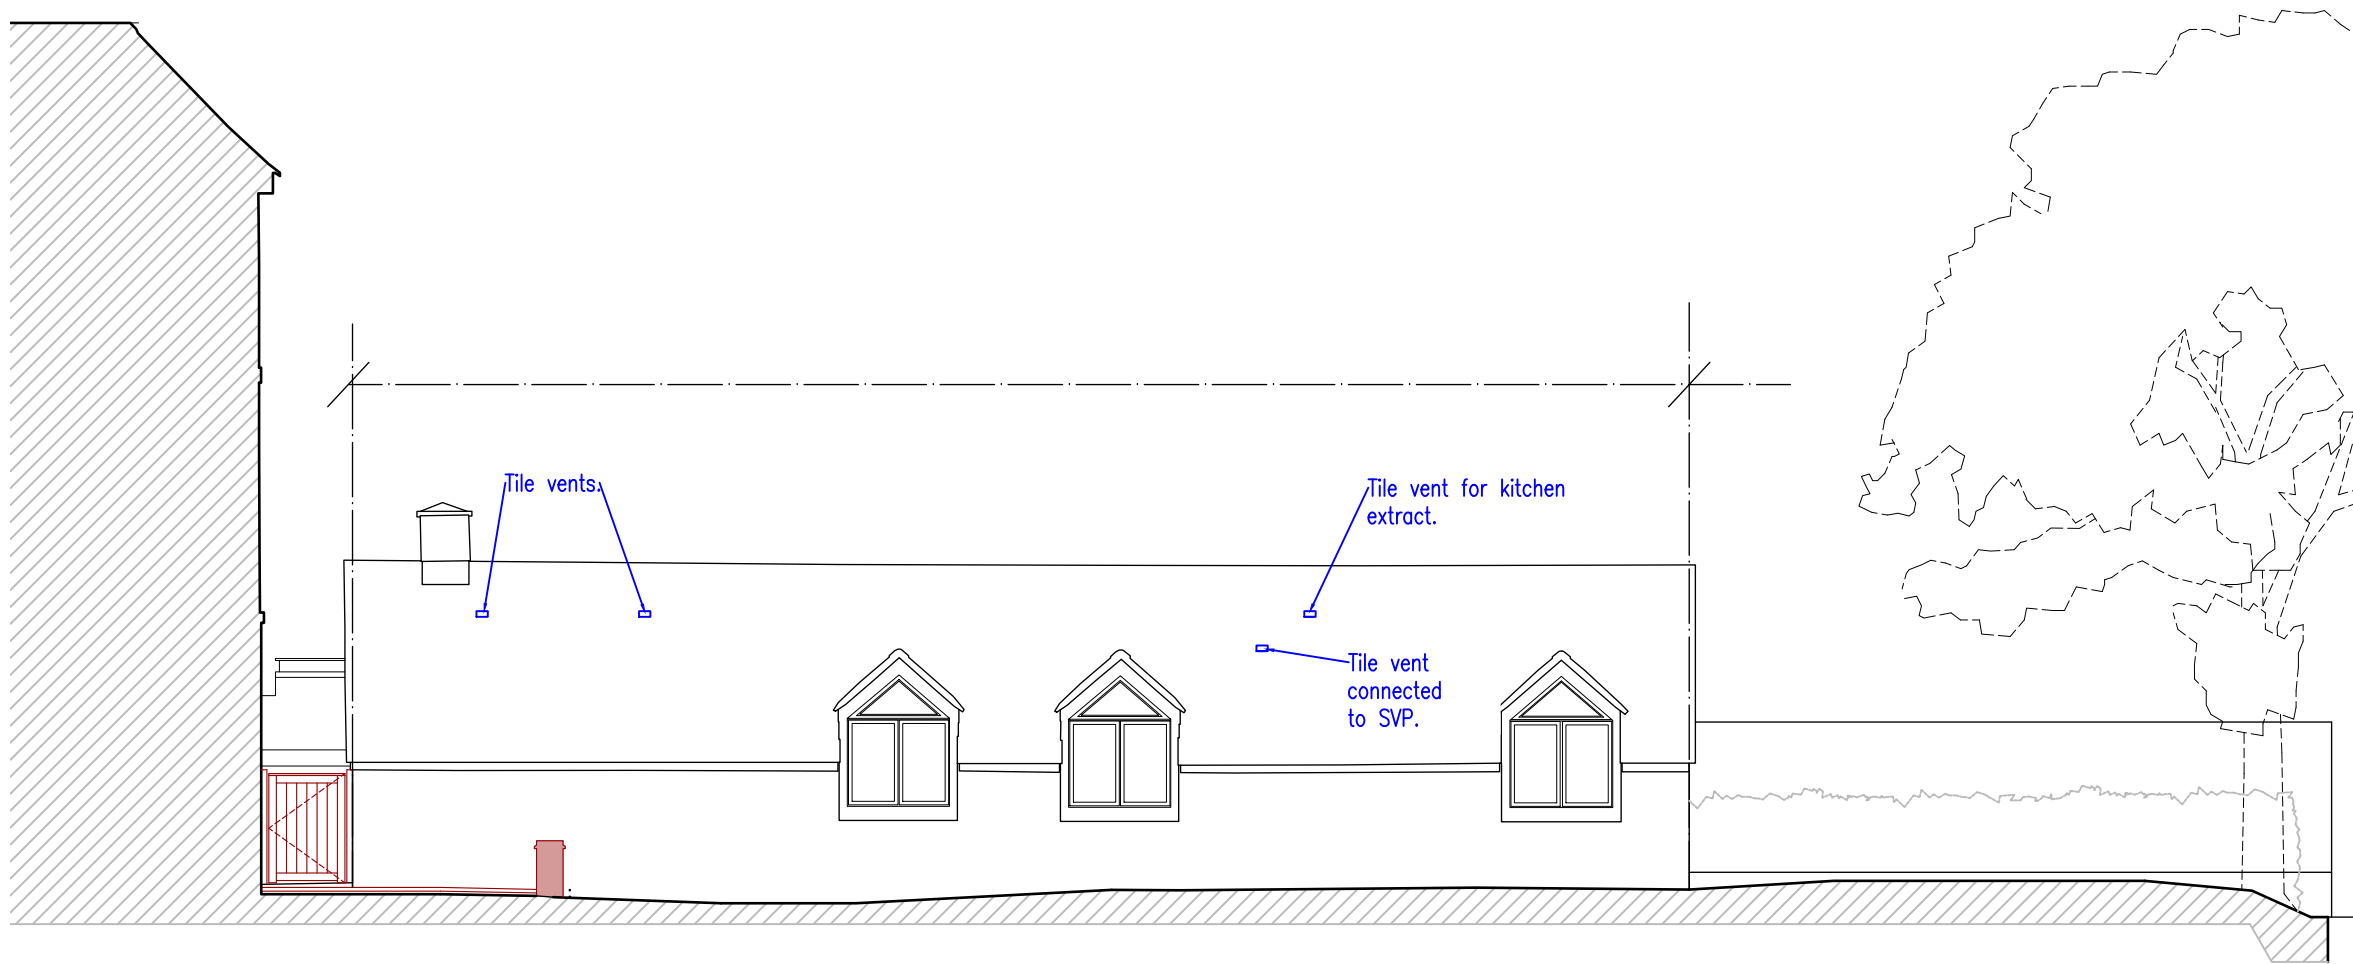

KEY PLAN


PROPOSED WEST ELEVATION G1 G1

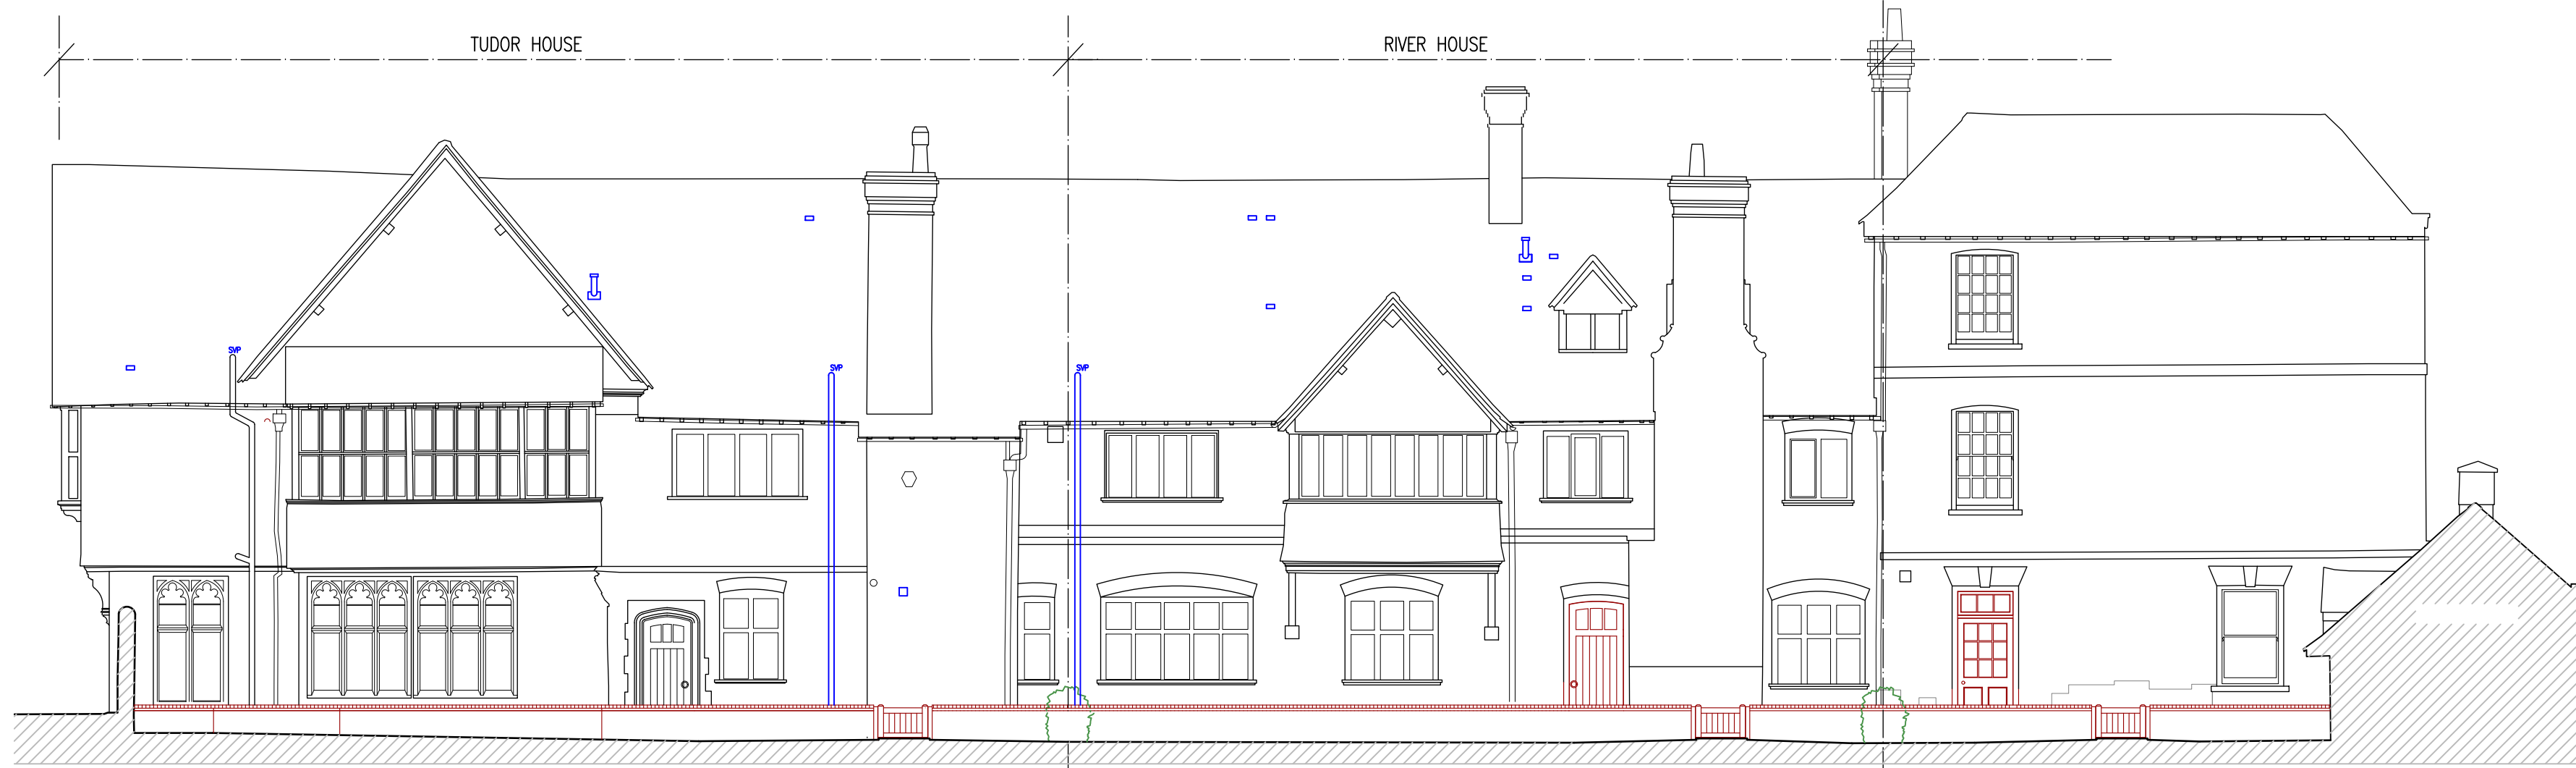


LEGEND
— DRAINAGE/SERVICES/EXTRACT POSITIONS

PROPOSED WEST ELEVATION G2 G2 (INCORPORATING LOW WALL)

PROPOSED BOAT HOUSE NORTH ELEVATION HH

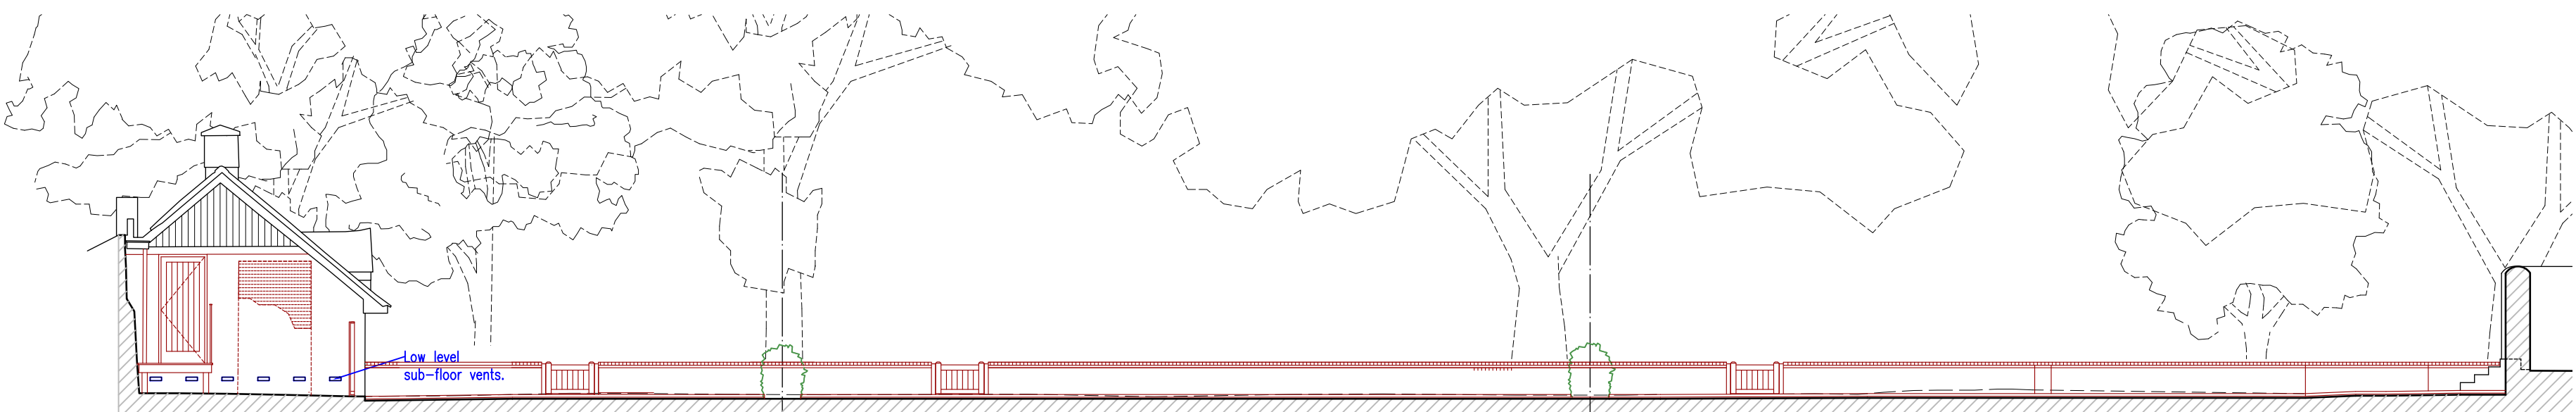

PROPOSED BOAT HOUSE EAST ELEVATION JJ

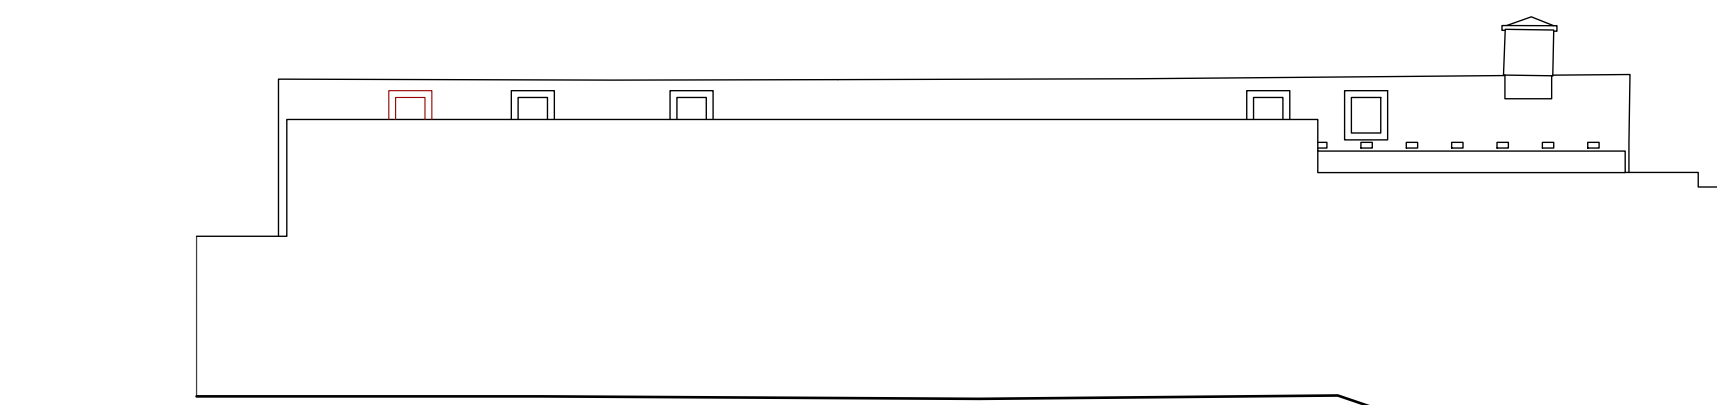

PROPOSED BOAT HOUSE ELEVATION KK



PROPOSED BOAT HOUSE WEST ELEVATION II

NOTE
Service/Extract points shown in blue.
Drawings to be read in conjunction with
Proposed Elevations_8307_D06, D07, D08.

A | 24.06.26 | Planning Issue
REVISIONS

PLANNING

RADLEY HOUSE
PARTNERSHIP CHARTERED ARCHITECTS

t. 01962842228
e. architects@radleyhouse.co.uk
w. www.radleyhouse.co.uk

20 Staple Gardens | Winchester | SO23 8SR

JOB | CHURCH HOUSE

DWG | PROPOSED ELEVATIONS
WEST ELEV AND BOAT HOUSE

S | 1:100 @A1

D | May 2026 No. | 8307/D050RevA

