




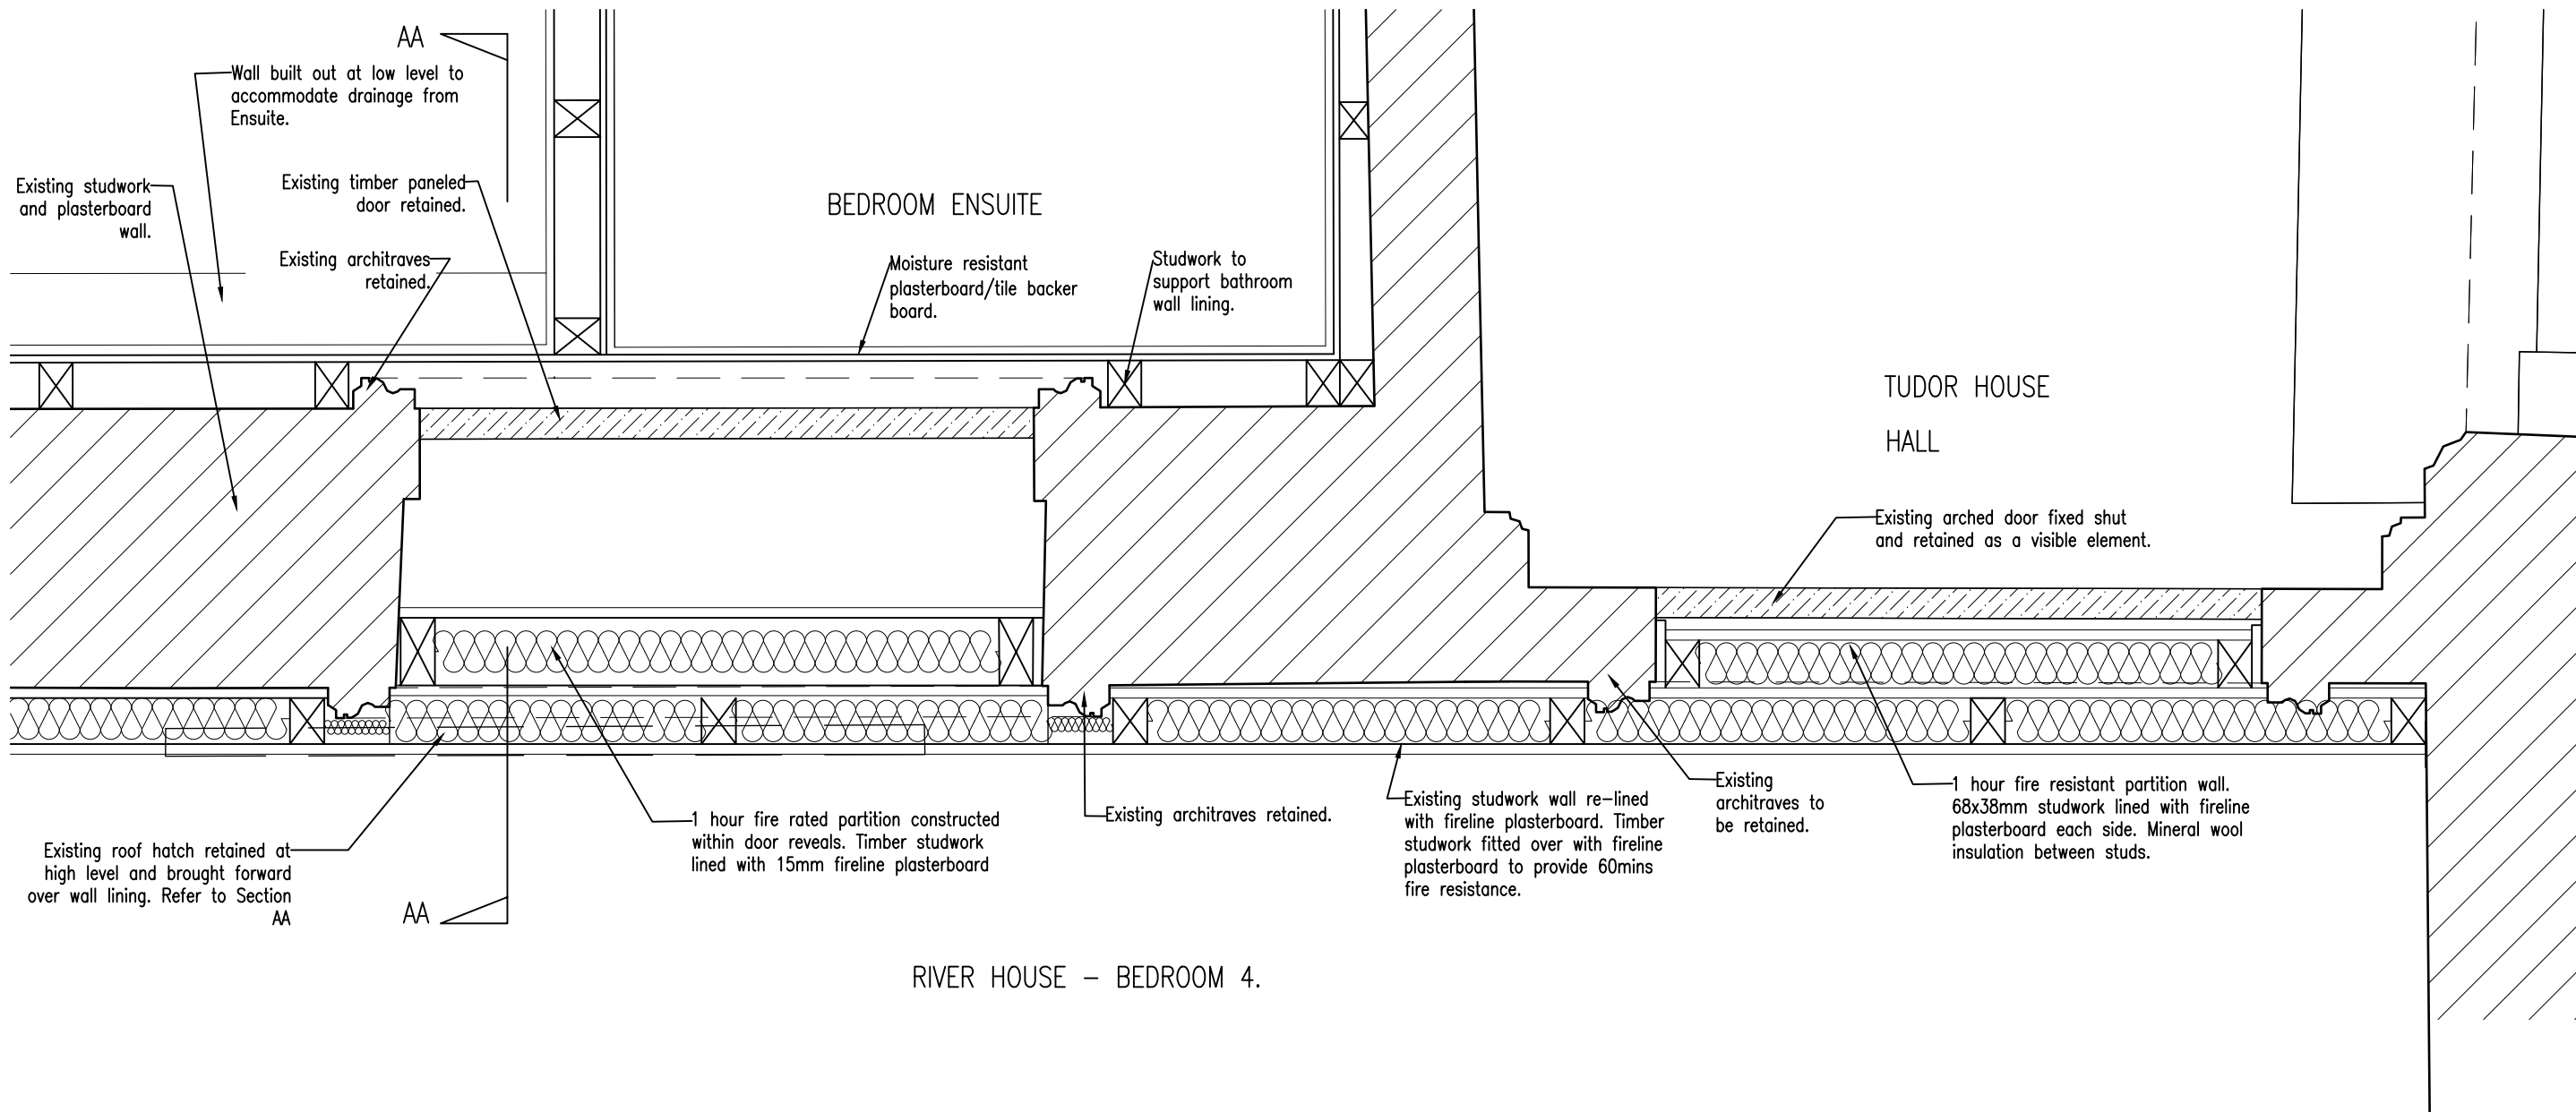


DETAIL 1 - TUDOR HOUSE/RIVER HOUSE_DIVIDING WALL DETAIL.
SCALE 1:10

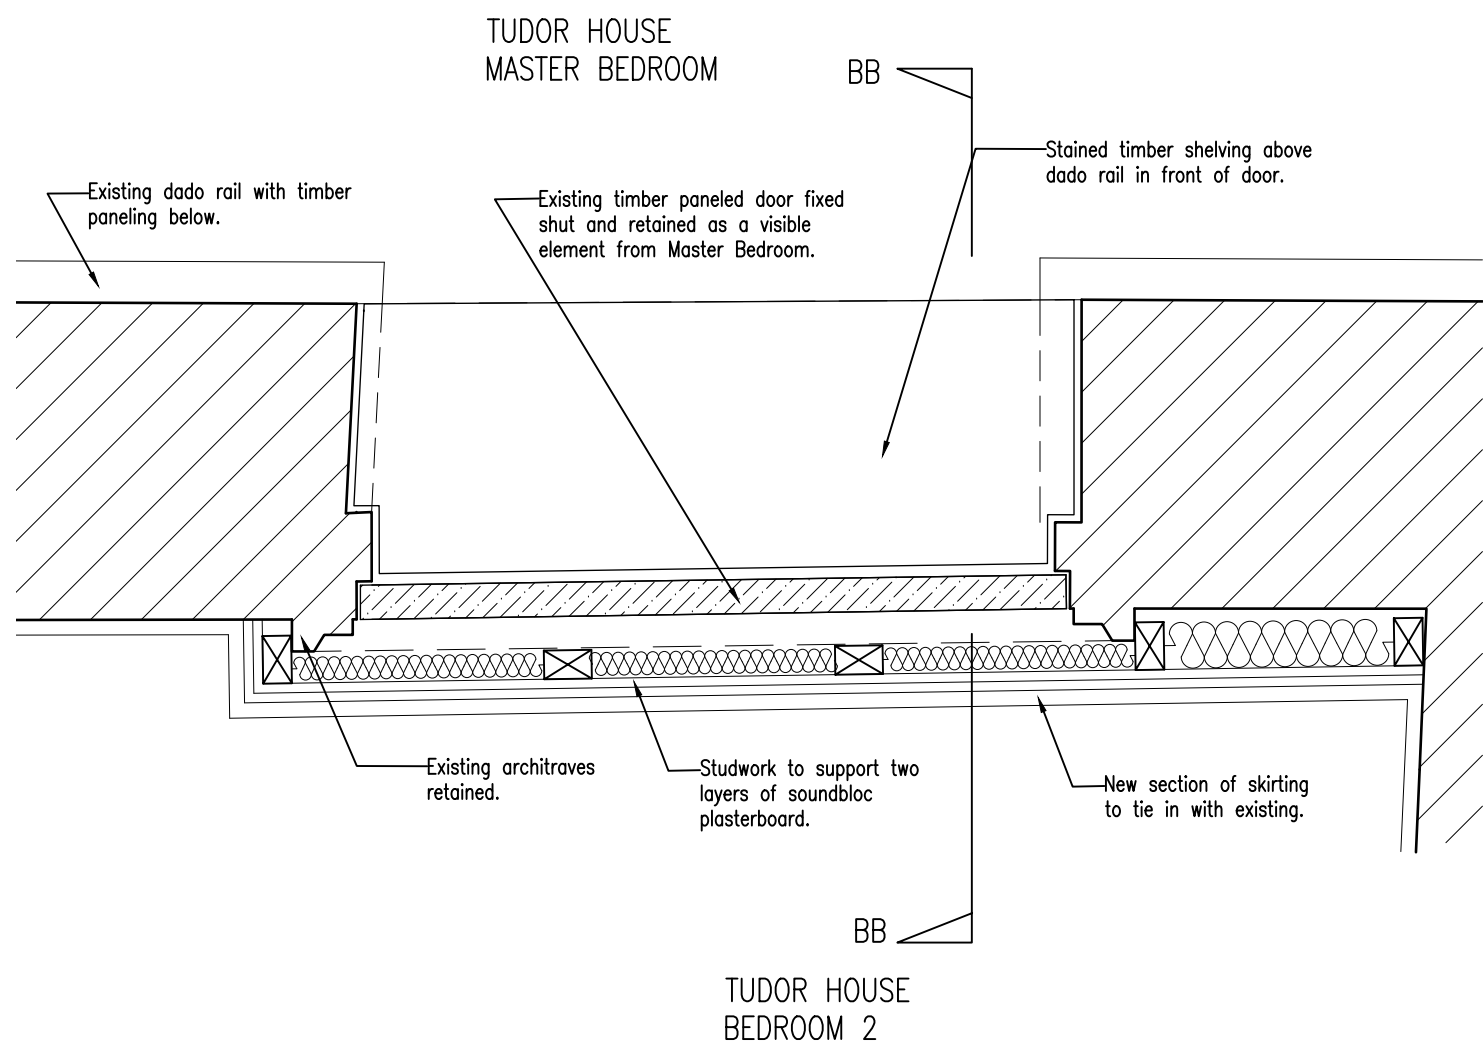


DETAIL 2 - TUDOR HOUSE_MASTER BEDROOM DIVIDING WALL DETAIL.
SCALE 1:10

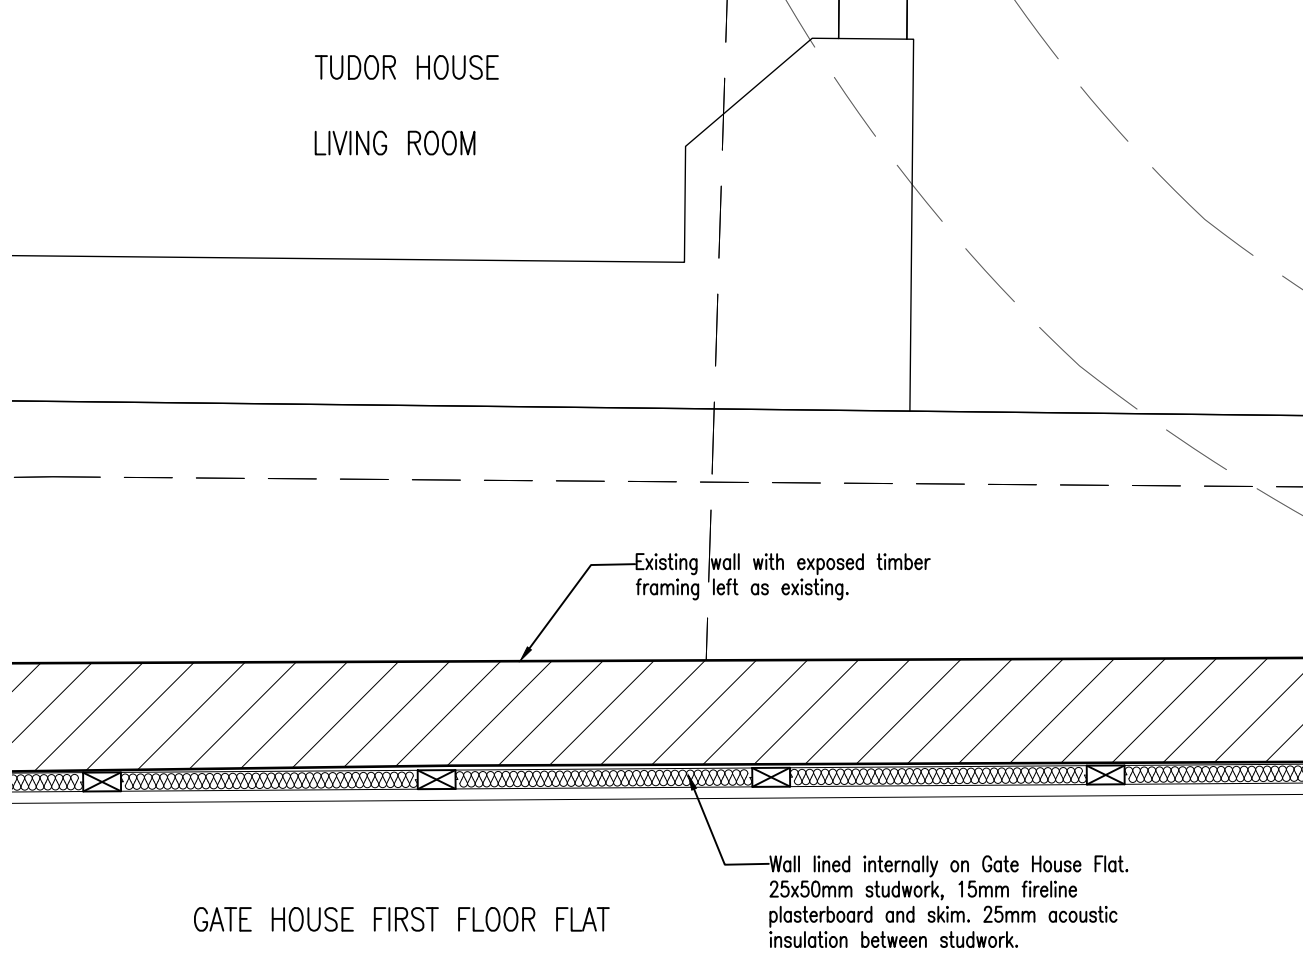


DETAIL 3 - TUDOR HOUSE_GATE HOUSE FLAT
DIVIDING WALL DETAIL, SCALE 1:10

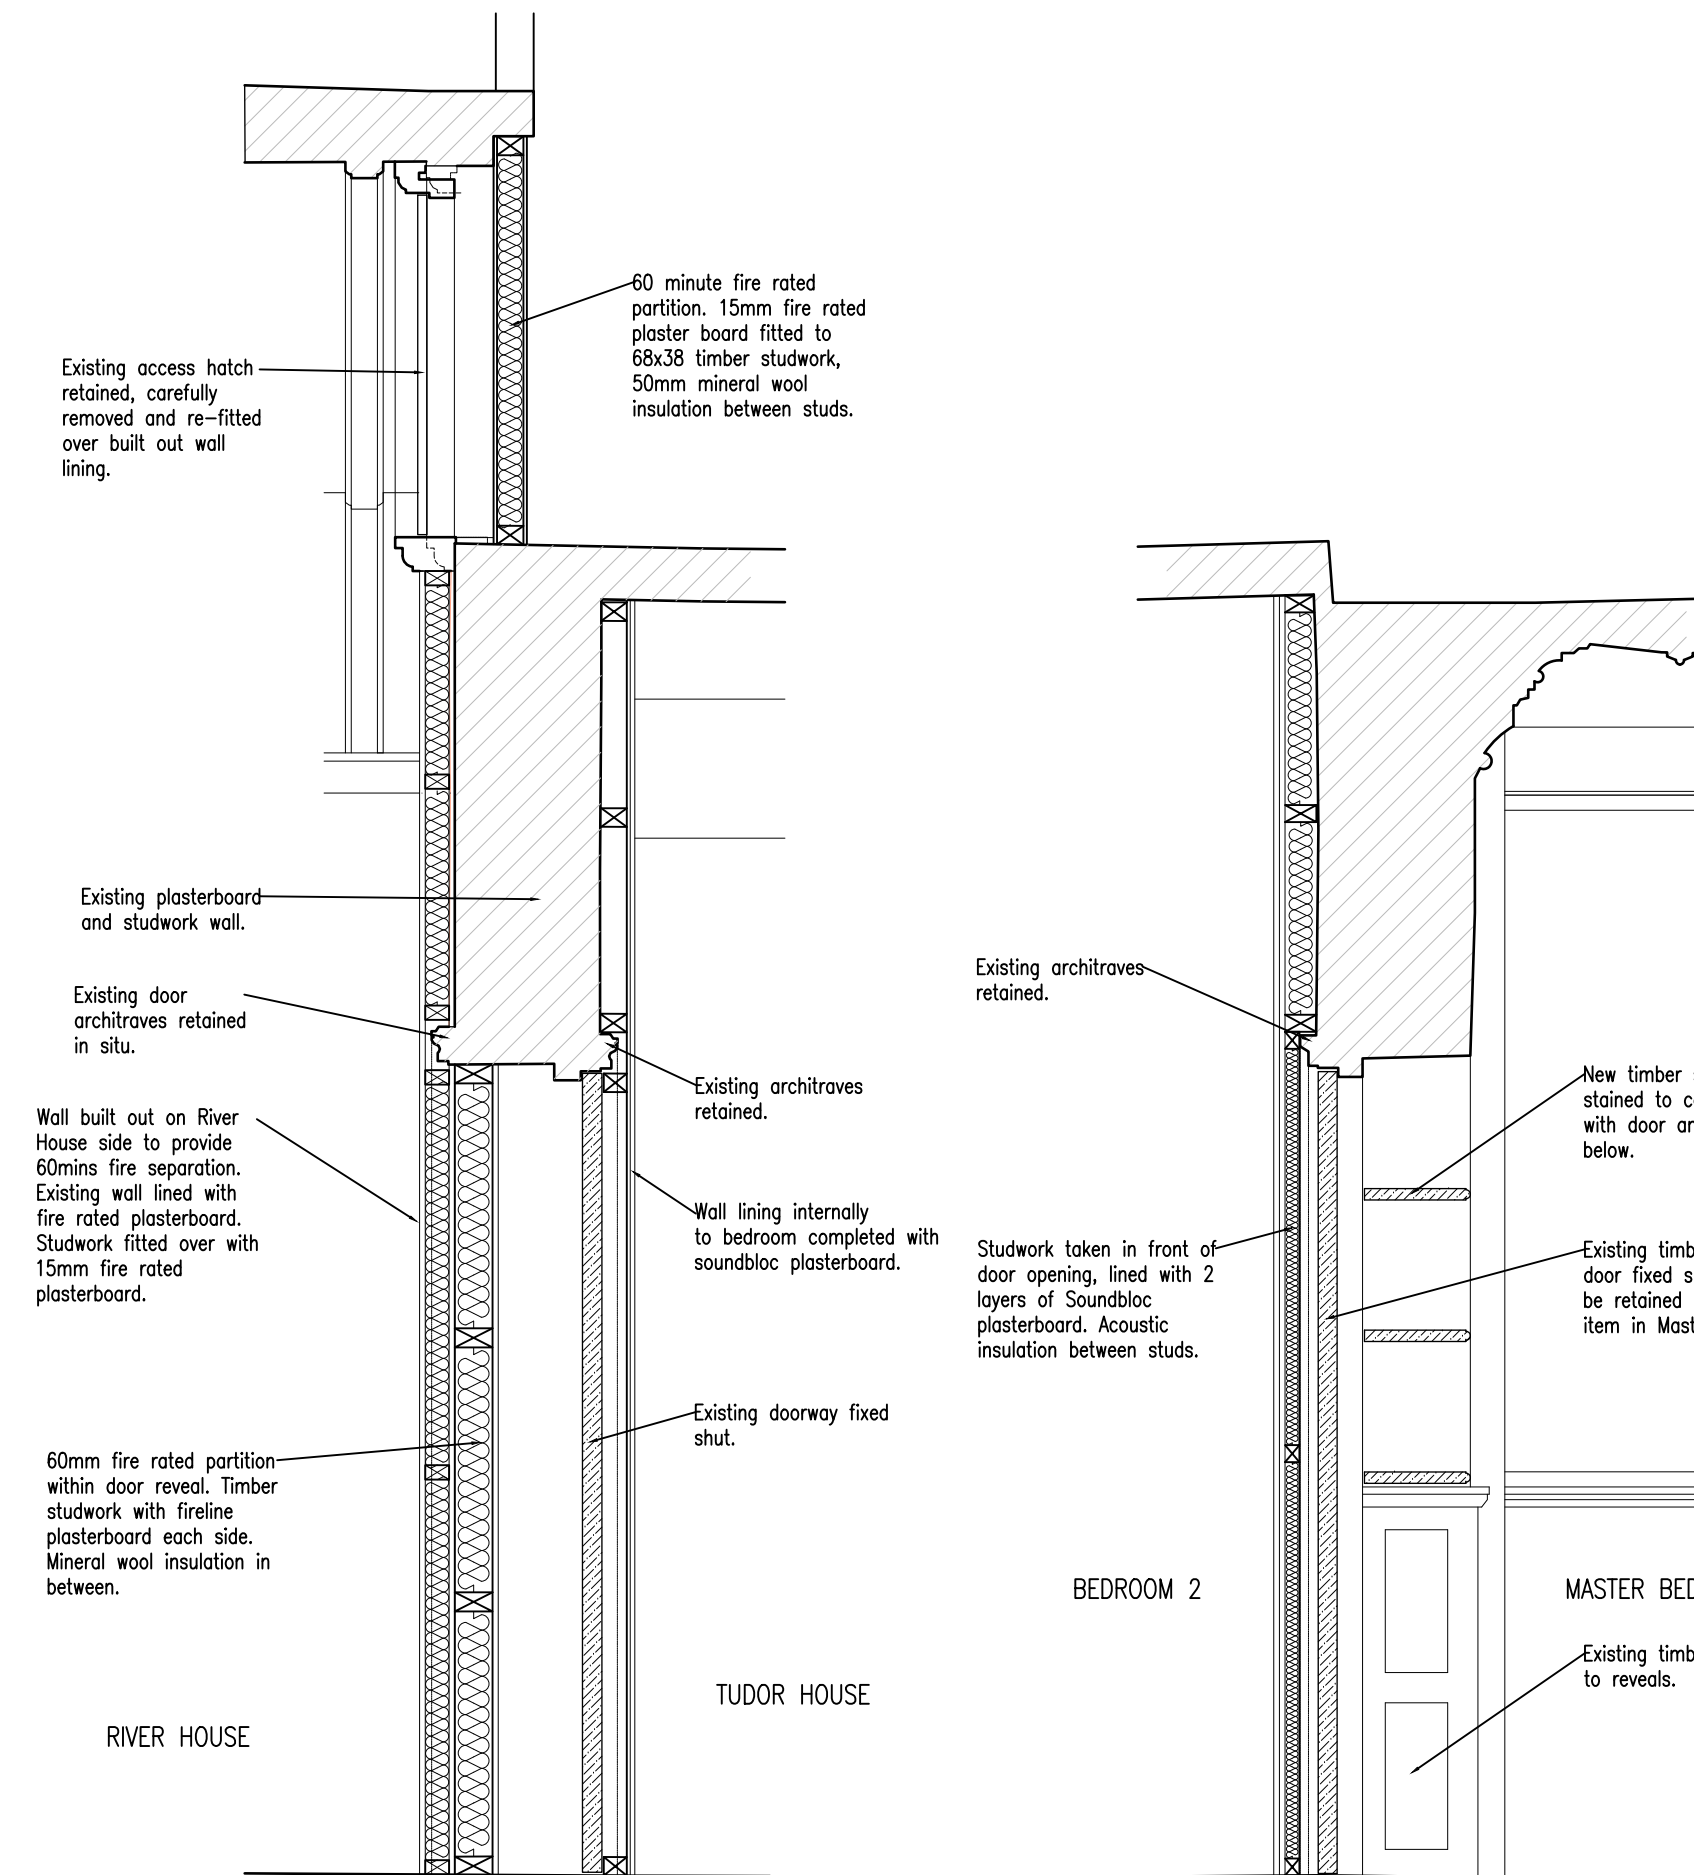


SECTION AA - RIVER HOUSE/
TUDOR HOUSE_DIVIDING WALL
SCALE 1:20.

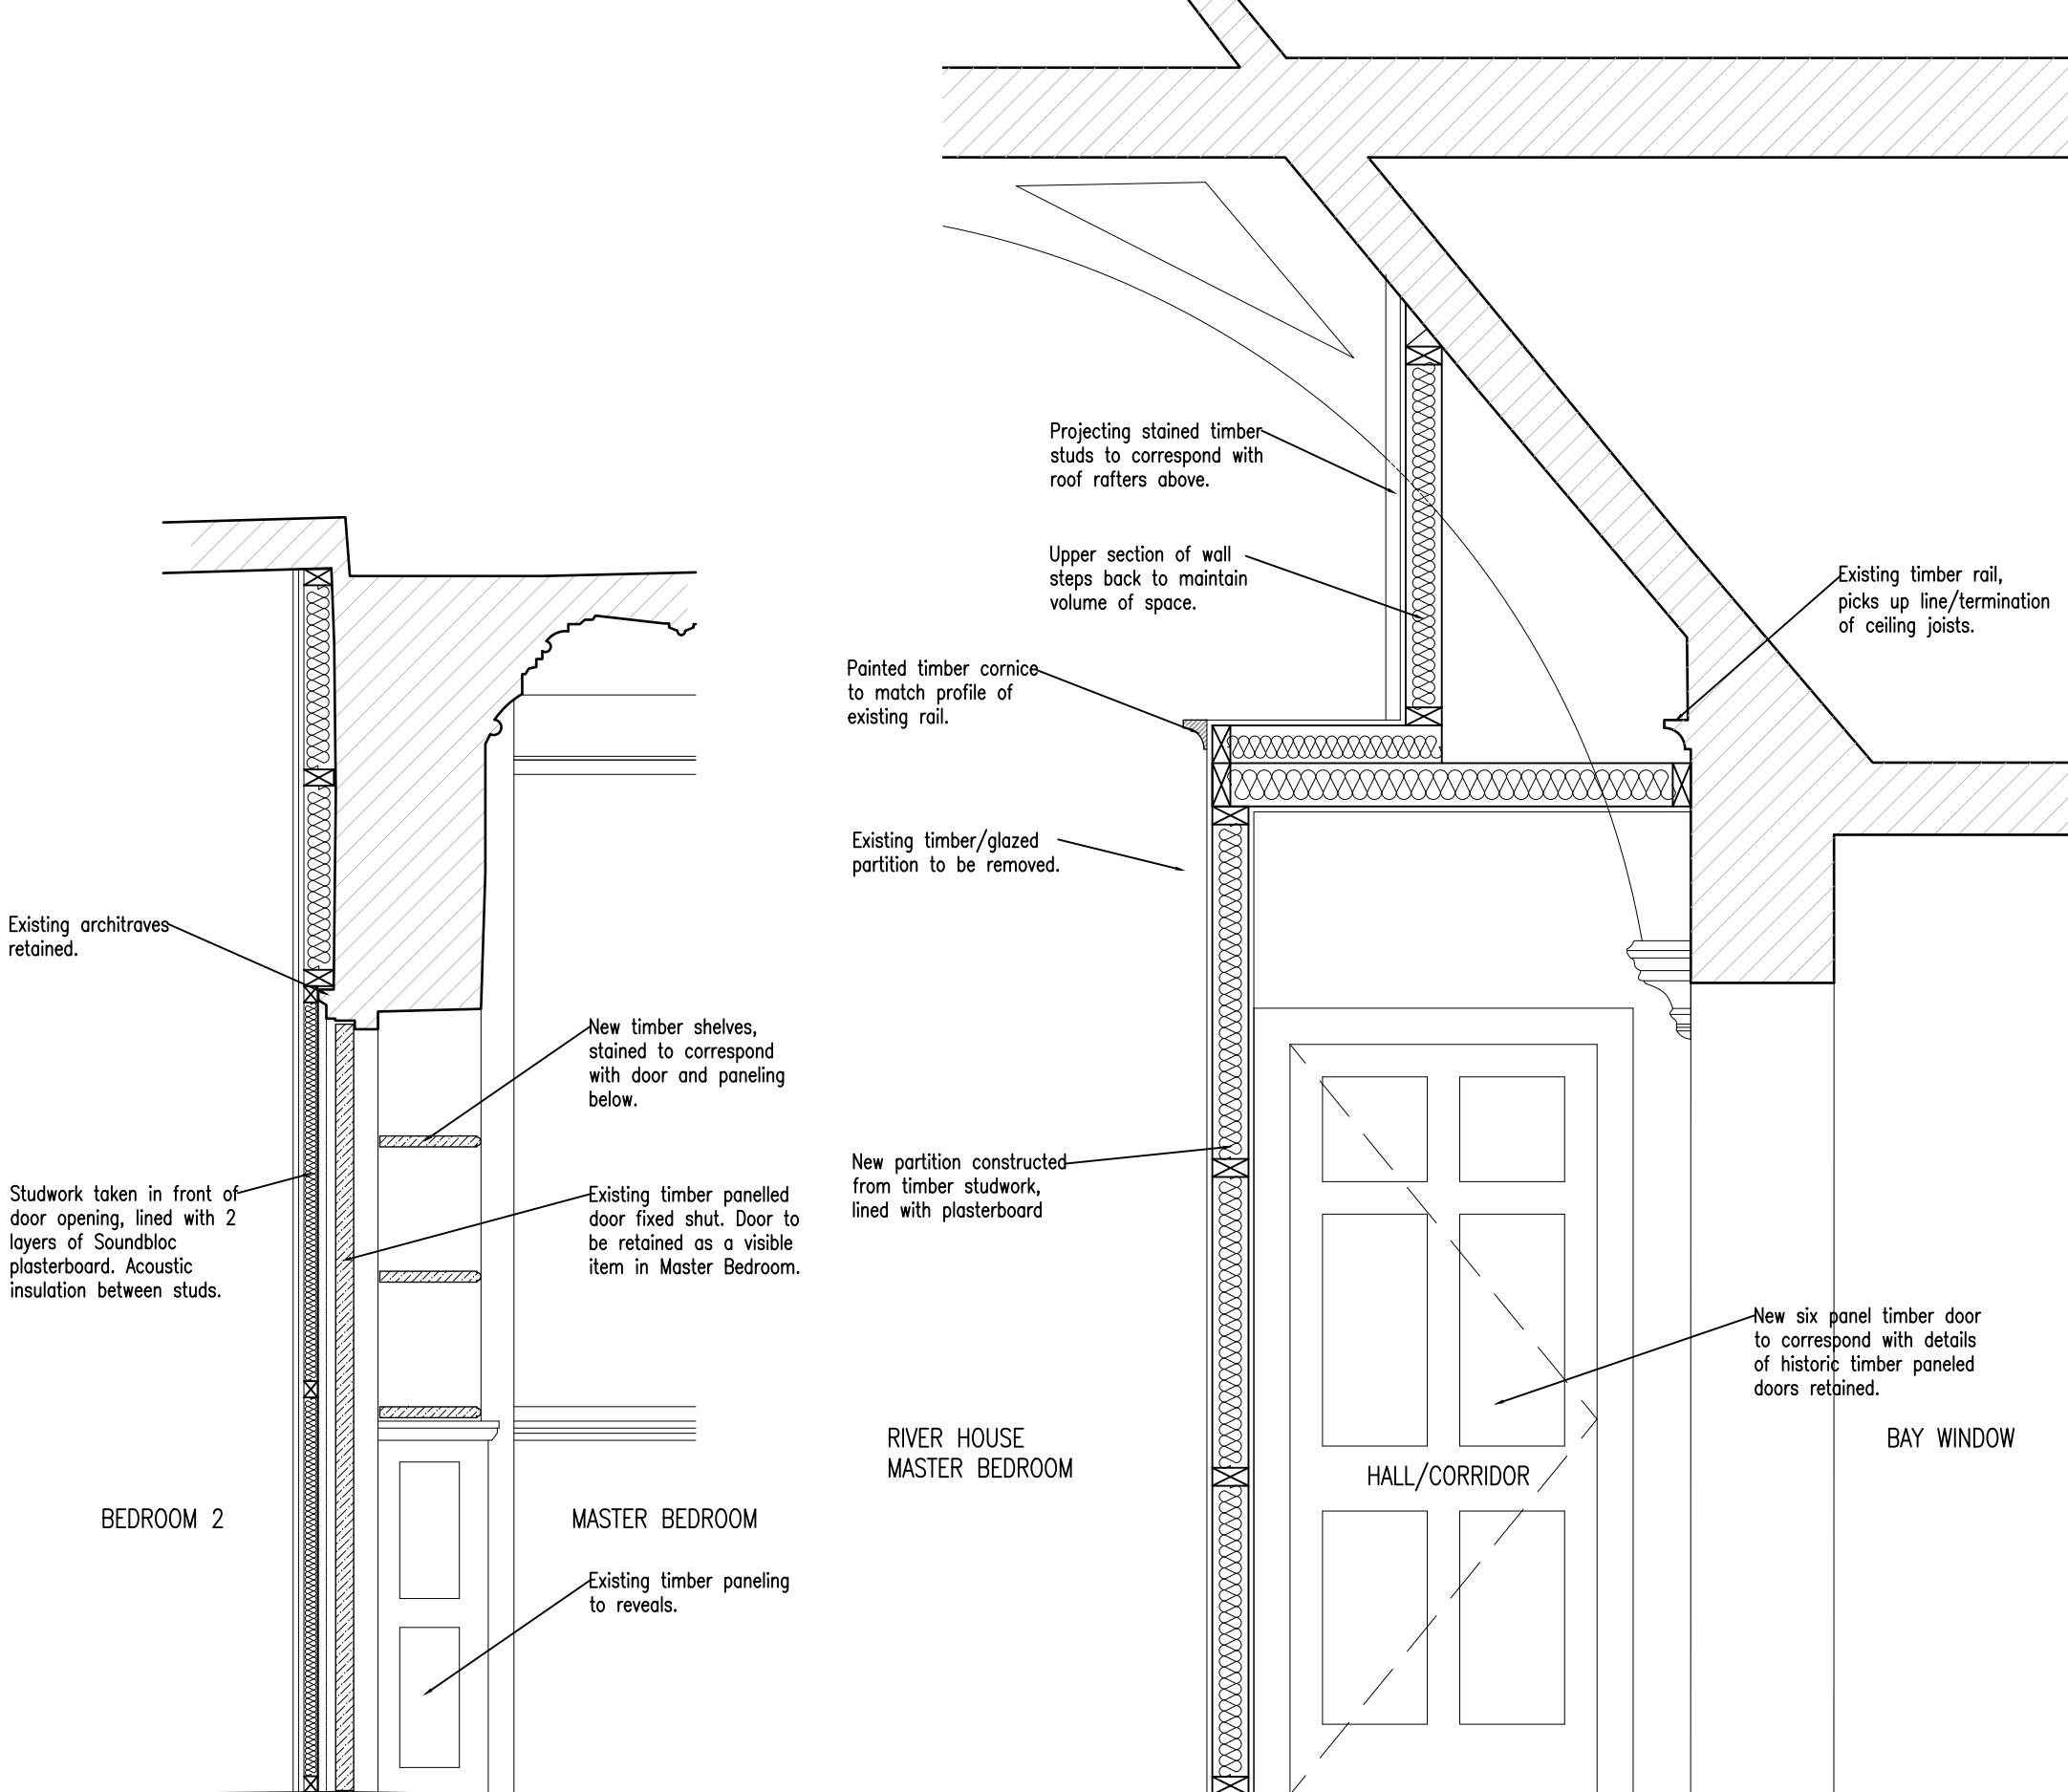


SECTION BB - TUDOR HOUSE
BEDROOM DIVIDING WALL
SCALE 1:20.

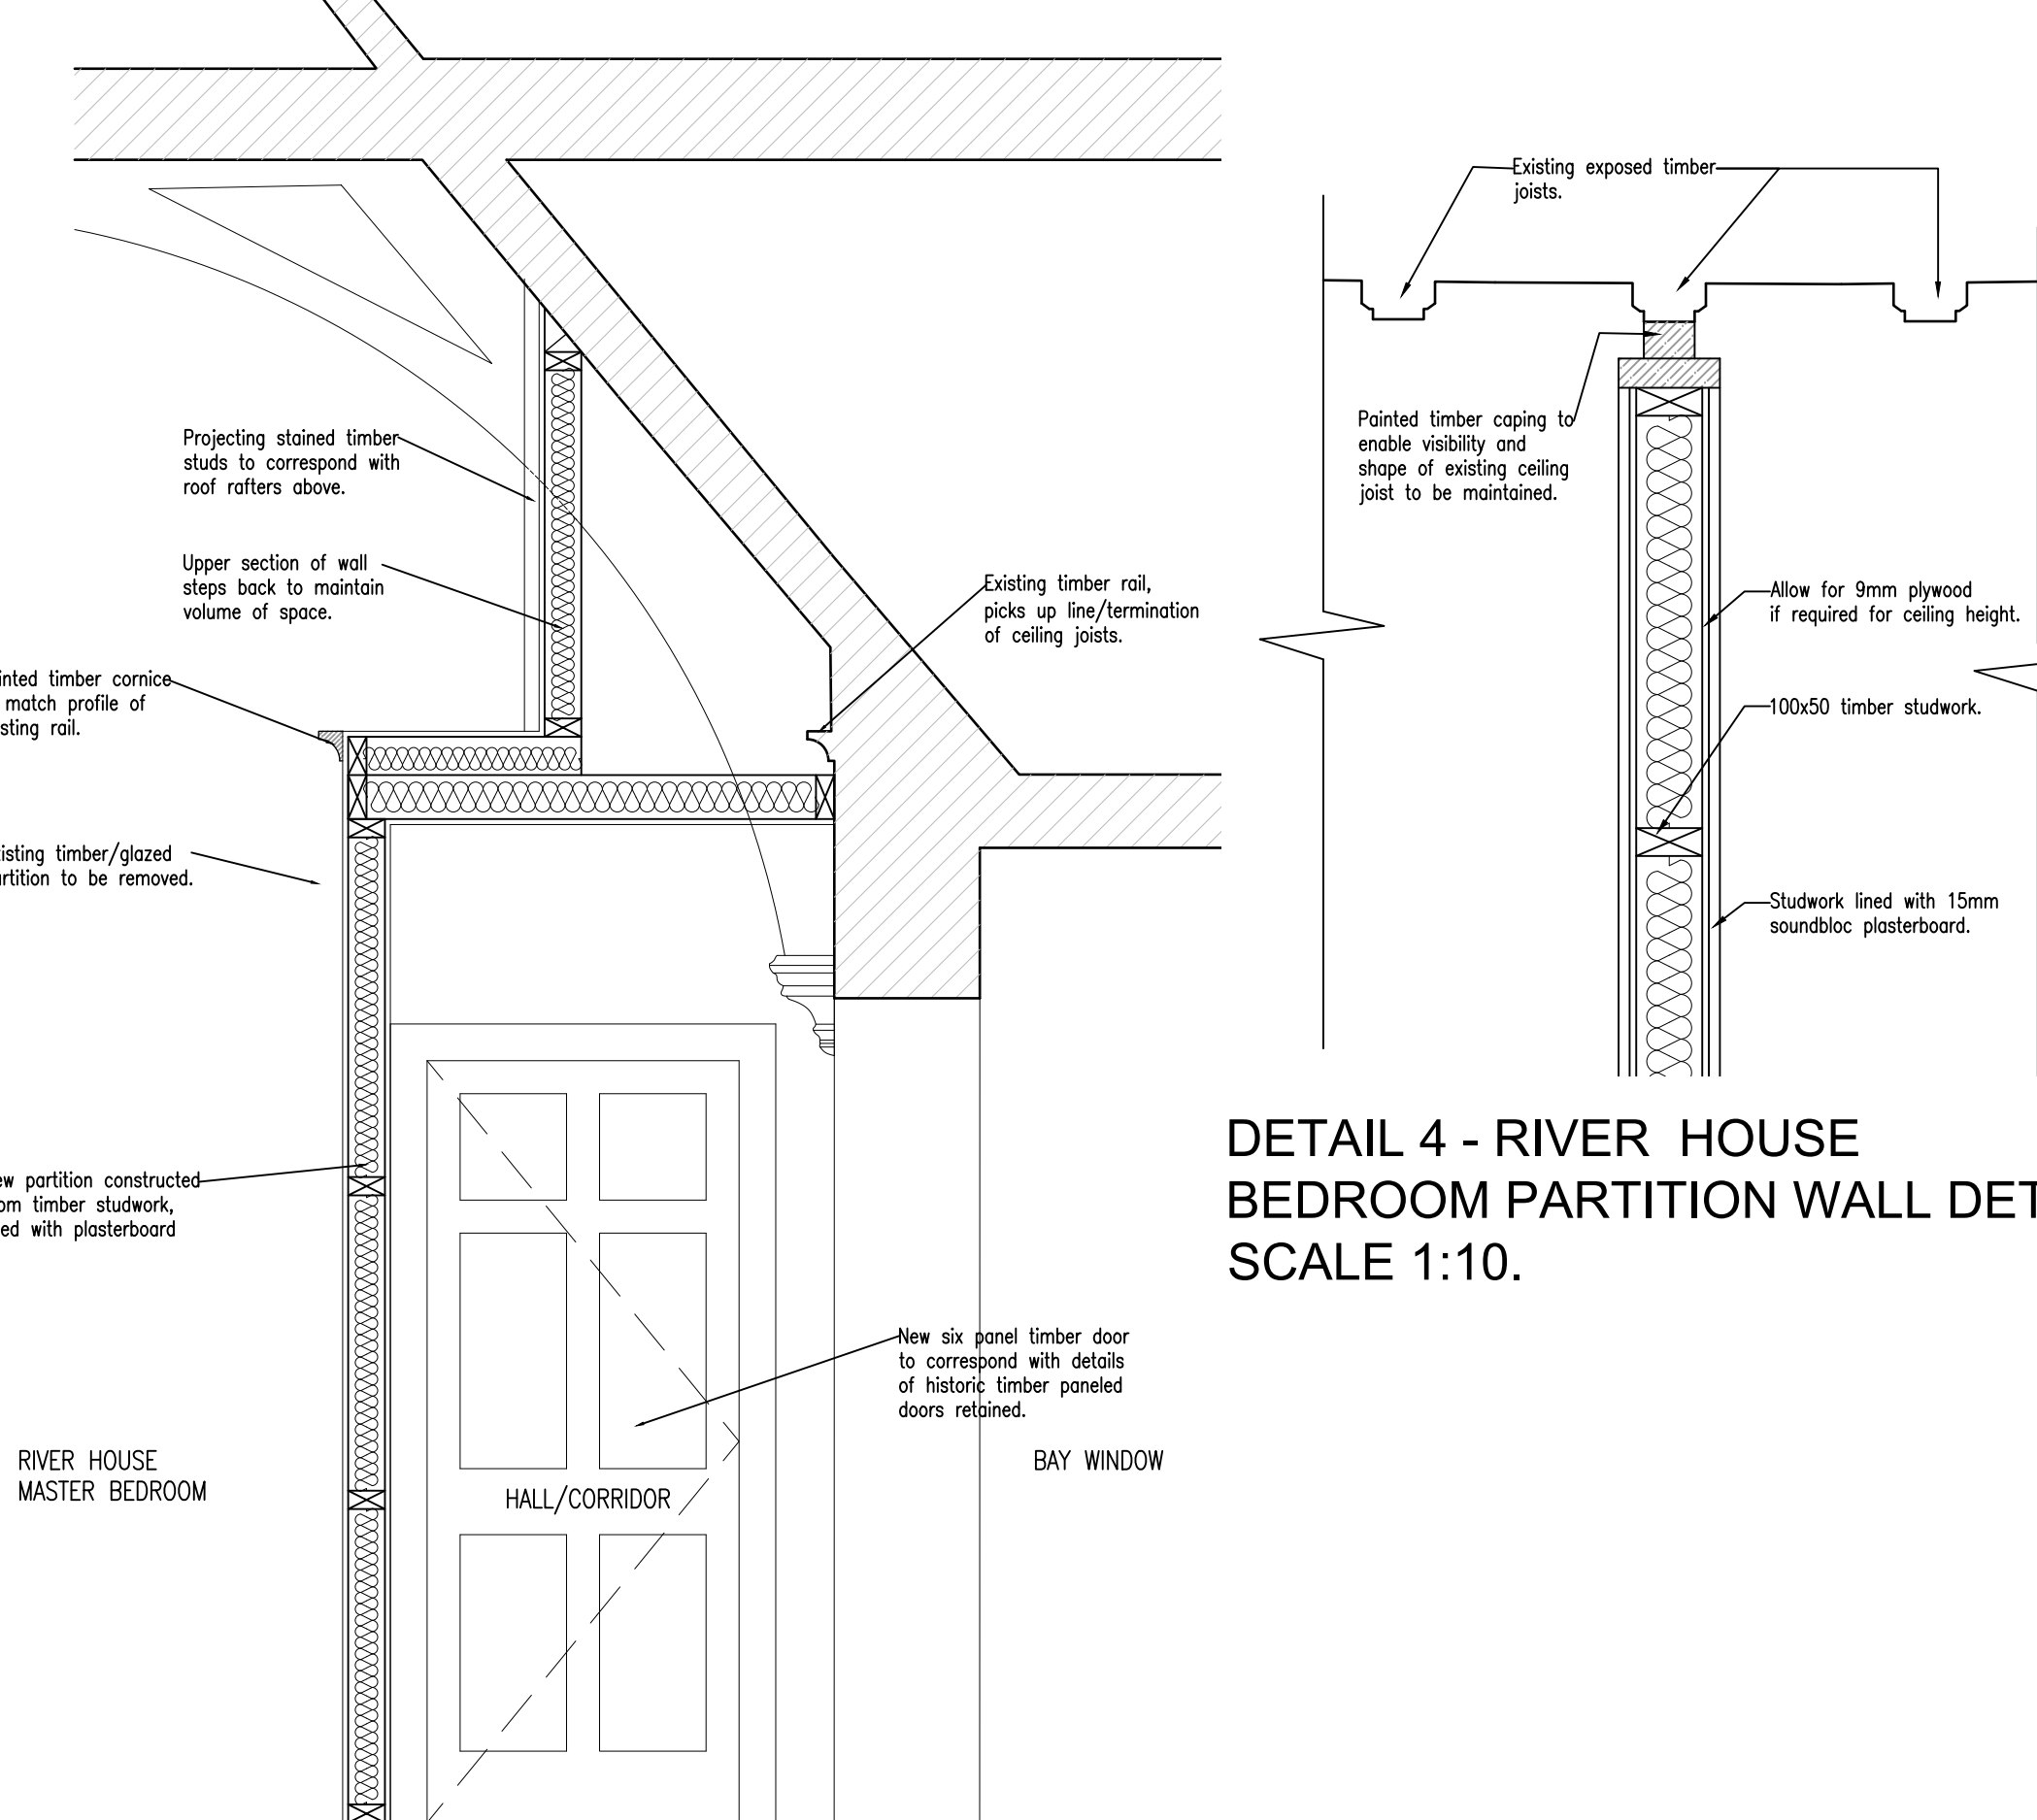


SECTION CC - RIVER HOUSE
MASTER BEDROOM DIVIDING WALL
SCALE 1:20.

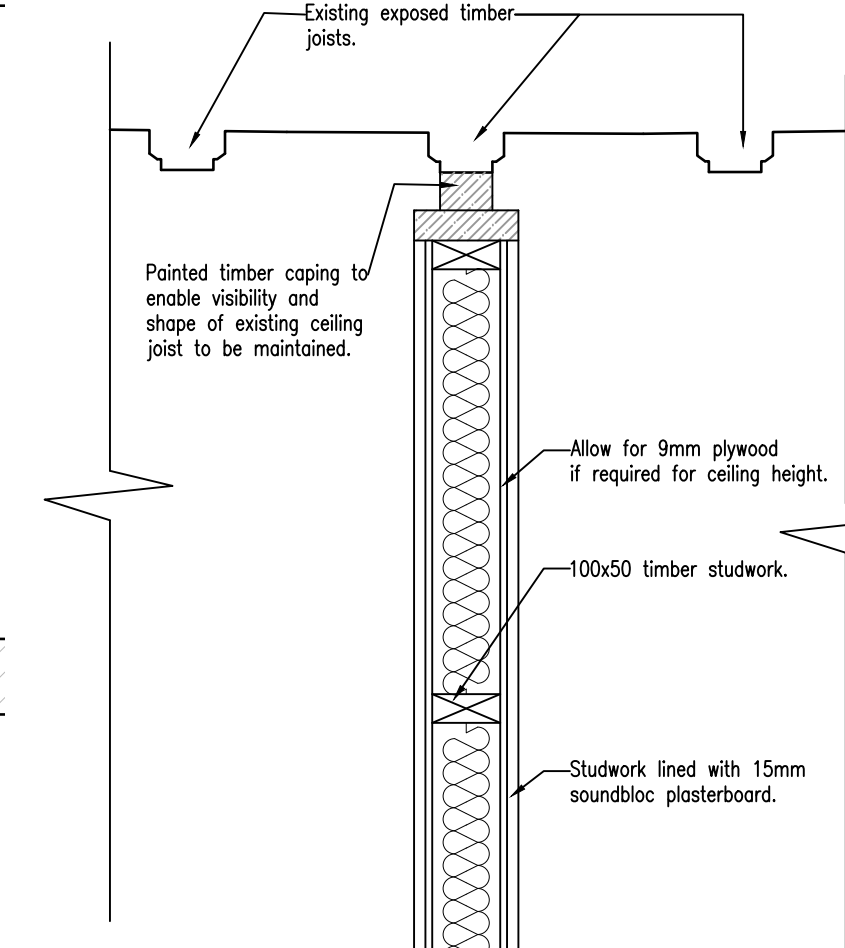

DETAIL 4 - RIVER HOUSE
BEDROOM PARTITION WALL DETAIL
SCALE 1:10.

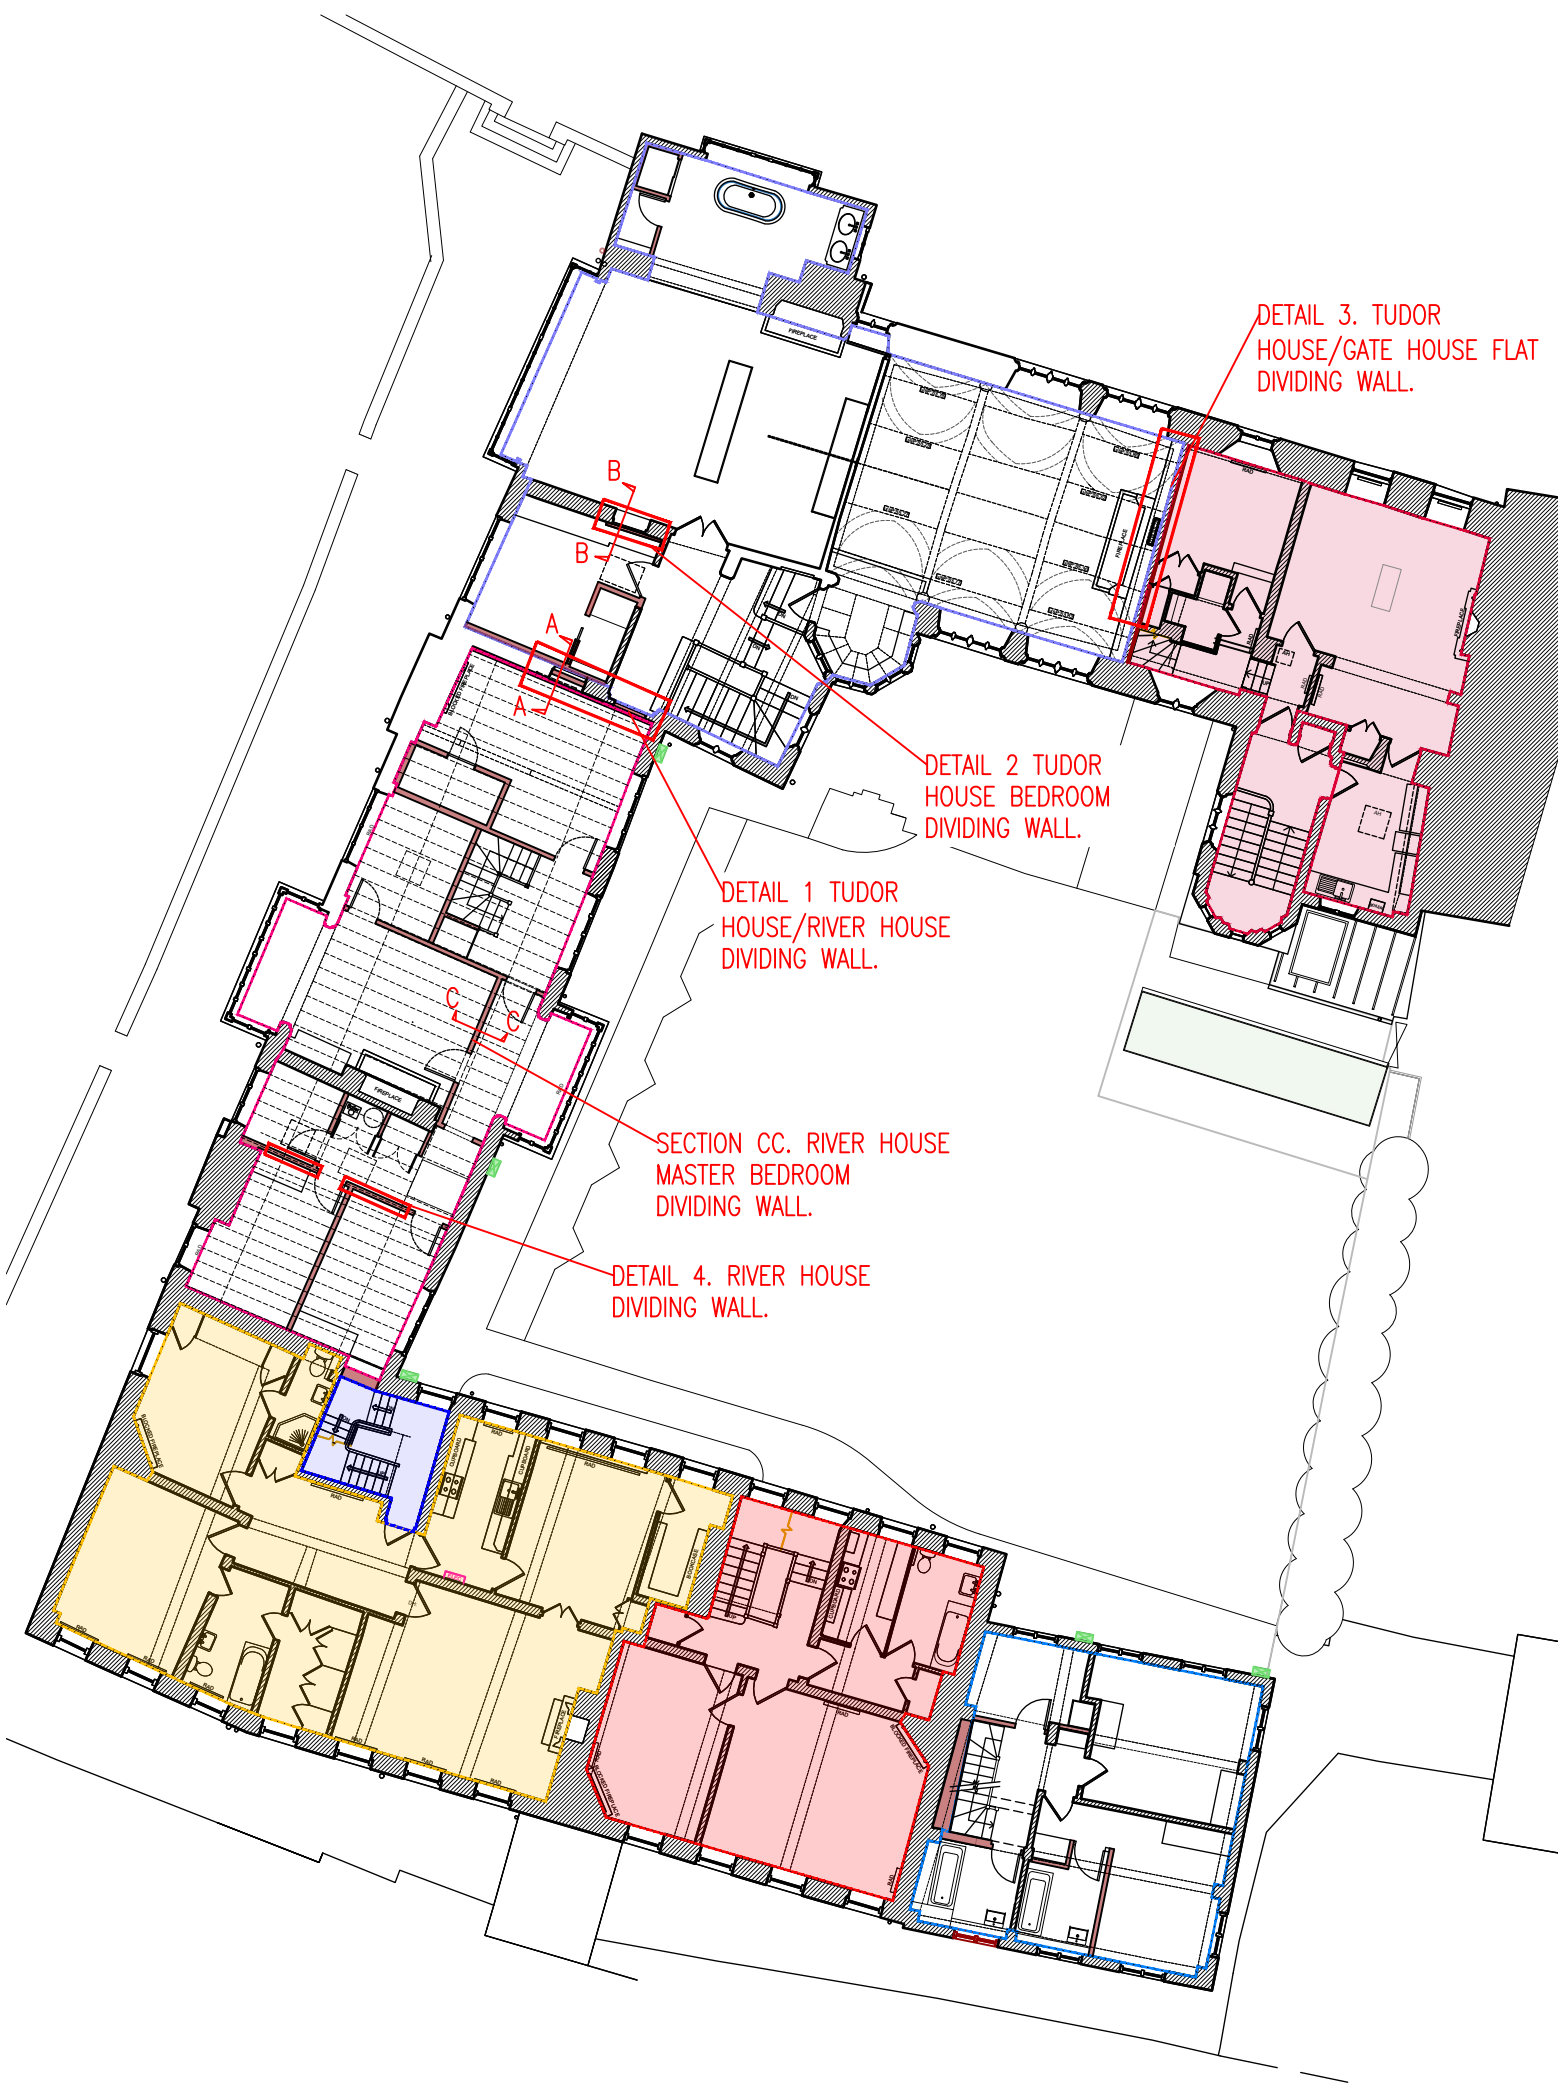

FIRST FLOOR REFERENCE PLAN.
SCALE 1:200

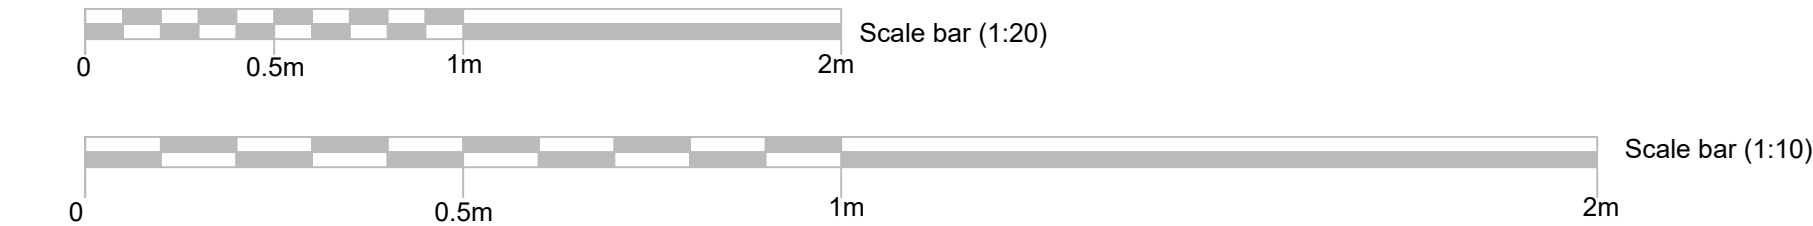

B	14.07.26	Update to Detail 1 and Section AA
A	19.12.24	Planning Issue
REVISIONS		

PLANNING

RADLEY HOUSE
PARTNERSHIP
CHARTERED ARCHITECTS

t. 01962842228
e. architects@radleyhouse.co.uk
w. www.radleyhouse.co.uk

20 Staple Gardens | Winchester | SO23 8SR

JOB | CHURCH HOUSE

DWG | PROPOSED FIRST FLOOR
DIVIDING WALL DETAILS

S | 1:10/1:20 @A1

D | Feb 2024 No. | 8307/D014RevB