DRAWN BY	CHECKED	DRWG NO
MT	—	8307/D49

THIS DRAWING MUST NOT BE SCALED AND ALL DIMENSIONS ARE TO BE CHECKED ON SITE BEFORE WORK IS COMMENCED. THE DESIGN AND DRAWING ARE THE COPYRIGHT OF THE CONSULTANTS AND MUST NOT BE USED OR REPRODUCED WITHOUT THEIR PERMISSION. ANY DISCREPANCIES ARE TO BE REPORTED IMMEDIATELY TO THE CONSULTANTS. ALL INFORMATION SHOWN ON THE DRAWING IS SUBJECT TO OBTAINING THE NECESSARY STATUTORY CONSENTS.

PROPOSED COURTYARD ELEVATION DD

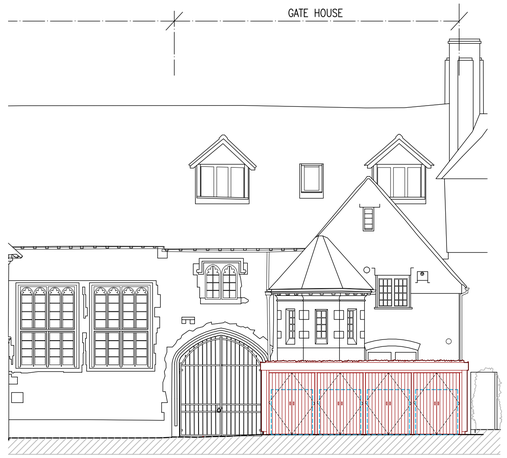

PROPOSED COURTYARD ELEVATION DD1

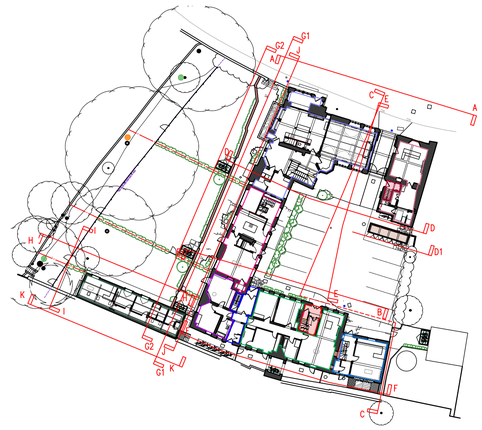

KEY PLAN

LEGEND

DRAINAGE/SERVICES/EXTRACT POSITIONS

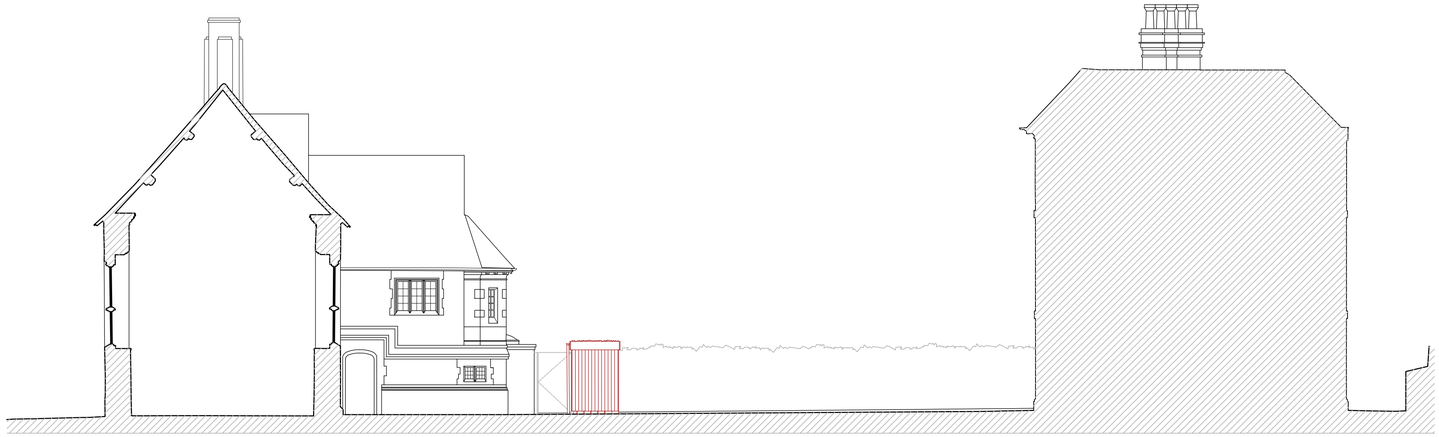

PROPOSED COURTYARD ELEVATION EE

NOTE
Service/Extract points shown in blue.
Drawings to be read in conjunction with
Proposed Elevations_8307_D06, D07, D08.

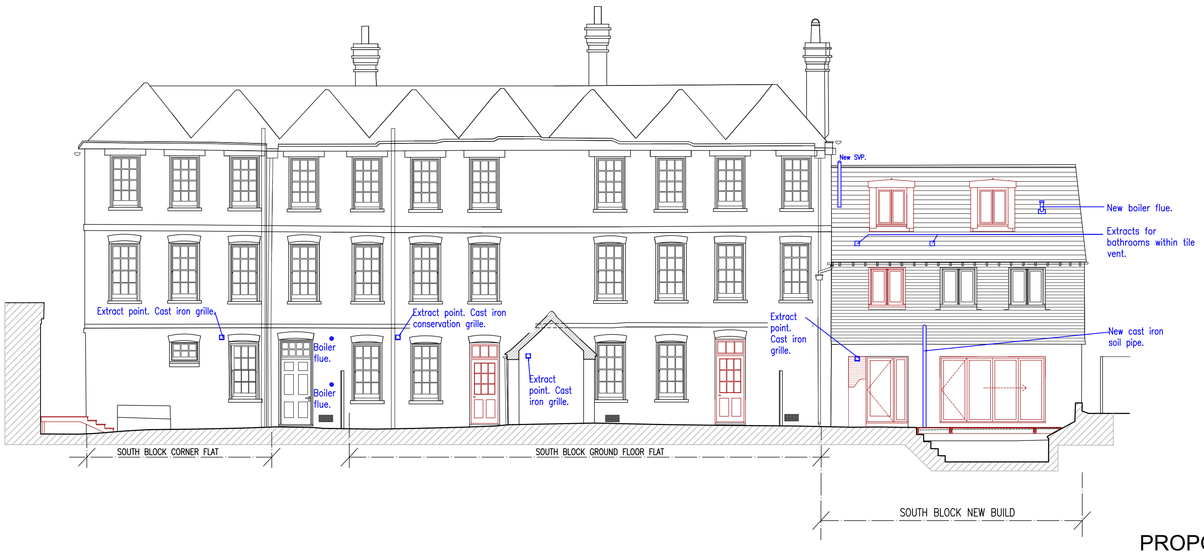

PROPOSED SOUTH ELEVATION FF

0 1 2 3 4 5 10 15

REVISIONS		
A	24.06.26	Planning Issue

PLANNING

RADLEY HOUSE PARTNERSHIP | CHARTERED ARCHITECTS

t. 01962842228
e. architects@radleyhouse.co.uk
w. www.radleyhouse.co.uk

20 Staple Gardens | Winchester | SO23 8SR

JOB | CHURCH HOUSE

DWG | PROPOSED ELEVATIONS COURTYARD AND SOUTH

S | 1:100 @A1

D | May 2026 No. | 8307/D049RevA