


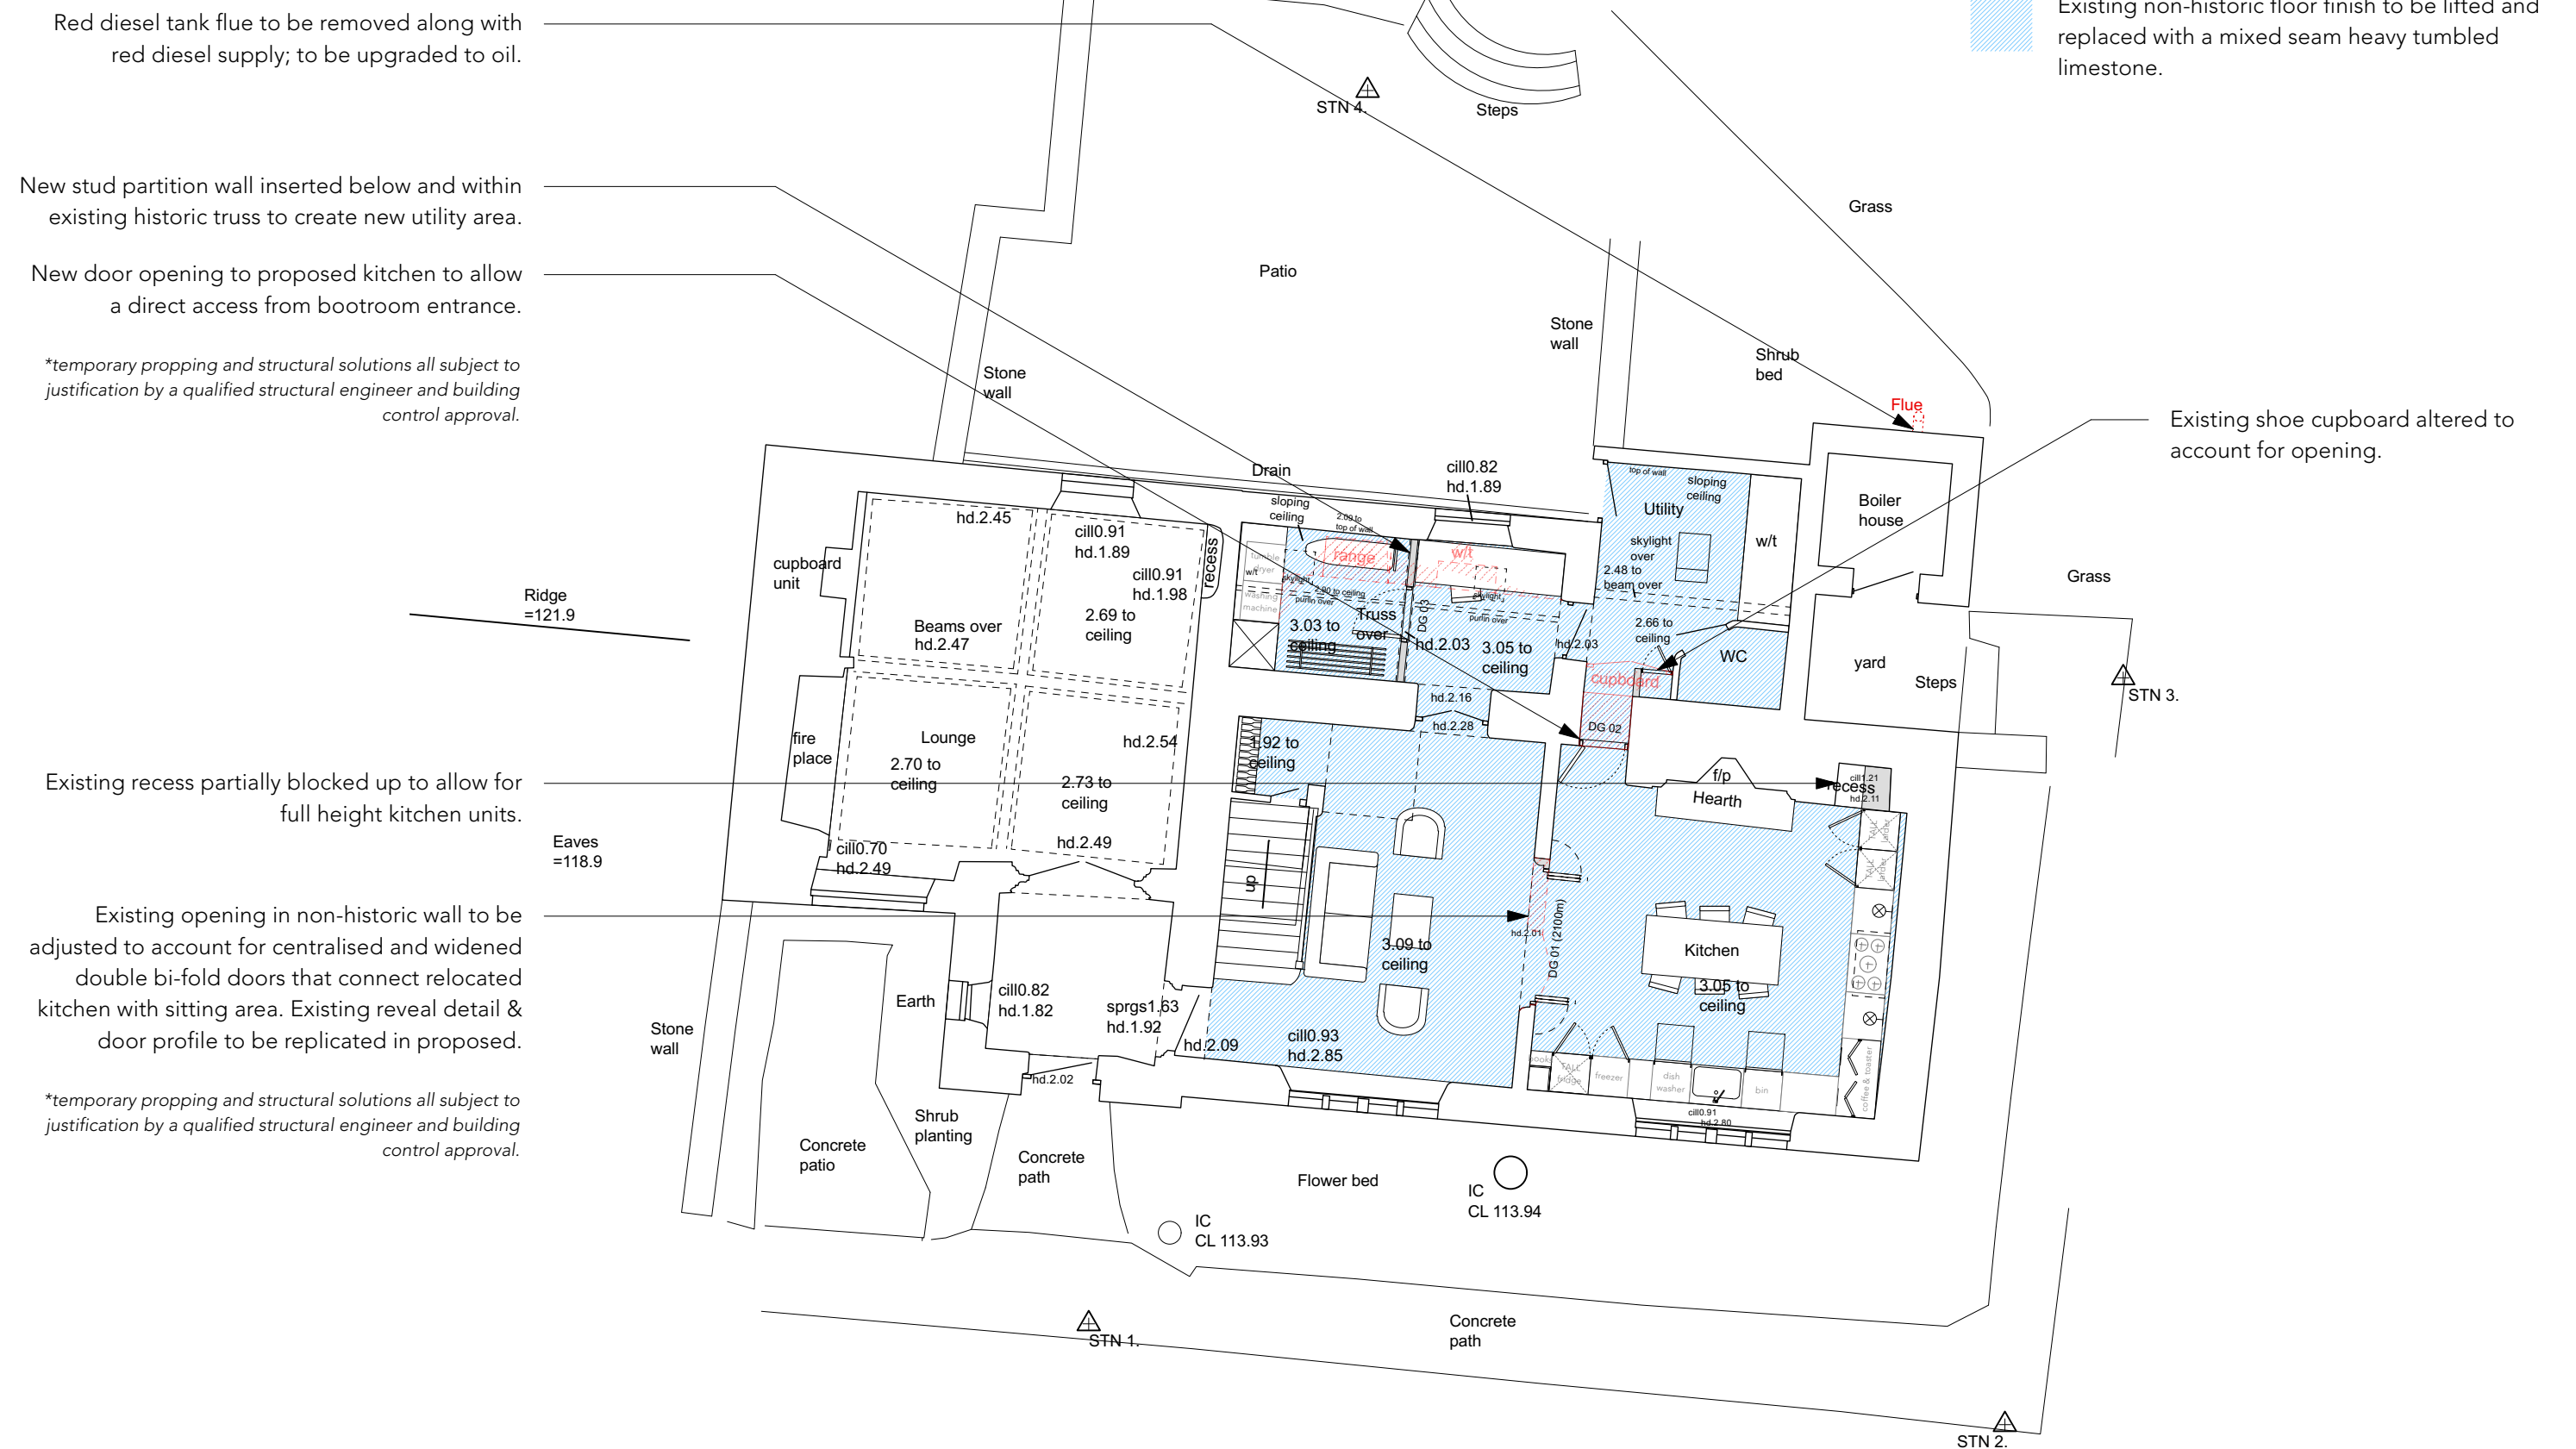

New stud partition wall inserted below and within existing historic truss to create new utility area.

New door opening to proposed kitchen to allow a direct access from bootroom entrance.

**temporary propping and structural solutions all subject to justification by a qualified structural engineer and building control approval.*

Existing recess partially blocked up to allow for full height kitchen units.

Existing opening in non-historic wall to be adjusted to account for centralised and widened double bi-fold doors that connect relocated kitchen with sitting area. Existing reveal detail & door profile to be replicated in proposed.

**temporary propping and structural solutions all subject to justification by a qualified structural engineer and building control approval.*

 Existing non-historic floor finish to be lifted and replaced with a mixed seam heavy tumbled limestone.

Existing shoe cupboard altered to account for opening.

**All dimensions to be verified on site prior to the order of materials or works starting. Immediately report any discrepancies found between the drawing dimensions and site measurements to the Principle Designer. Do not start works on site until all issues are resolved. Measurements to be taken from site and not scaled from the drawing.*

