




Proposed North West Elevation Front

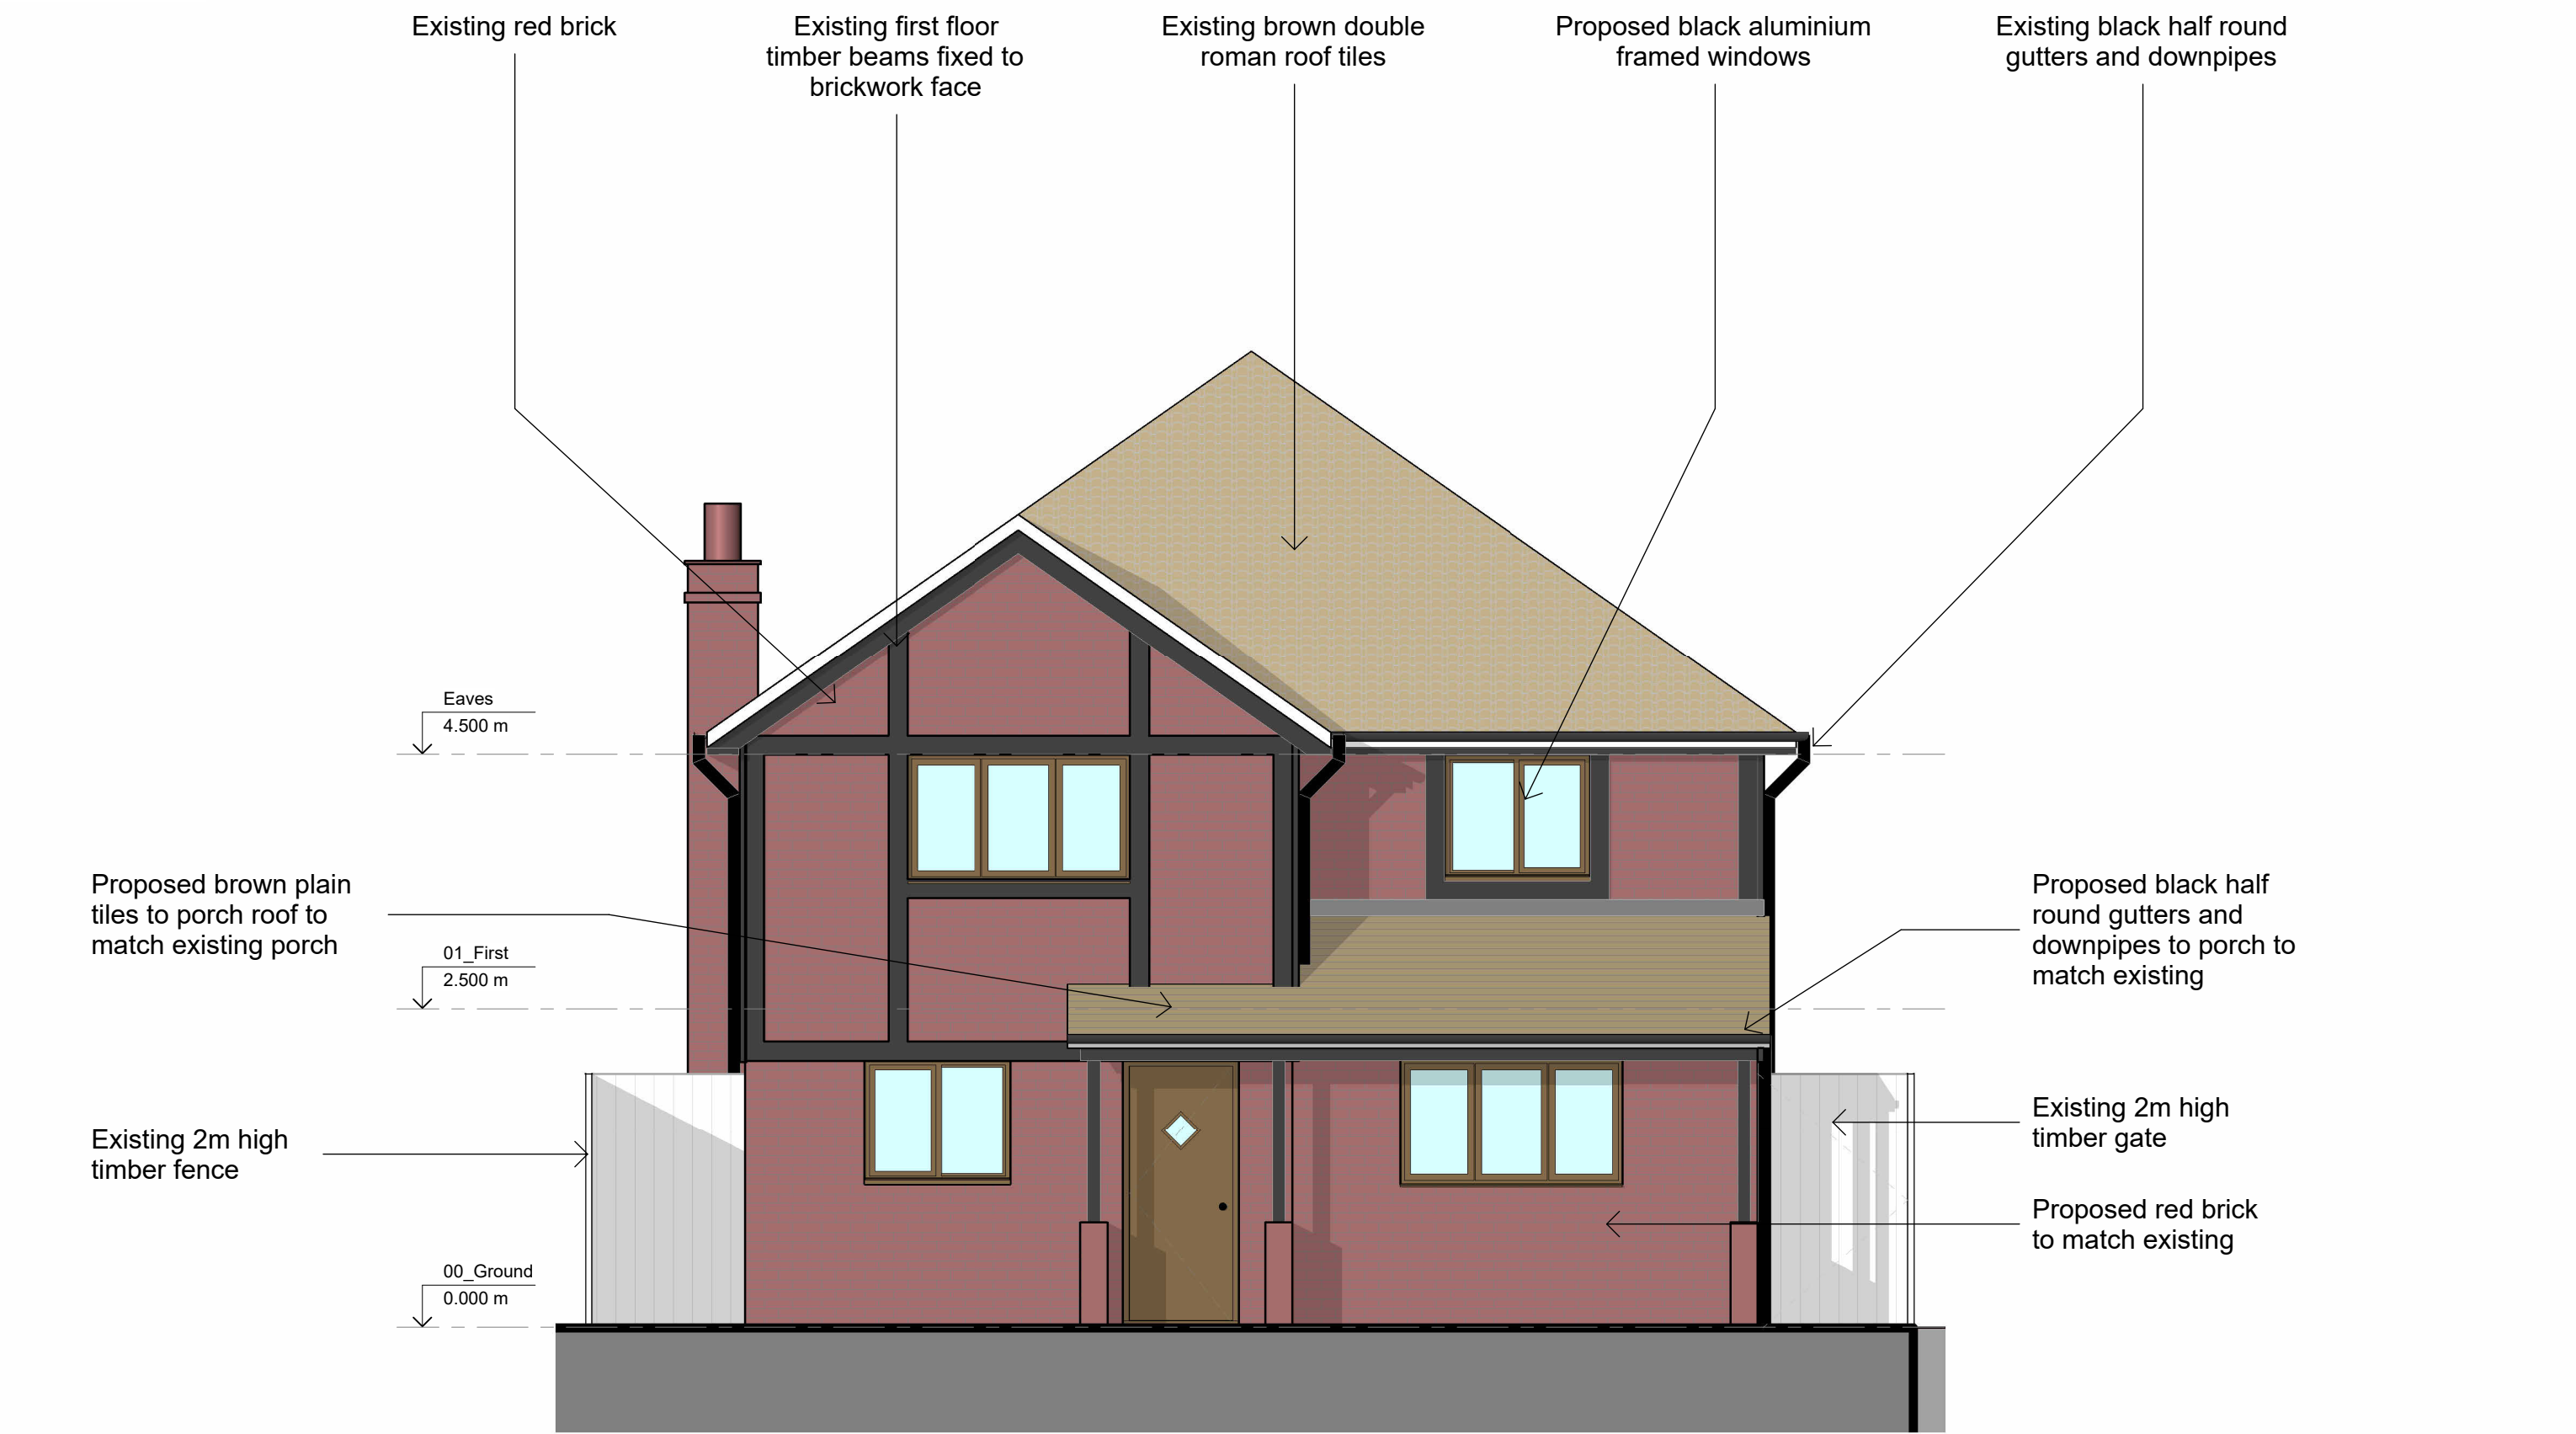

Proposed North East Elevation Side

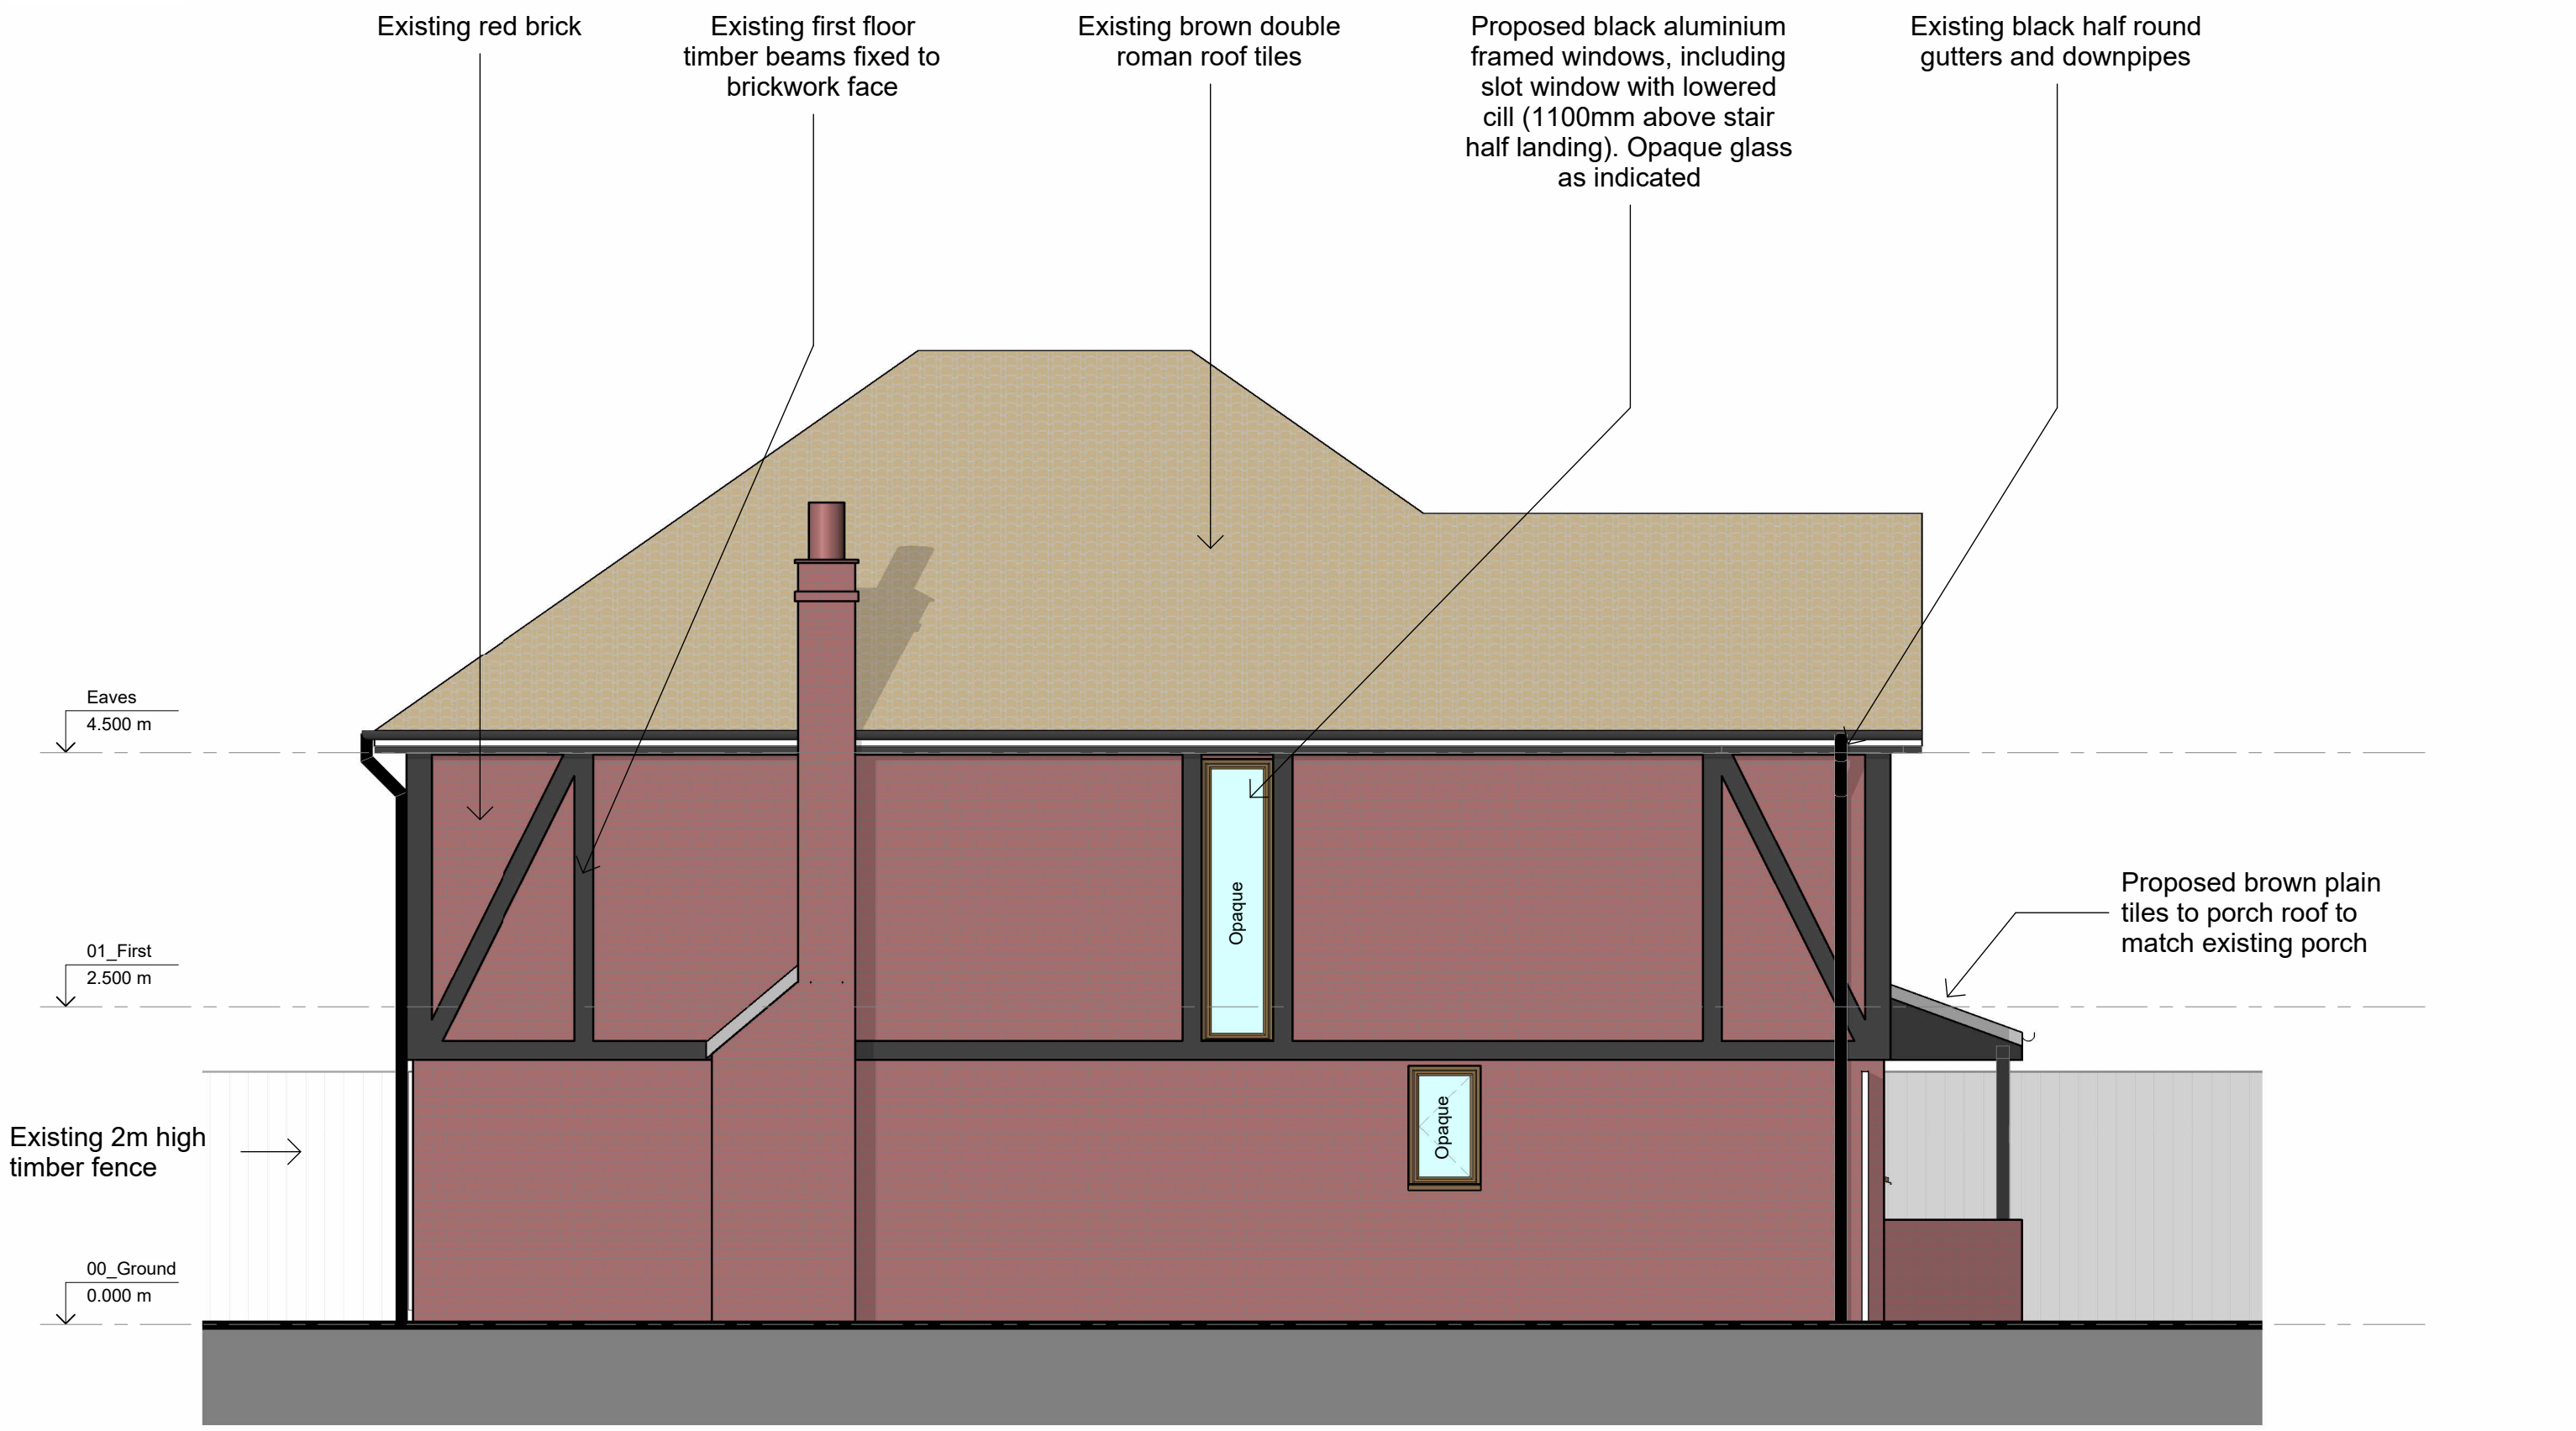

Proposed South East Elevation Rear

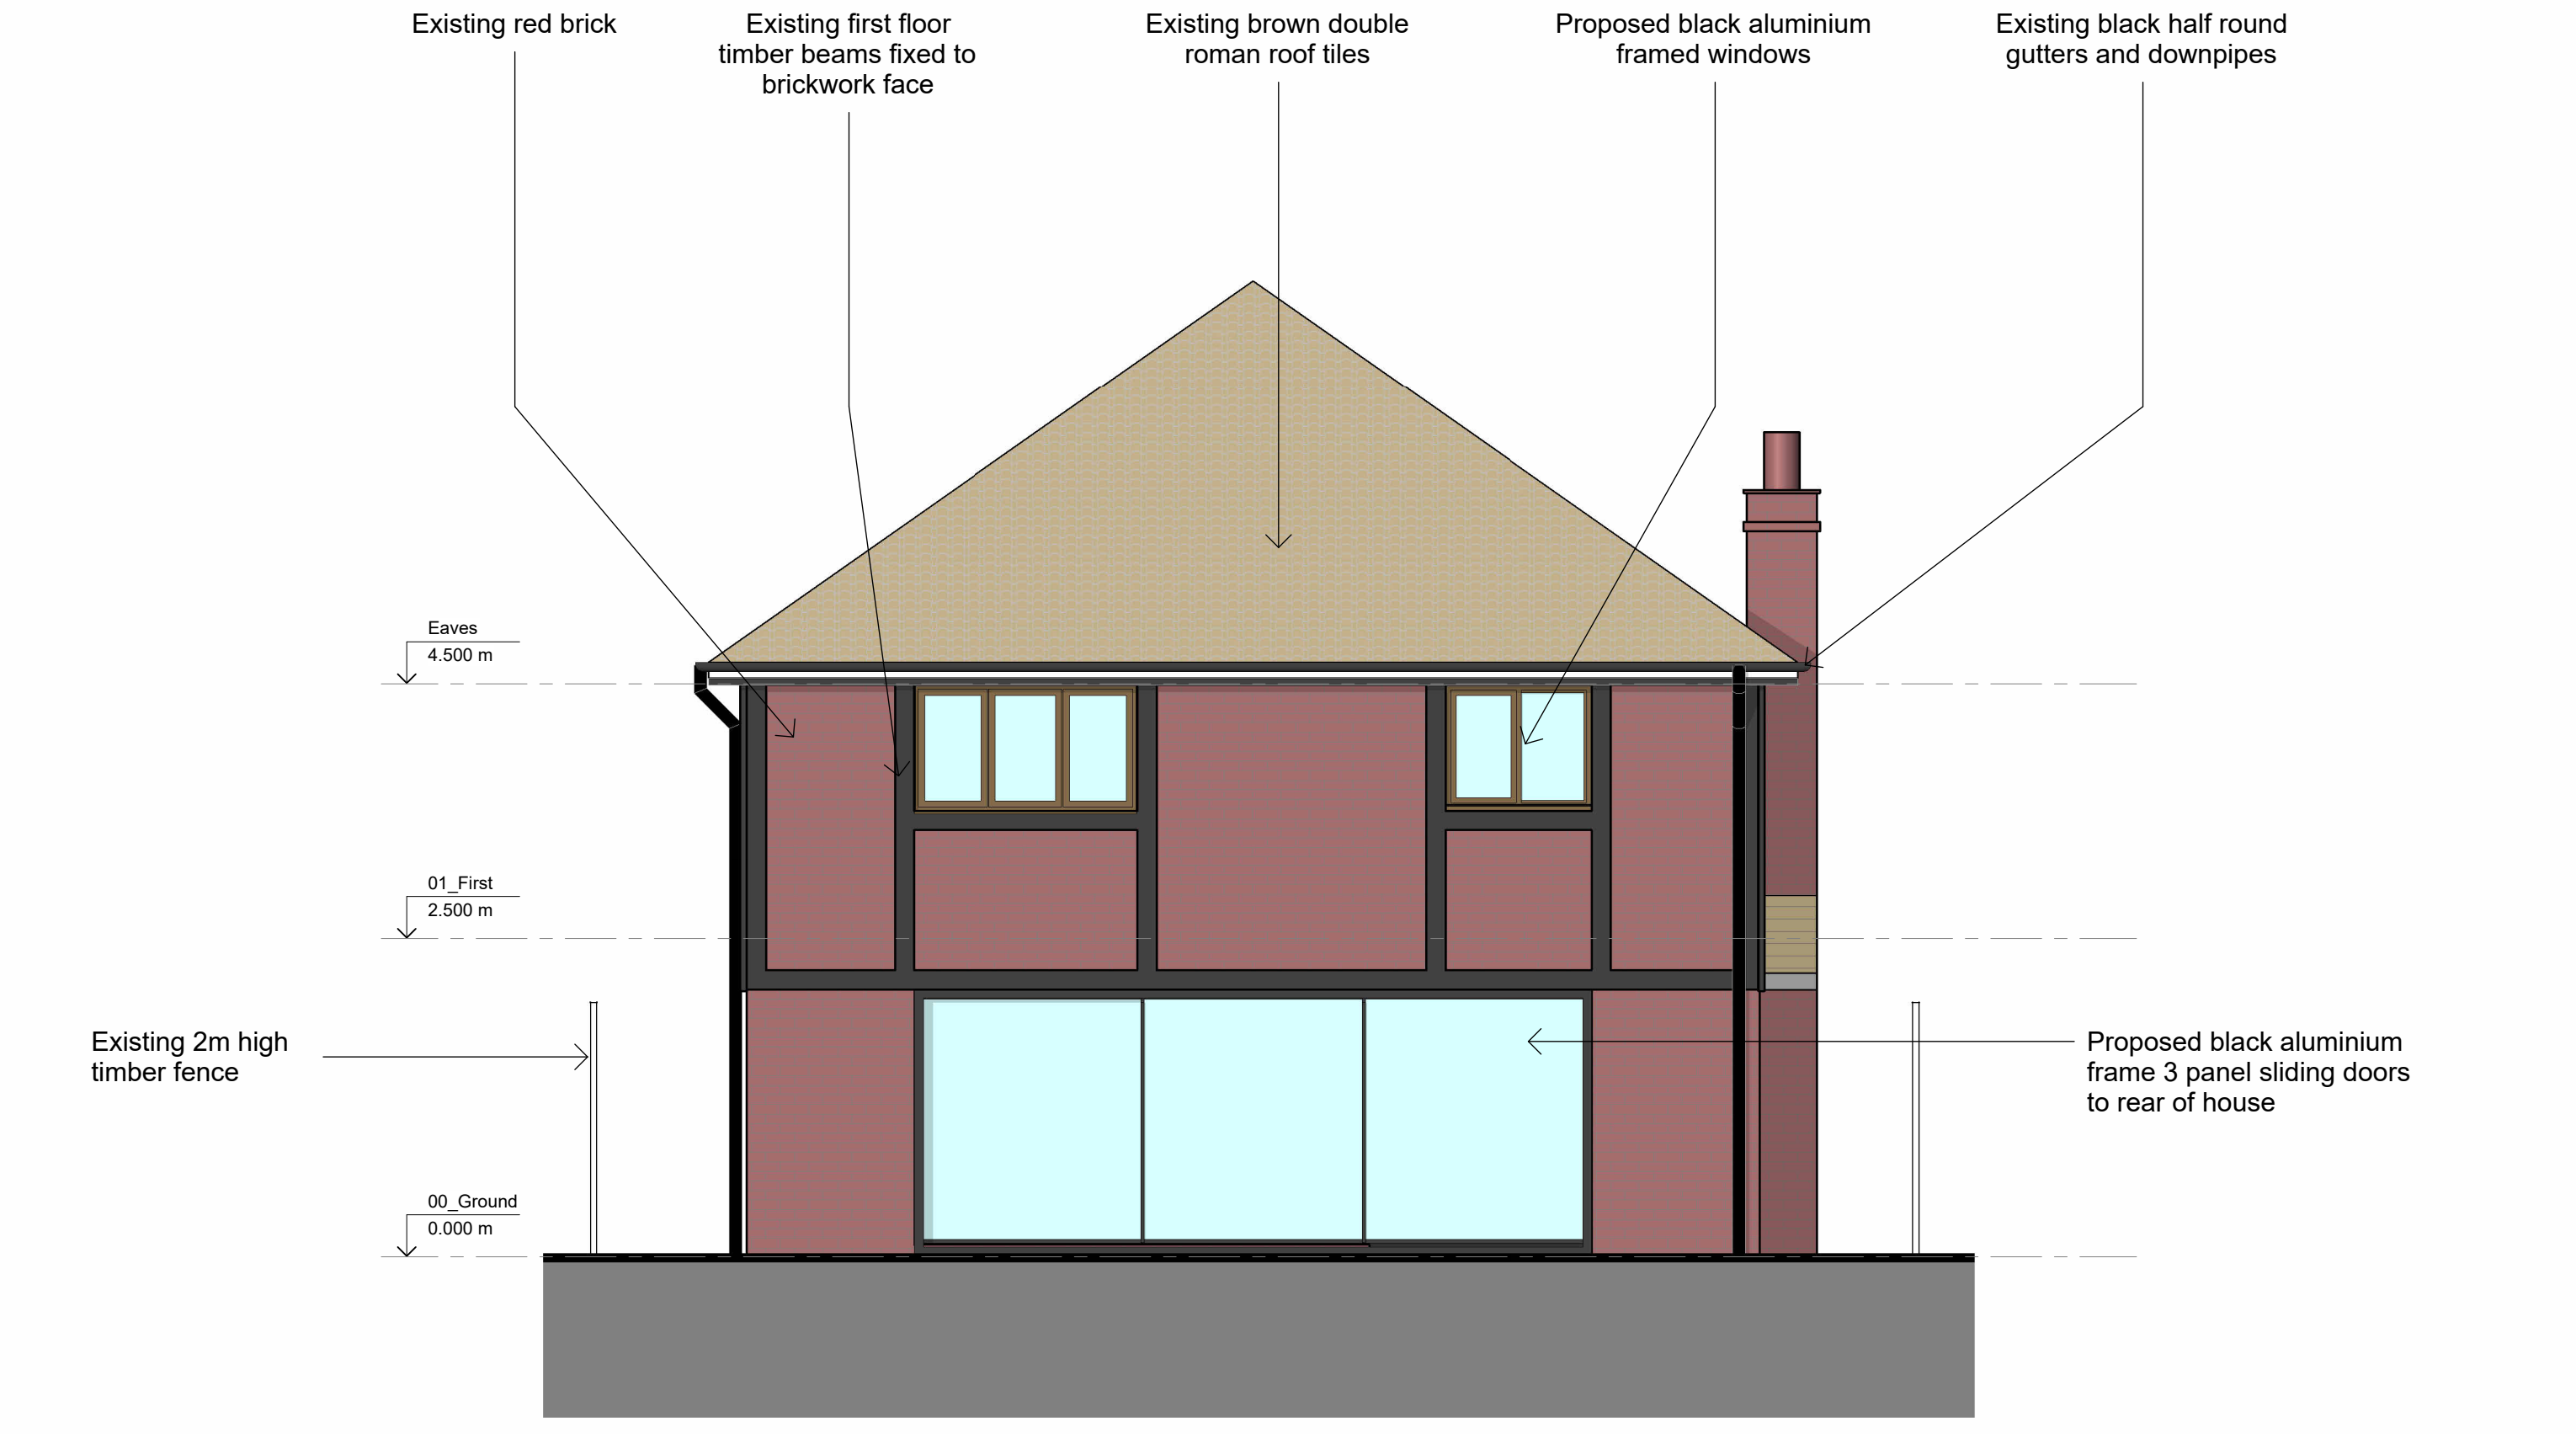

Proposed South West Elevation Side

