
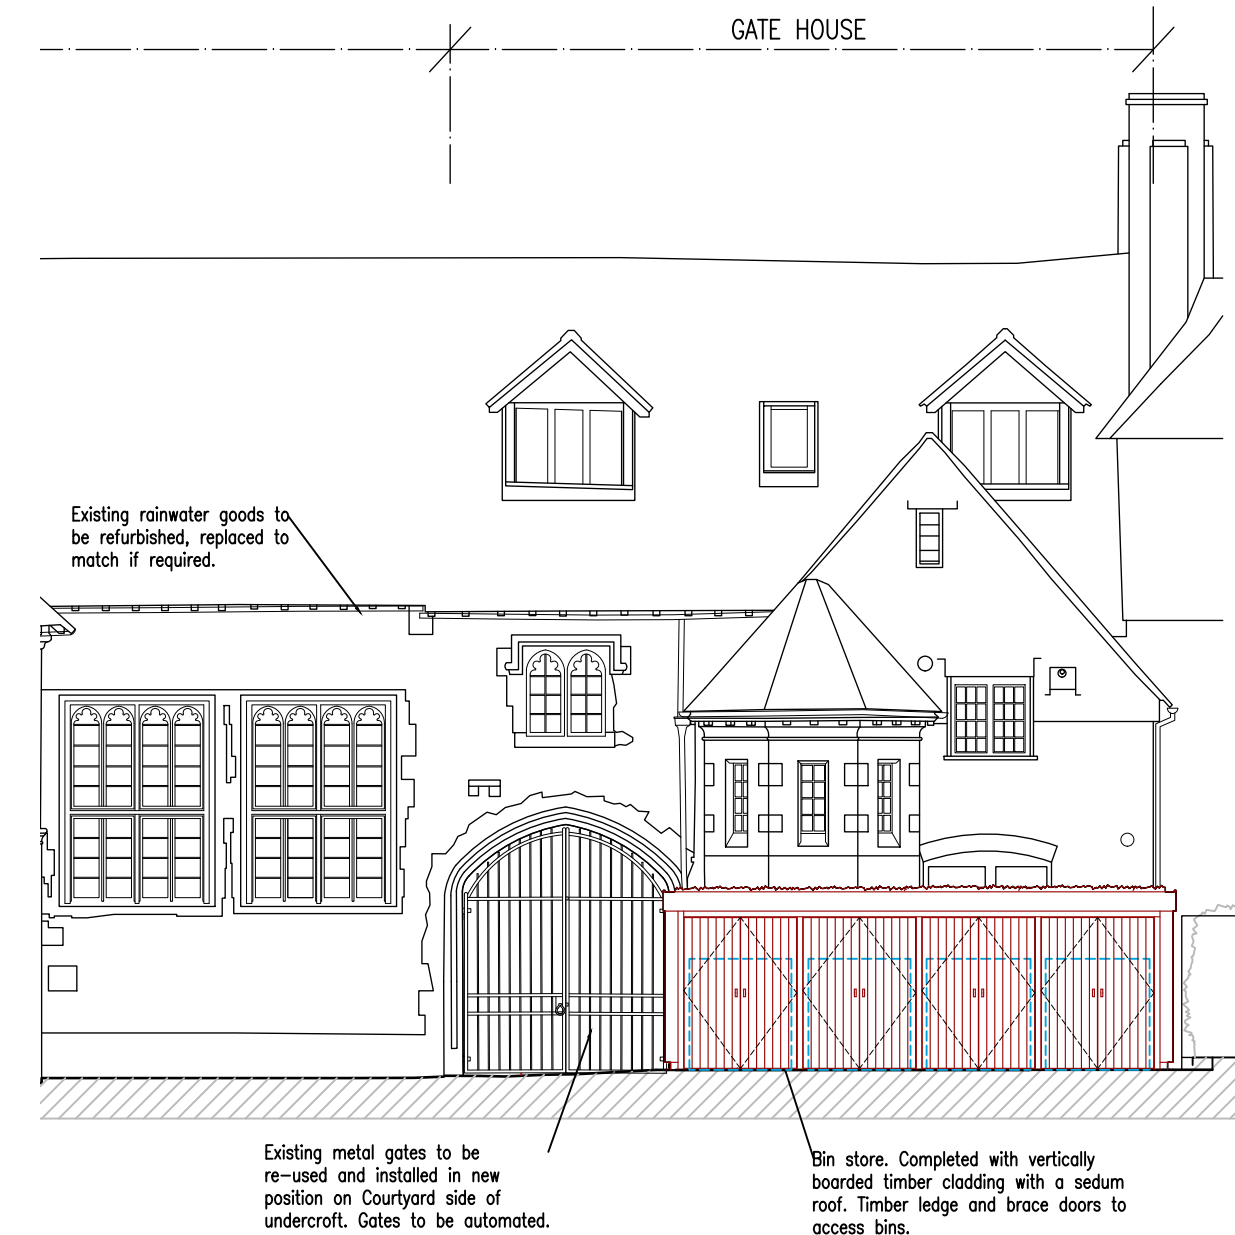


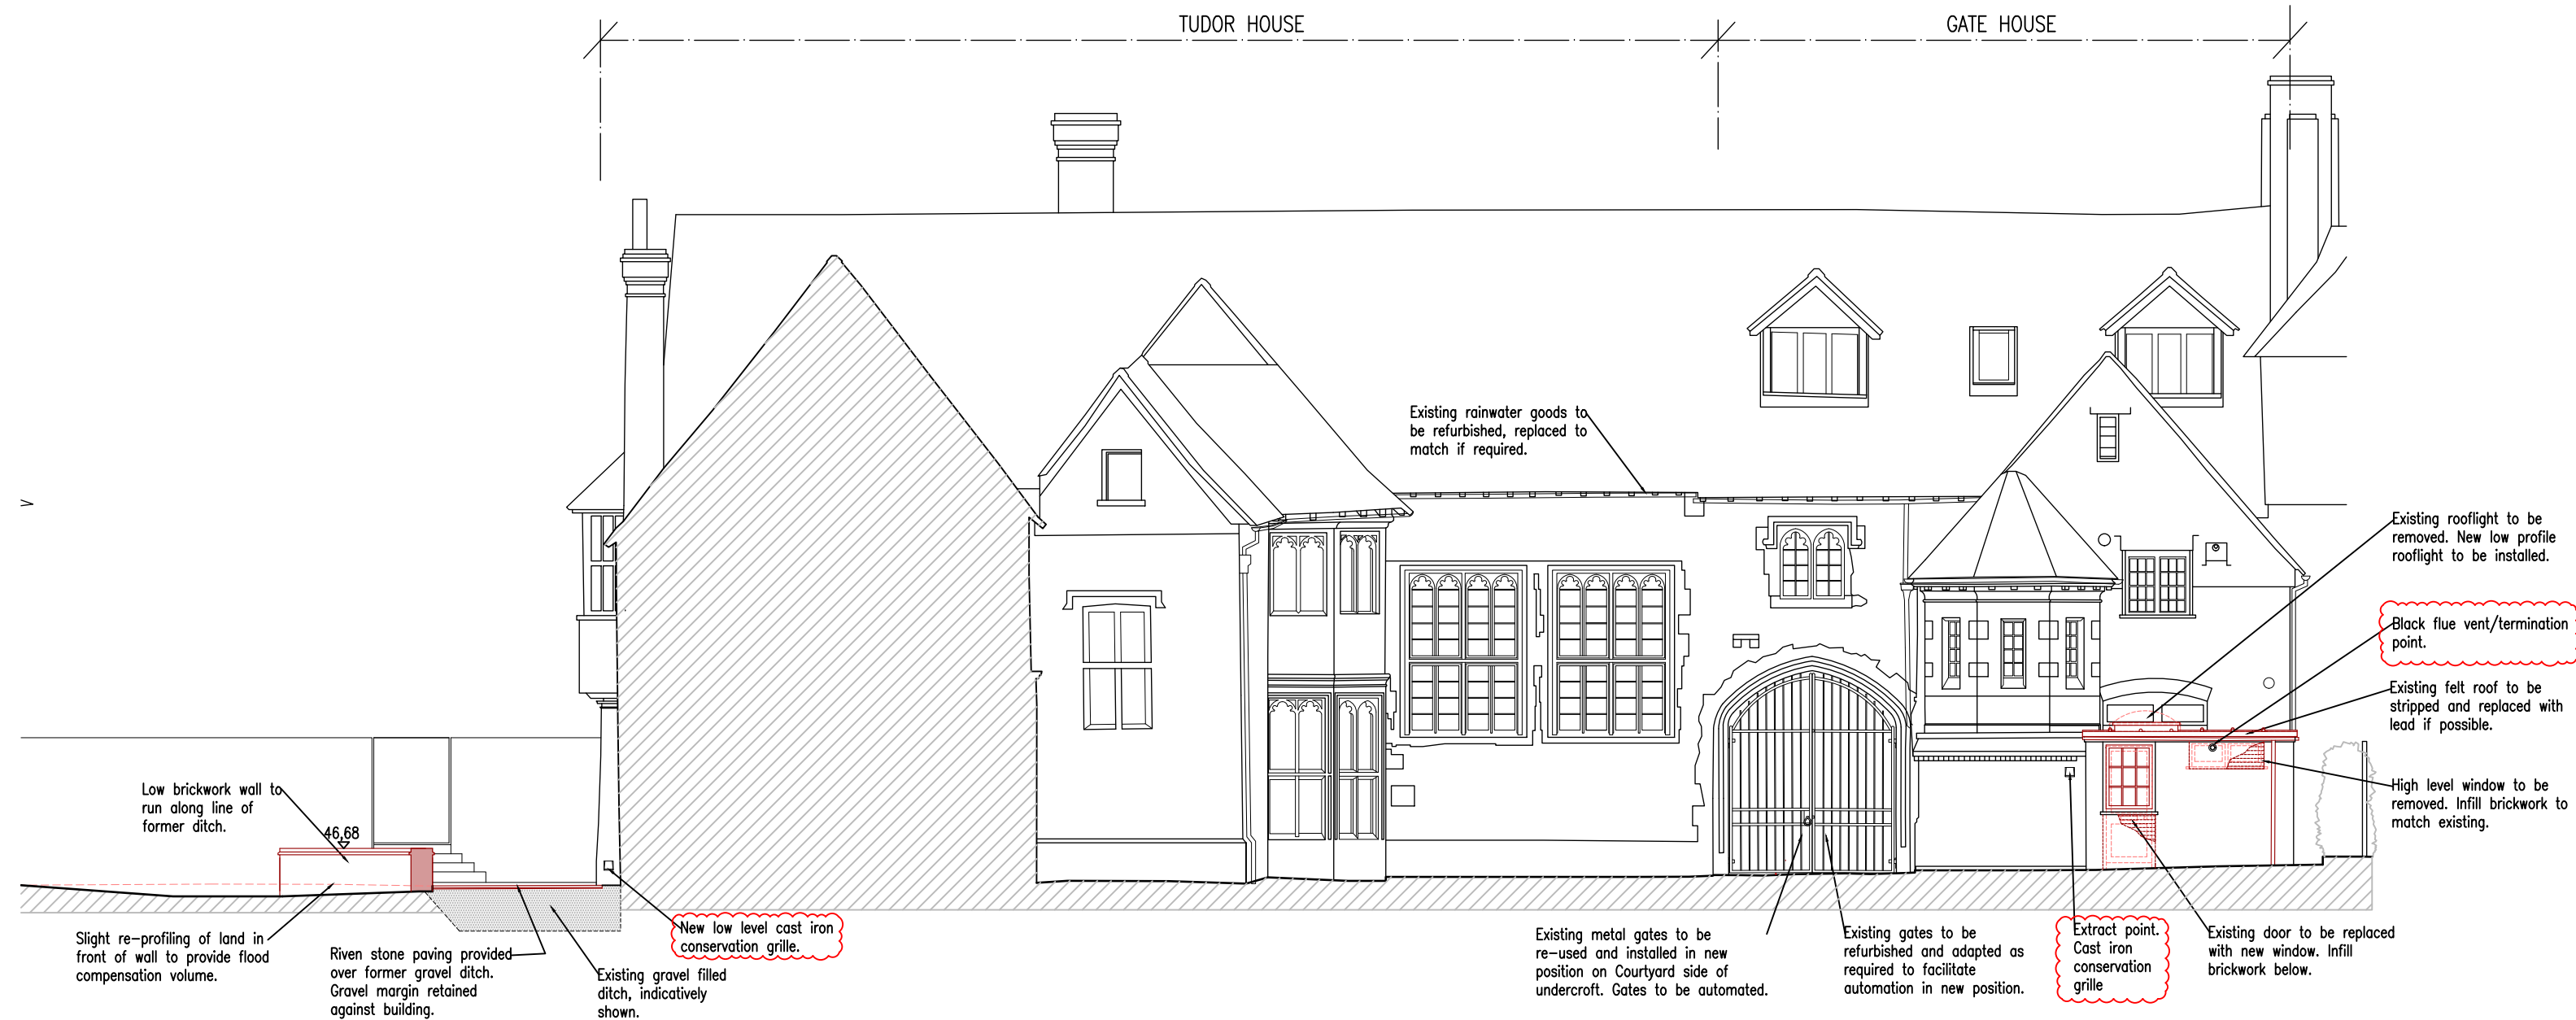


KEY PLAN


PROPOSED COURTYARD ELEVATION DD

PROPOSED COURTYARD ELEVATION DD1

- LEGEND
- Item to be stripped out
 - New construction.
 - New works/Replacement.
 - New Swift box.

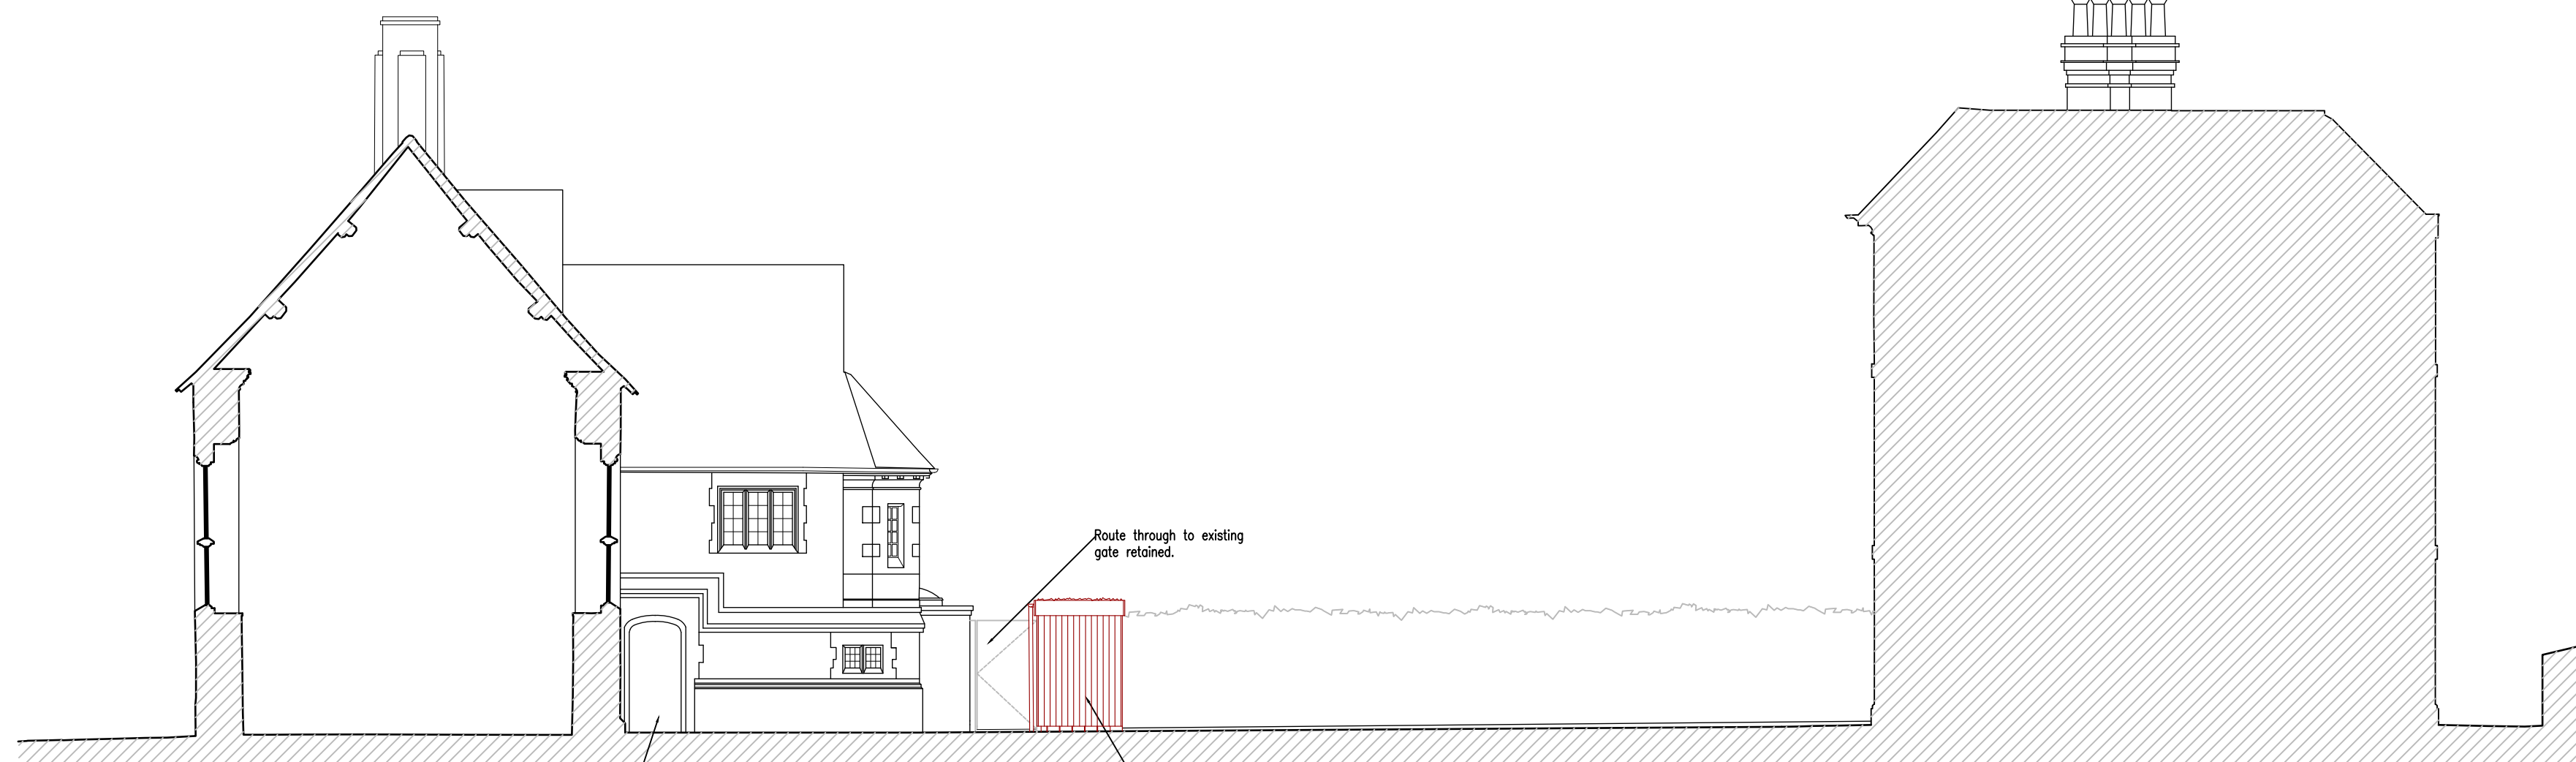

PROPOSED COURTYARD ELEVATION EE

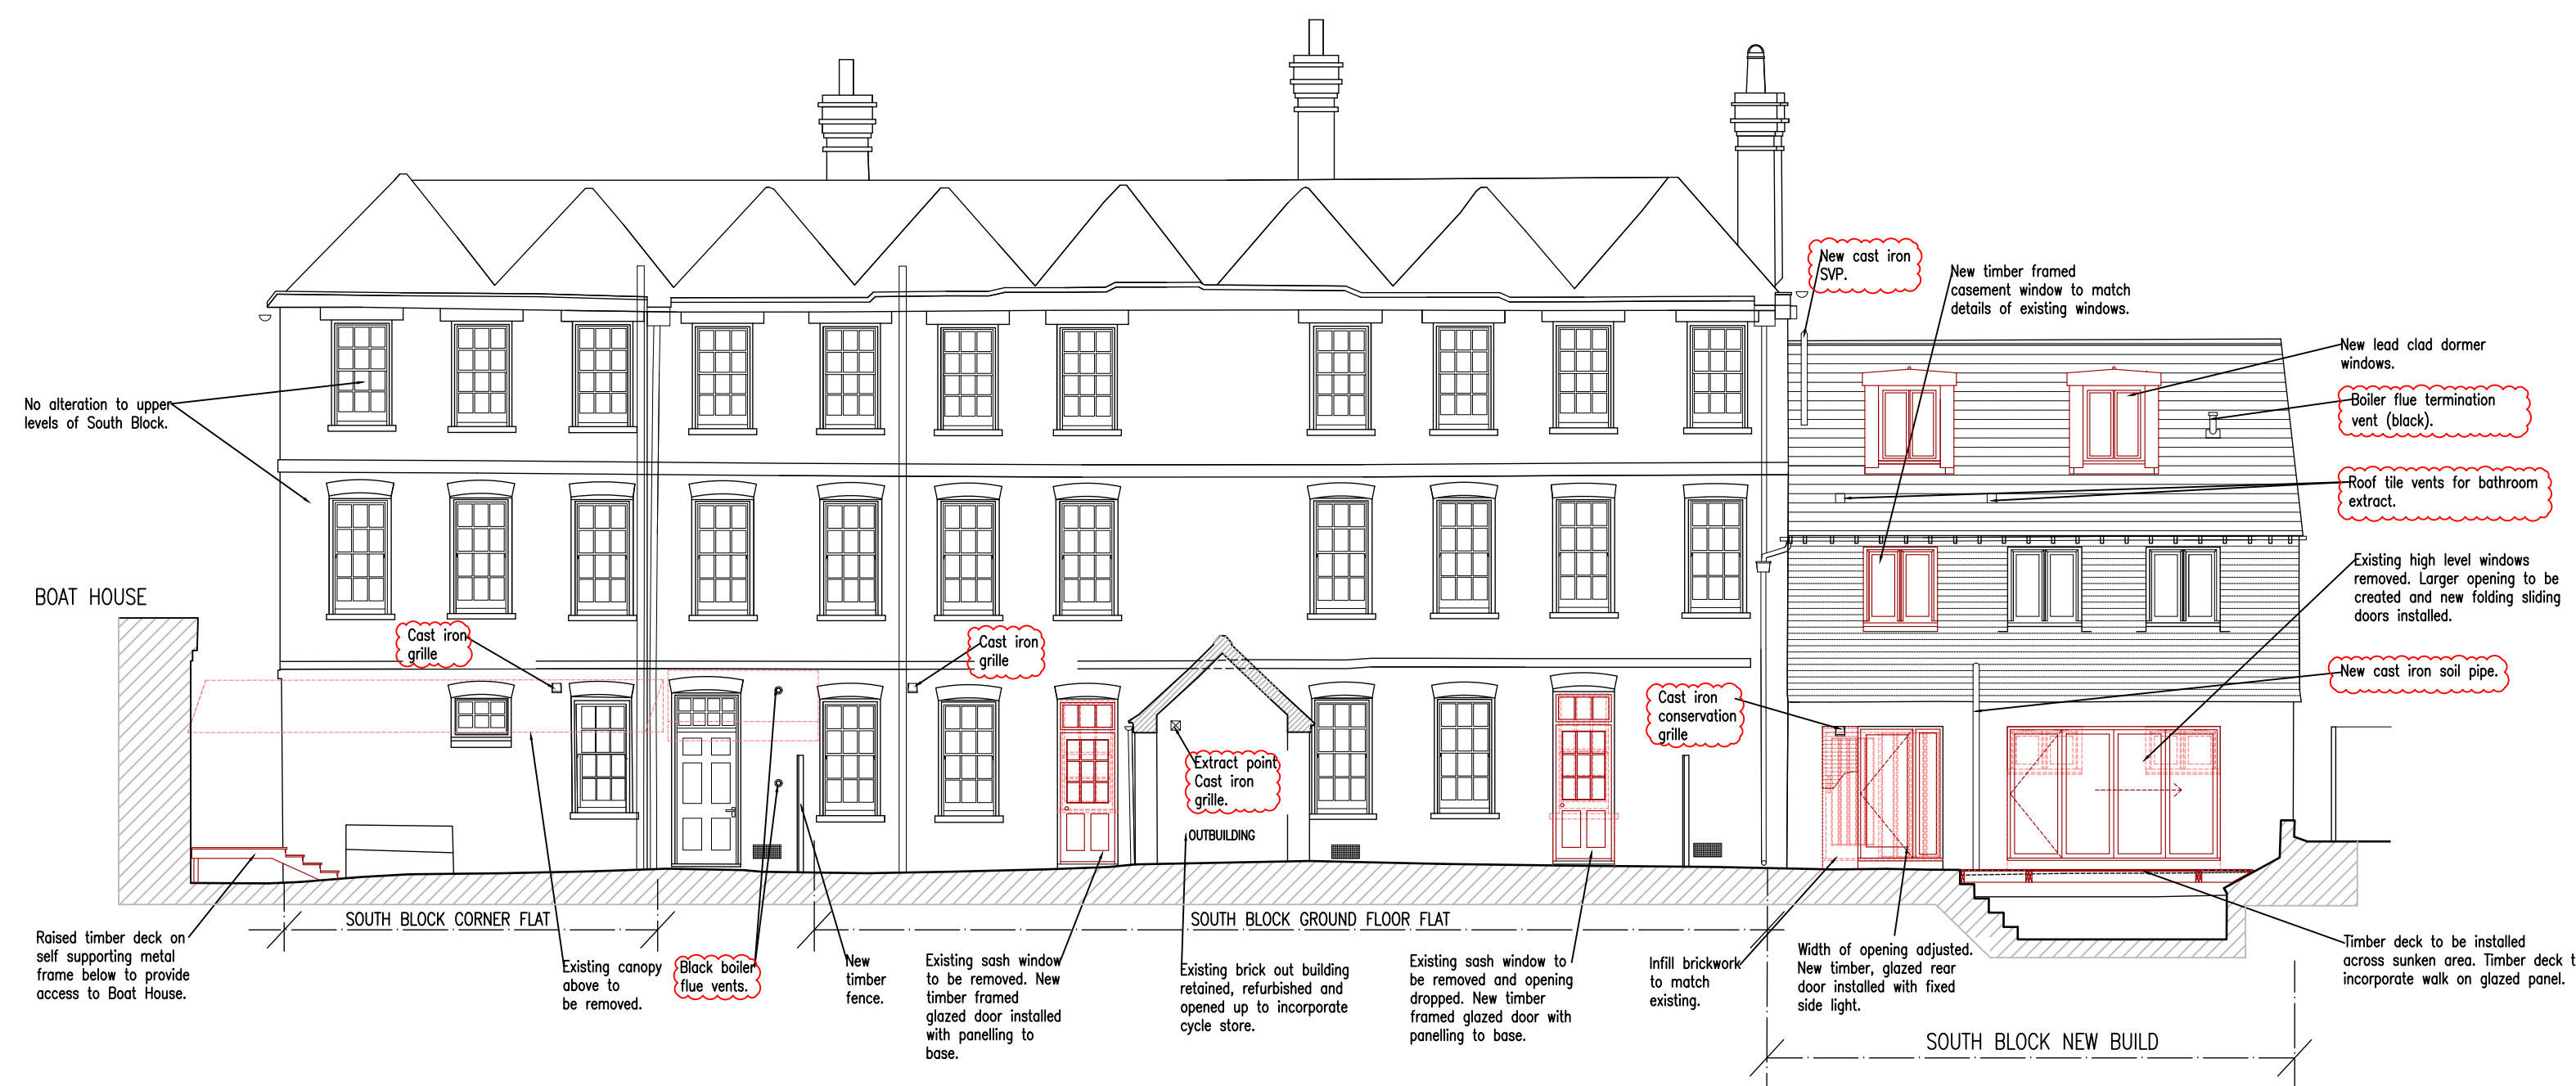

PROPOSED SOUTH ELEVATION FF

ALTERATION TO CONSENTED SCHEME (Rev E)

- External vent points, boiler flues added to elevations.

E	24.06.26	Alteration to consented scheme noted above.
D	12.05.26	Vent points, boiler flues added to elevation.
C	20.03.25	South Elevation new doors updated.
B	19.12.24	Planning Issue.
A	13.12.24	Elevations updated.

REVISIONS

PLANNING

RADLEY HOUSE
PARTNERSHIP
CHARTERED ARCHITECTS

t. 01962842228
e. architects@radleyhouse.co.uk
w. www.radleyhouse.co.uk

20 Staple Gardens | Winchester | SO23 8SR

JOB | CHURCH HOUSE

DWG | PROPOSED ELEVATIONS
COURTYARD AND SOUTH

S | 1:100 @A1

D | Feb 2024 No. | 8307/D07RevE