


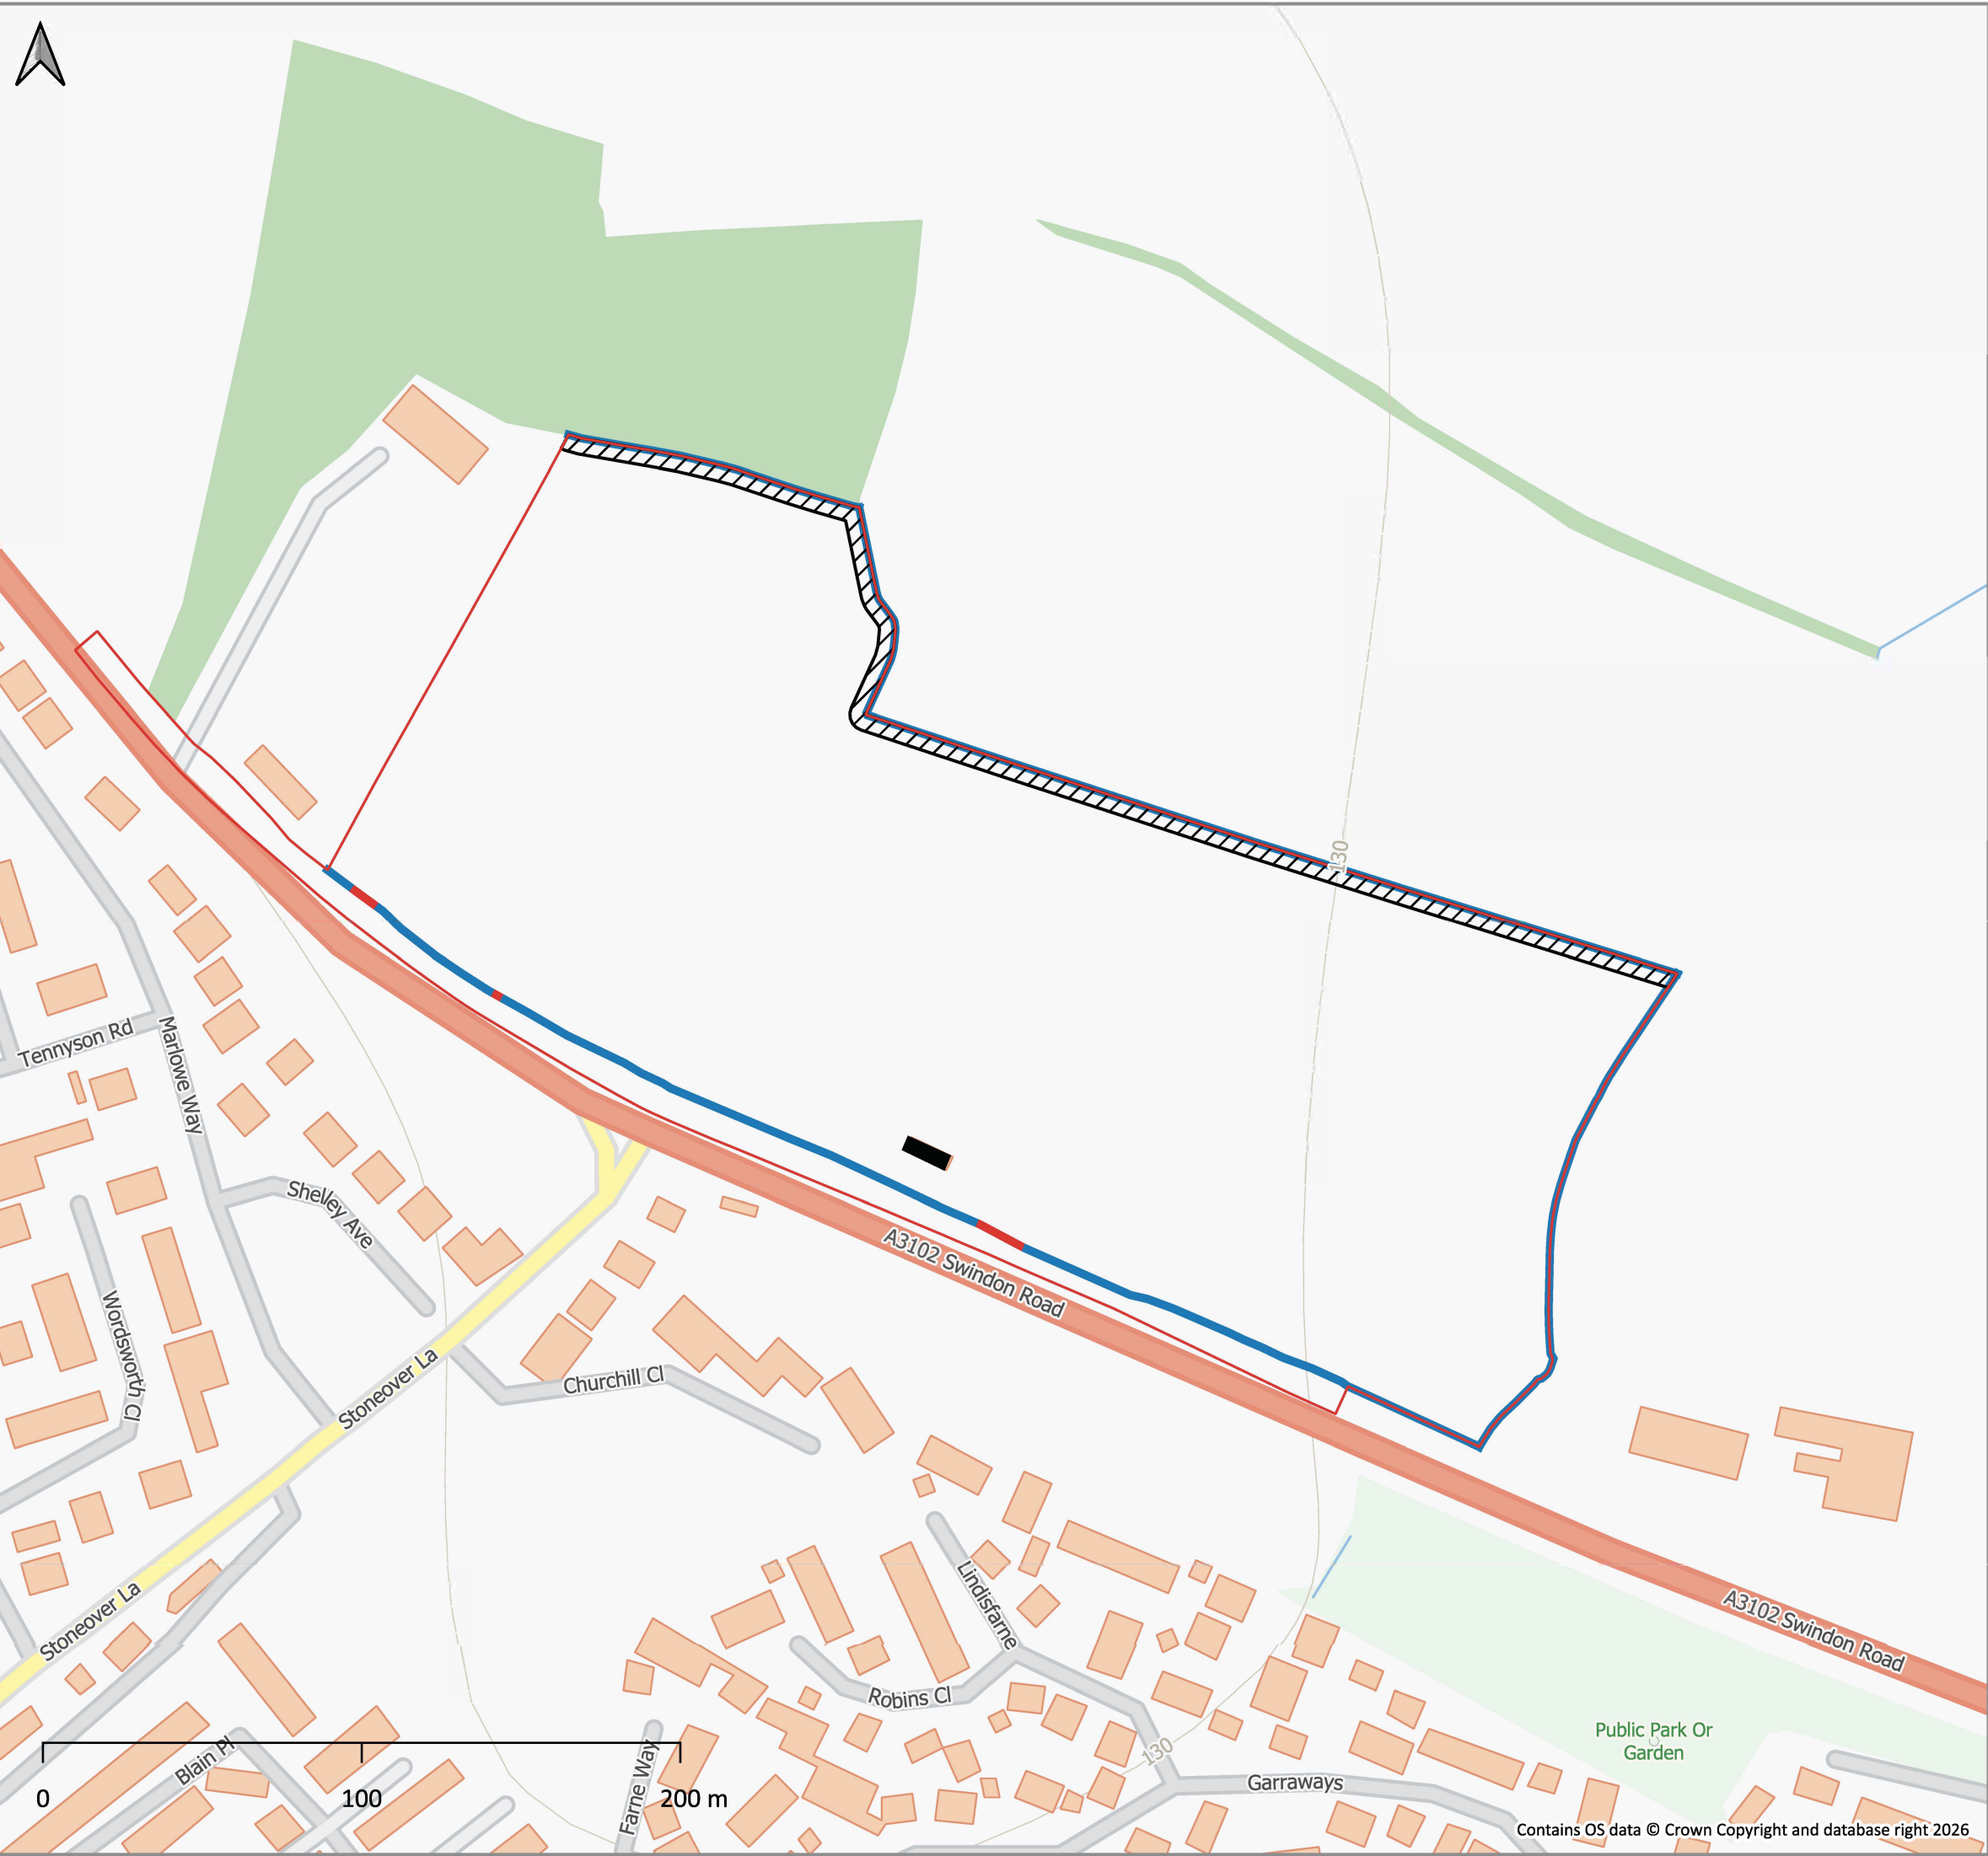

Key

- Site boundary
- Native hedgerow removed
- Native hedgerow retained
- Loss of building supporting individual or small numbers of roosting pipistrelle bat species under NE Bat Mitigation Licence
- Dark corridor (lux<0.5) of 5m width along the northern Site boundary to maintain movement and foraging corridor for light sensitive bat species.