
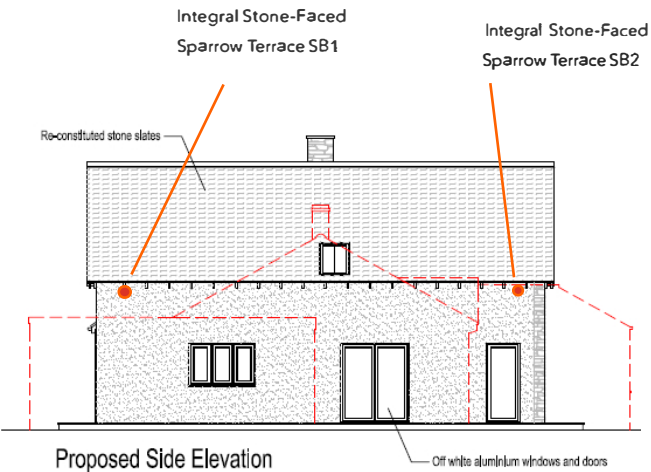


ECOLOGICAL ENHANCEMENT PLAN

Condition 6 – Discharge of Planning Condition
Planning Permission: PI/2026/00217

PROPOSED SIDE ELEVATIONS

NTS

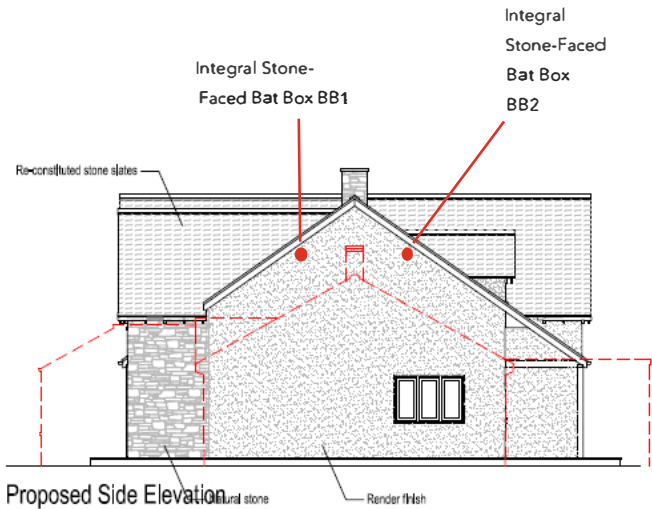

LEGEND

- BB1** Integral Stone-Faced Bat Box
- BB2** Integral Stone-Faced Bat Box
- SB1** Integral Stone-Faced Sparrow Terrace
- SB2** Integral Stone-Faced Sparrow Terrace

NOTES

- Ecological enhancement measures to be installed prior to first occupation.
- Bat and bird boxes shall thereafter be retained for the lifetime of the development.
- Bat boxes to be integrated within natural stone elevations.
- Sparrow terraces to be integrated beneath western eaves.
- Installation to accord with the recommendations contained within Crossman Ecology Bat Survey Ref. M1182.023.
- The locations shown are indicative only. Final installation shall be undertaken in accordance with the manufacturer's recommendations and the approved ecological mitigation strategy.

SCALE: NTS



BAT BOX PRODUCT

Habitat 001 Integral Bat Box Stone Faced

Integral bat box designed for use in natural stone walls. Stone façade to match surrounding masonry. Provides a sheltered roosting space for crevice dwelling bats. (Example image)



BIRD BOX PRODUCT

Habitat Integral Sparrow Terrace Stone Faced

Integral sparrow terrace providing multiple nesting chambers for house sparrows. Stone façade to match surrounding masonry. (Example image)



MSP
ARCHITECTURE

Project	COOLON, CLOATLEY ROAD, HANKERTON, MALMESBURY, SN16 9LQ
Title	ECOLOGICAL ENHANCEMENT PLAN CONDITION 6 DISCHARGE
Drawing No.	M1471-ECO-01
Date	JULY 2026
Revision	

All products: Habitat systems (www.habitat.co.uk) – Integral stone-faced finishes to match natural stone walling.