


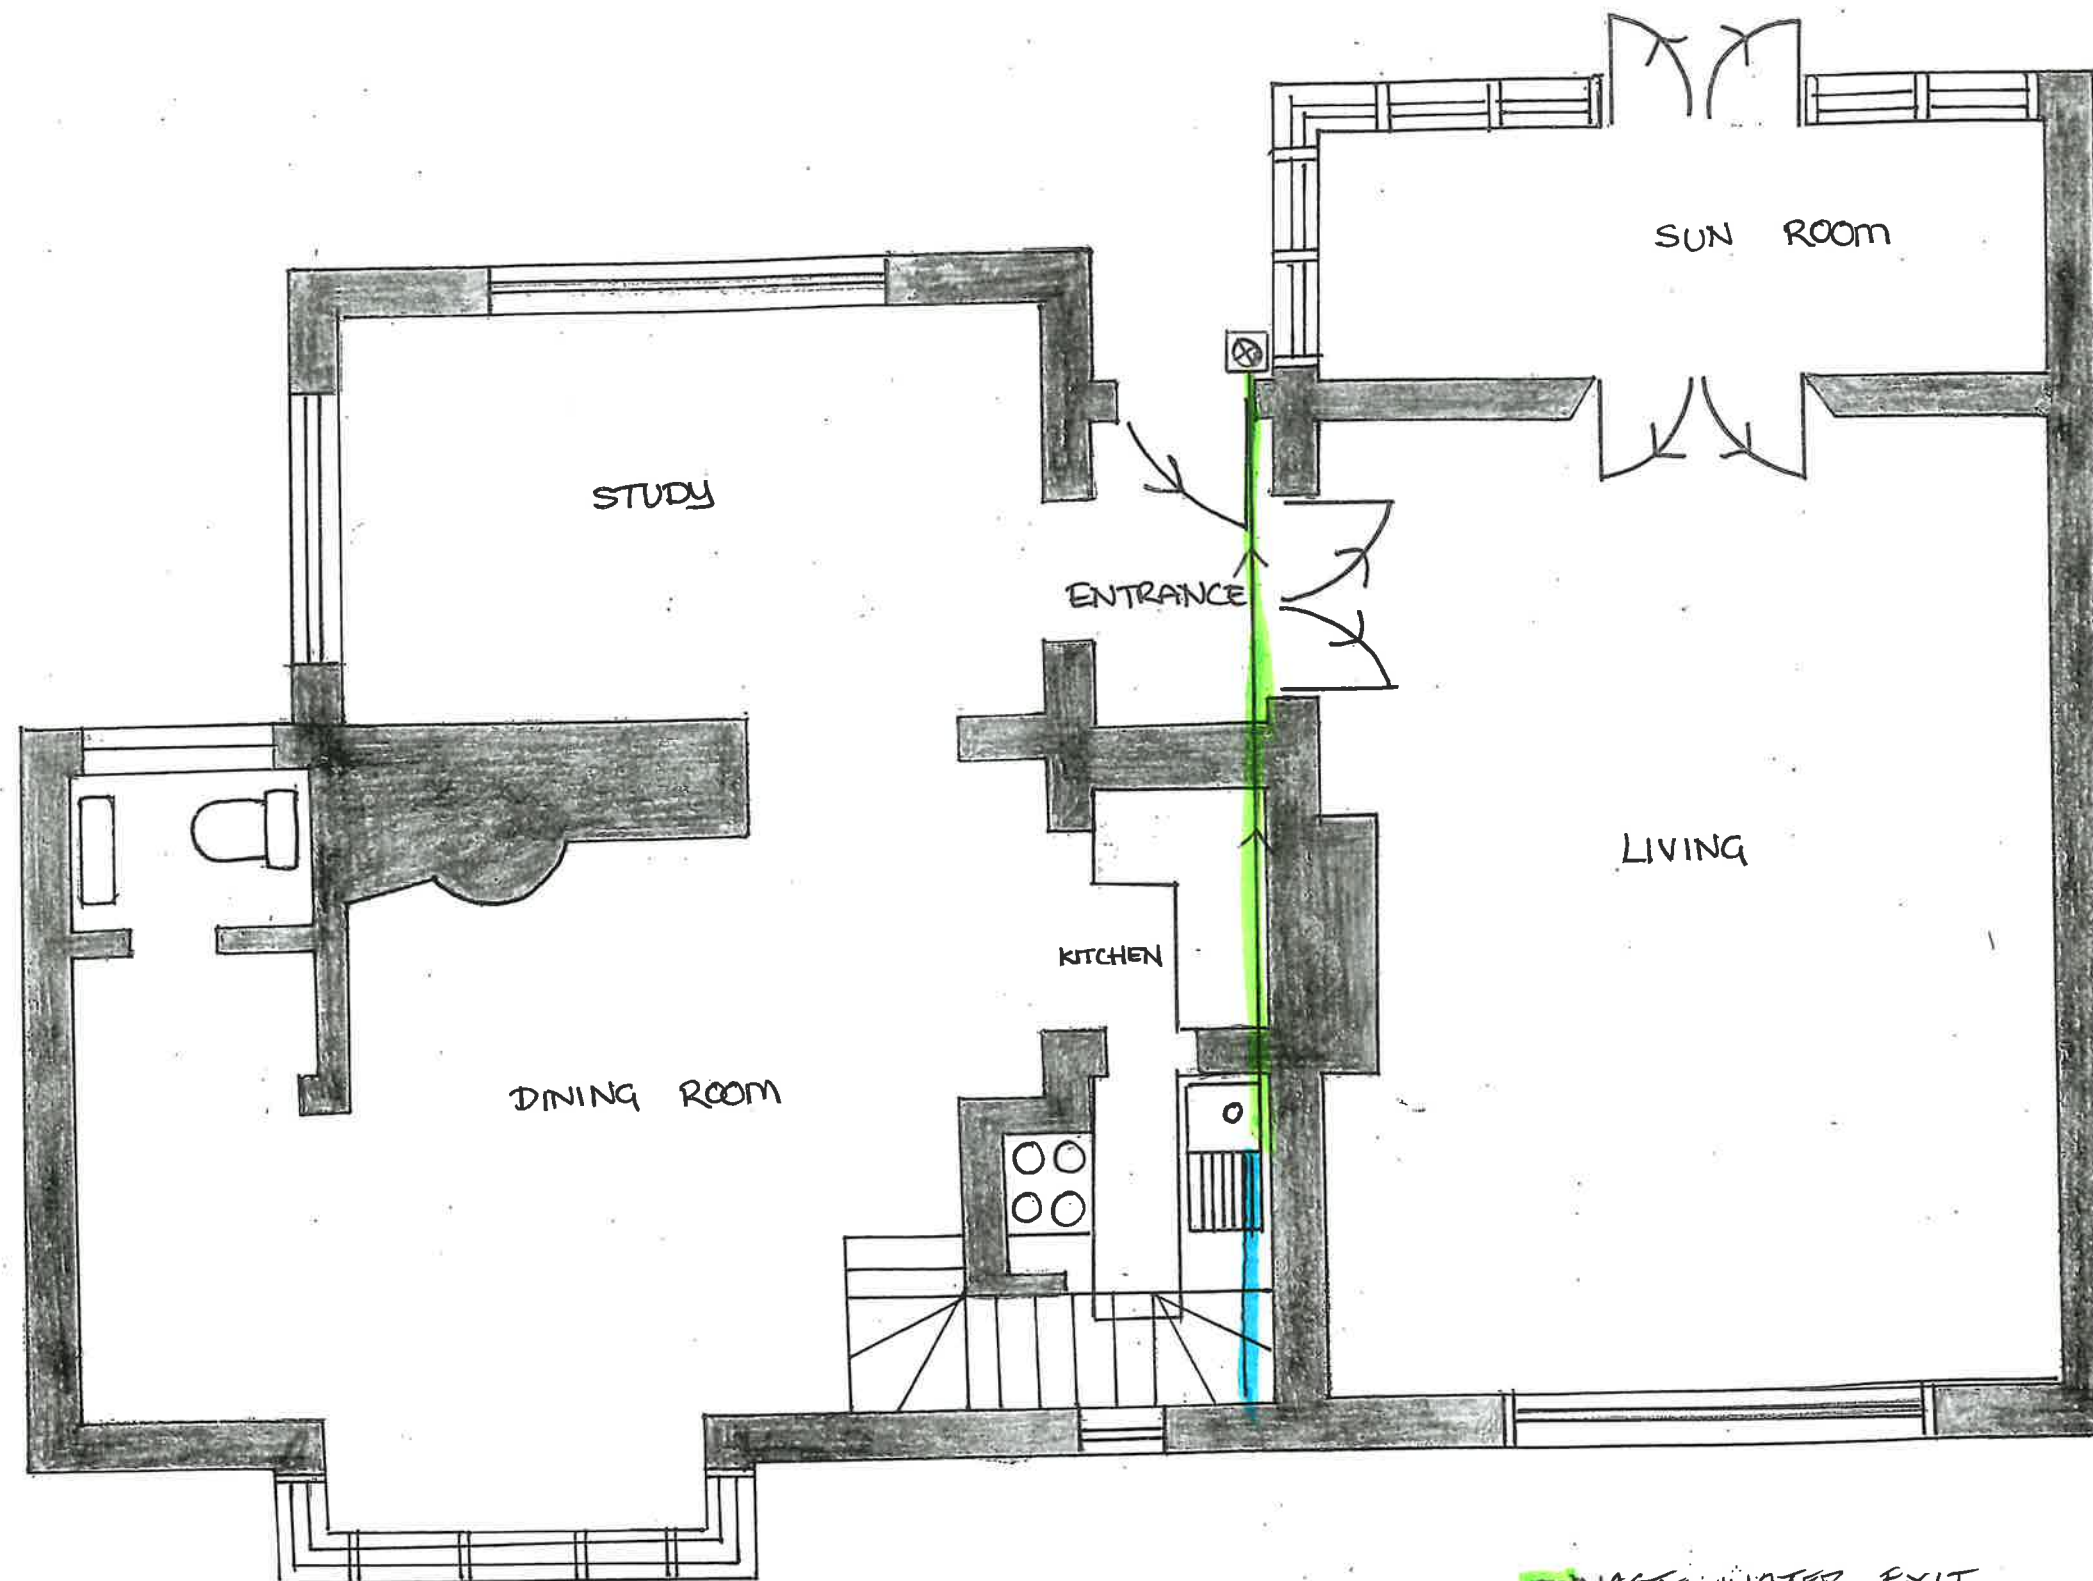

WASTE WATER EXIT
WATER FED INTO KITCHEN
FROM OVERHEAD SOURCE

CROSSWAYS SP5 3HP
SCALE 1:50
0 1 2 3
EXISTING KITCHEN DRAINAGE
A3 PAPER SIZE JUNE 2026