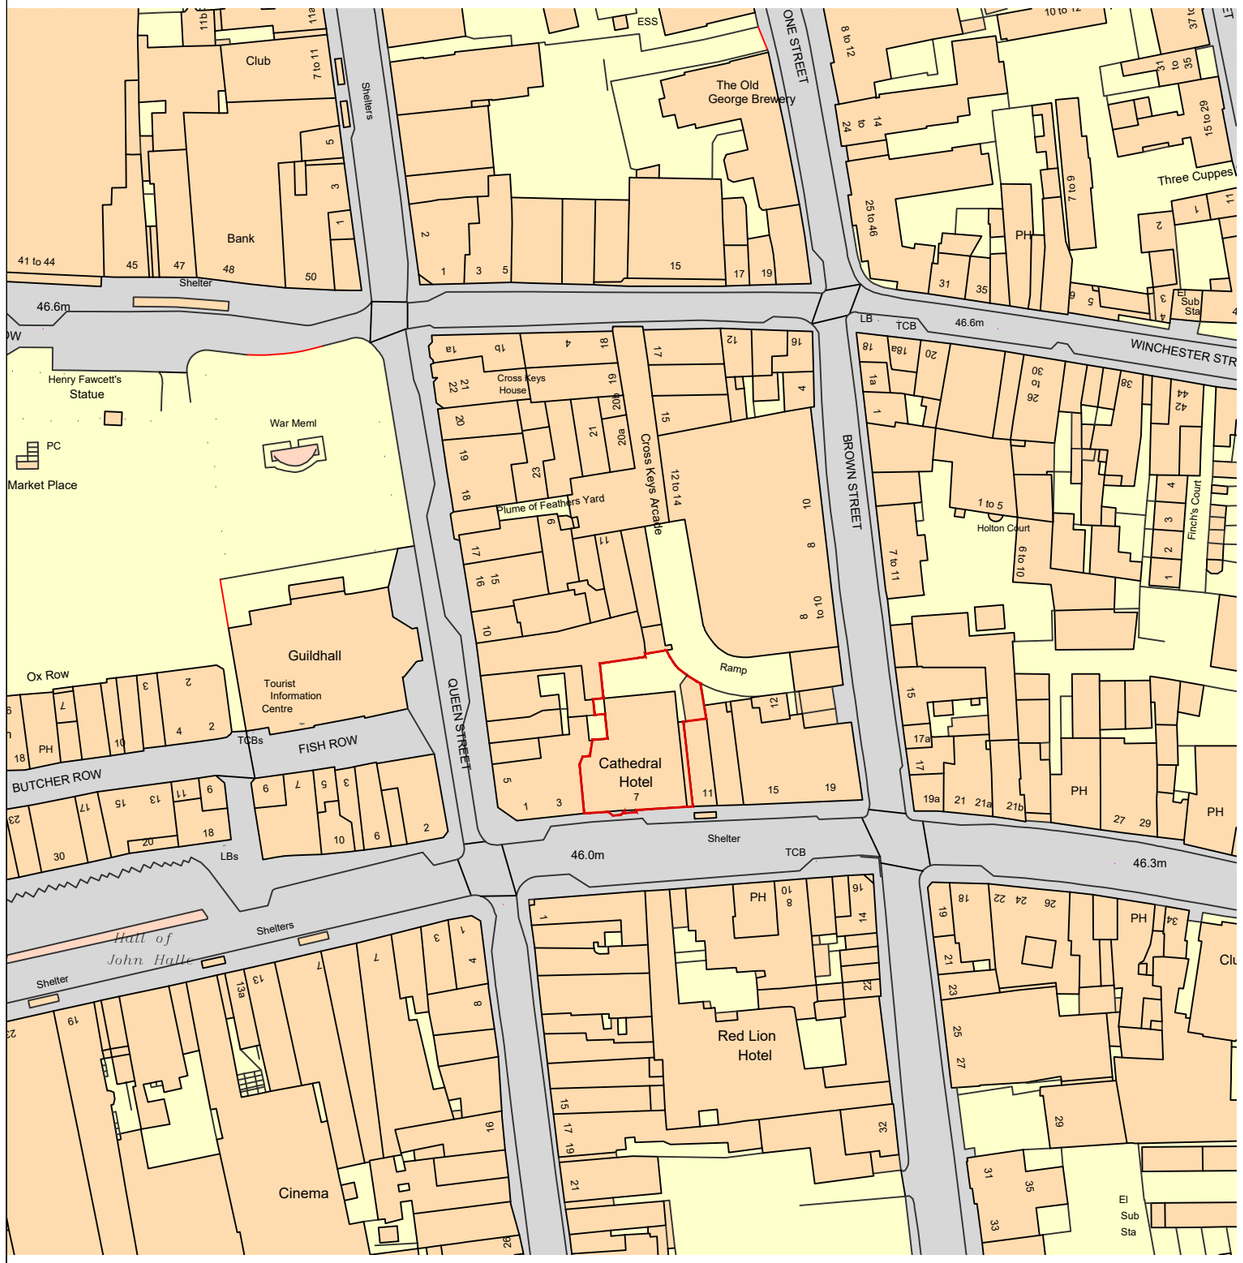

Proposed Site Location Plan
1:1250

Proposed Site Plan
1:500

Notes:

- All drawings are subject to Planning and Building Control consent.
- The details shown are for design intent purposes only and are subject to further design development with suppliers and sub-contractors
- Proposals subject to consultation and approval from Local Authority Building Control or an Approved Inspector
- All setting out dimensions should be checked on-site prior to construction and any discrepancies and/or omissions should be reported to the Architect immediately

0 1 2 3 4 5m

Scale 1:100

Rev.	Date	Details	Drawn	Chckd

Rev.	Date	Details	Drawn	Chckd

Drawn By: SM
Date: 08.10.24
Checked By: MD
Date: 10.10.24
Project No: 23007
Scale: Varies @A3
Dwg No: 101
Rev: P1

Issued for: Planning

Project/Client: Cathedral Hotel Salisbury SP1 2AJ

Drawing: Proposed Site Plan

Corstorphine & Wright
Fordingbridge Studio
27 Glasshouse Studios, Fryern Court Road, Fordingbridge, SP6 1QX
01425 655806
corstorphine-wright.com

The copyright of this drawing is vested with Corstorphine & Wright Ltd and must not be copied or reproduced without the consent of the company.