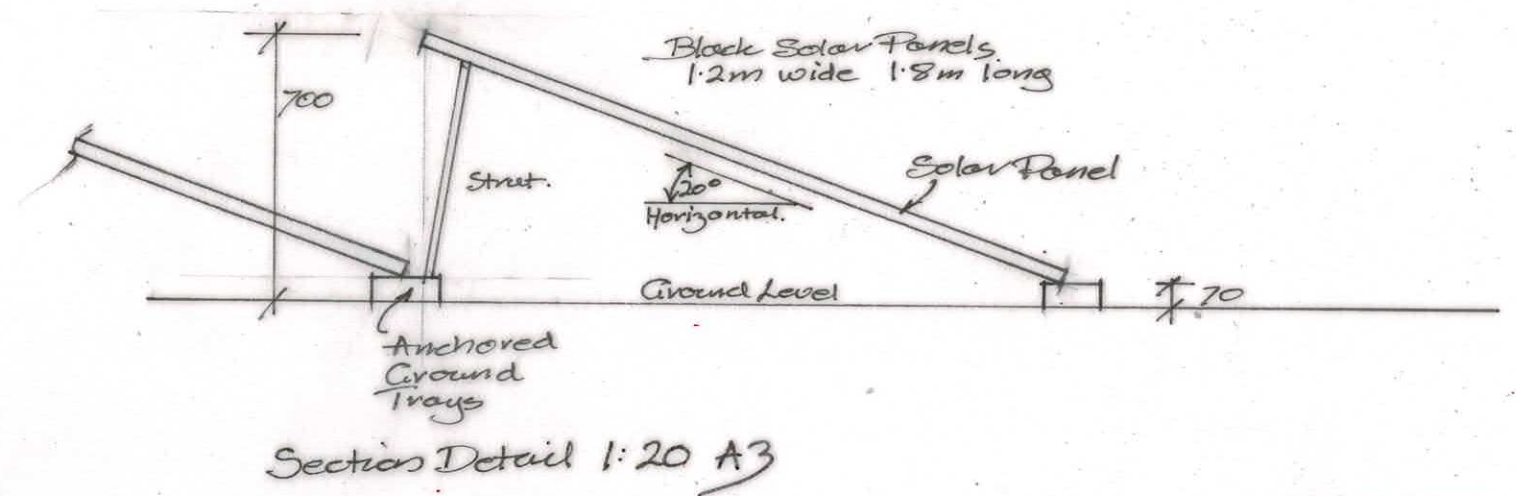
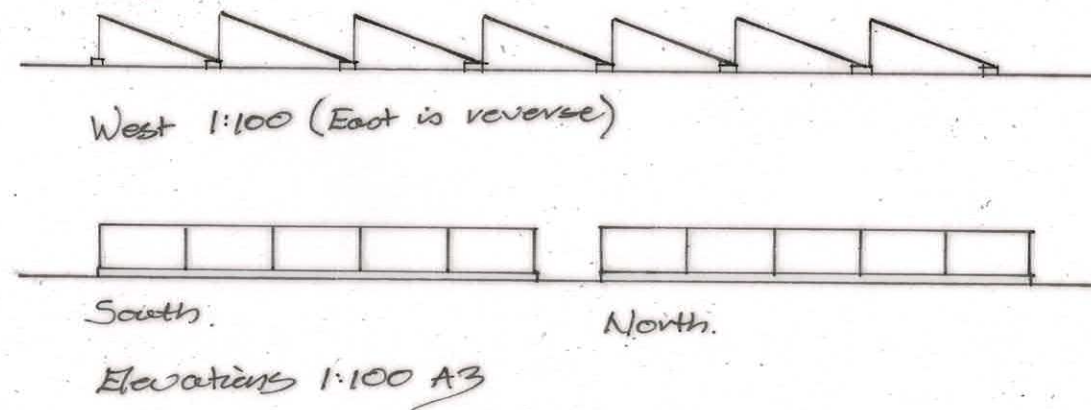
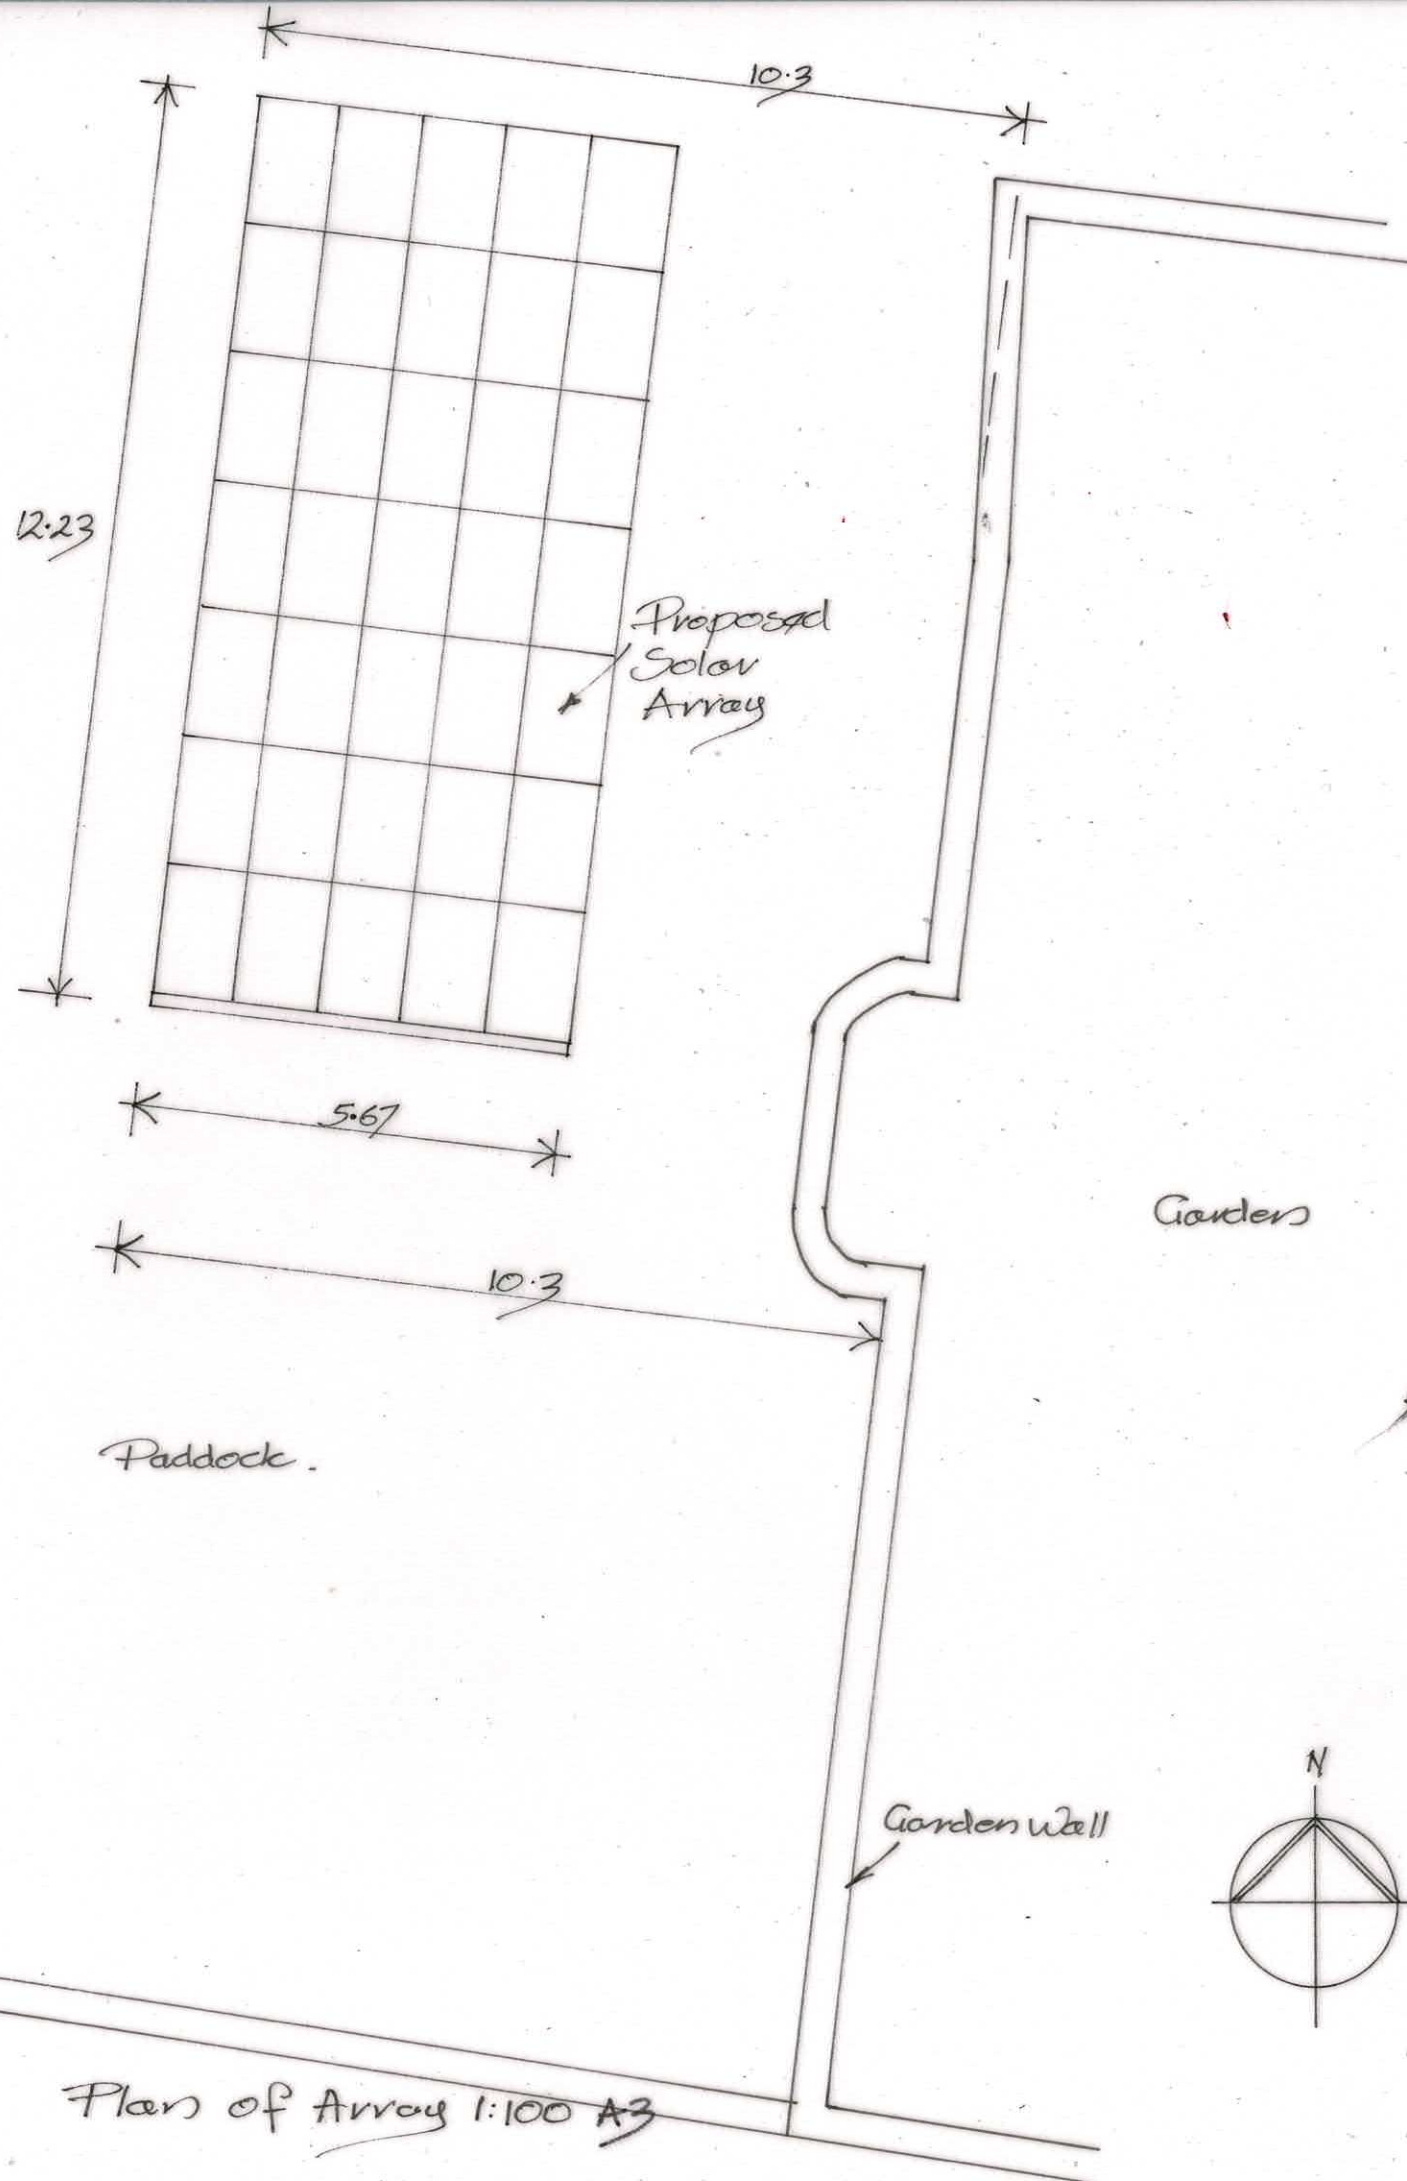


		3 Potley Lane Corsham, Wilts SN13 9RY 01225811057
Project Shawell Farm Chippenham SN15 2NU		
Drawing Plan, Elevations & Section for Solar Array		
Scale 1:100 A3 1:20 A3	Drawing No 2652/2	Date July 26 Drawn CH