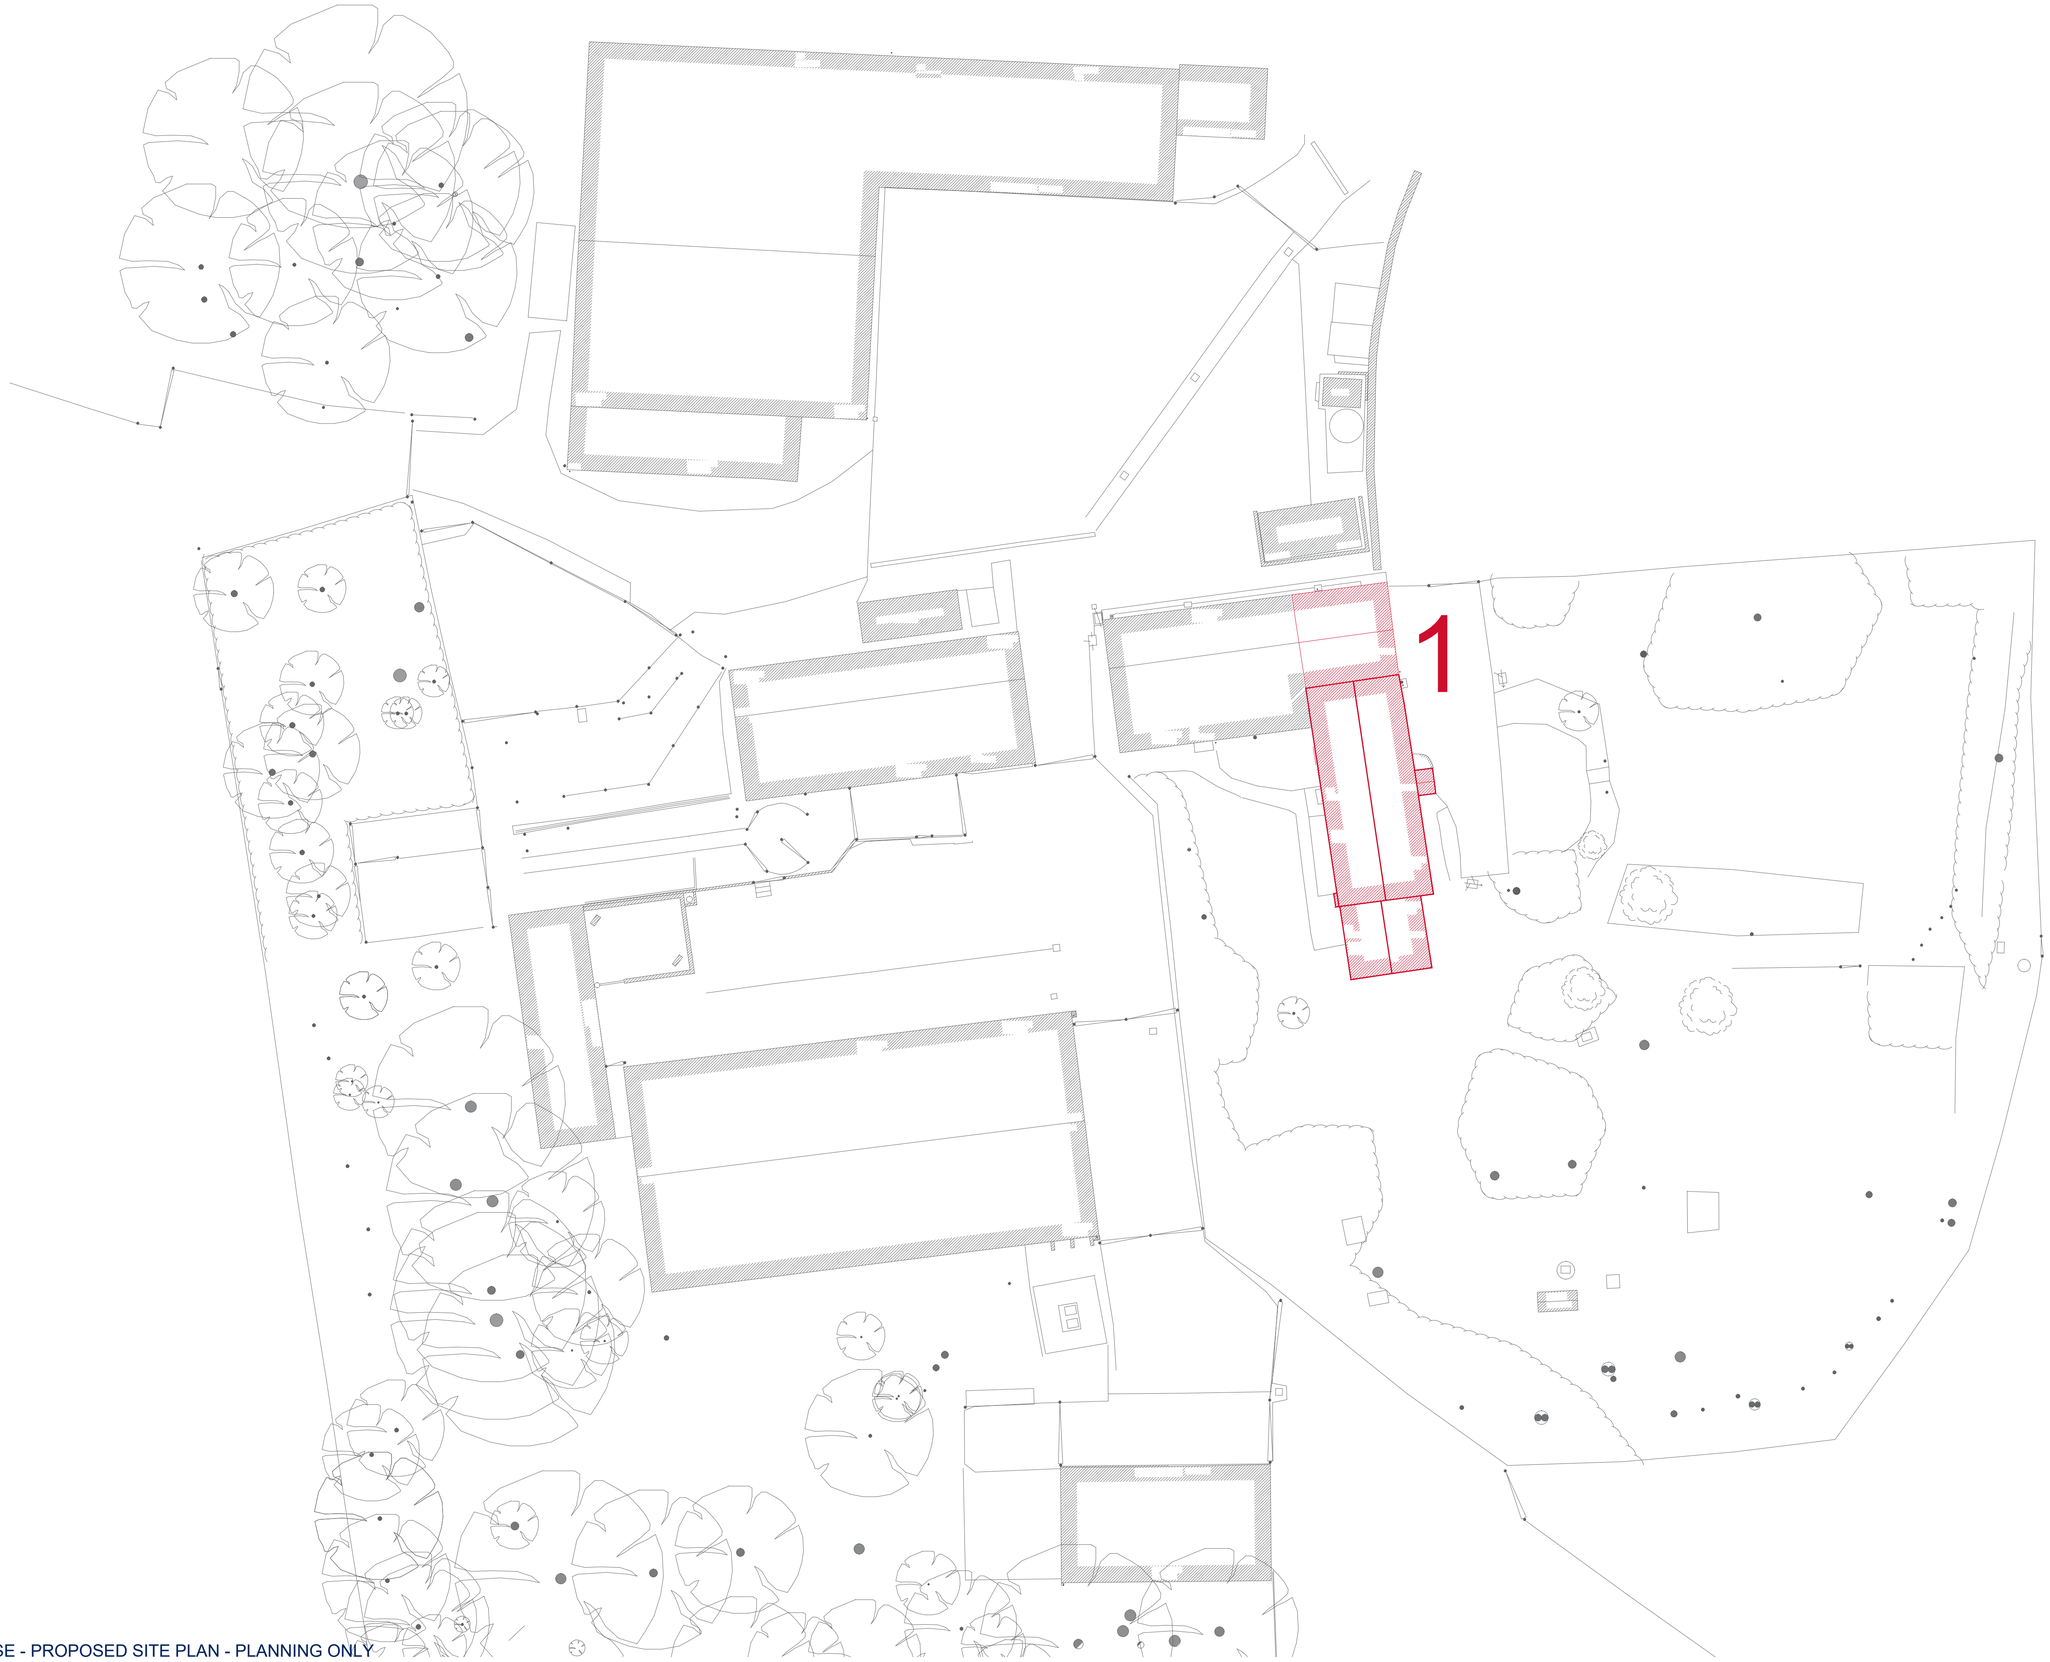

Notes

1 EXISTING BUILDING

Rev	Description	Date
S04	First issue.	17/07/26

Client:
NATURAL ENGLAND / ISS

Project Title:
PARSONAGE FARM HOUSE

RLB ID: 015060
Drawing Number: 05

Drawing Title:
EXISTING SITE PLAN - PLANNING

Stage: RIBA 4
Status: S4
Revision: P01

Date: 08/07/2026
Size: A1
Scale: 1:200

Rider Levett Bucknall

Broad Quay House, Bristol, UK, BS1 4DJ
+44 (0) 117 974 1122 RLB_UK RLB.com

Contact: Mark.Hughes@uk.rlb.com
Author: Mark.Hughes@uk.rlb.com
QA: Bradley.Mayes@uk.rlb.com

This drawing is to be read in conjunction with all other associated specifications, schedules, drawings and information issued.

Do **NOT** scale this drawing. Check and verify **ALL** dimensions and levels and on site before work commences. For discrepancies or omissions contact Rider Levett Bucknall.

All work and materials to conform with current applicable statutory legislation and regulations.

All work to comply with Construction Design Management (CDM) 2015.

Drawings to be printed in colour, to the scale stated in the title block.

Print colour check (CMYK) Print size check 15mm

This information is not to be shared or replicated without permission from RLB.Copyright © 2021 Rider Levett Bucknall UK Limited.

0 2m 4m 6m 8m 10m 16m
1:200

FARMHOUSE - PROPOSED SITE PLAN - PLANNING ONLY

SCALE : 1:200