


Scale 1:10 @ A1

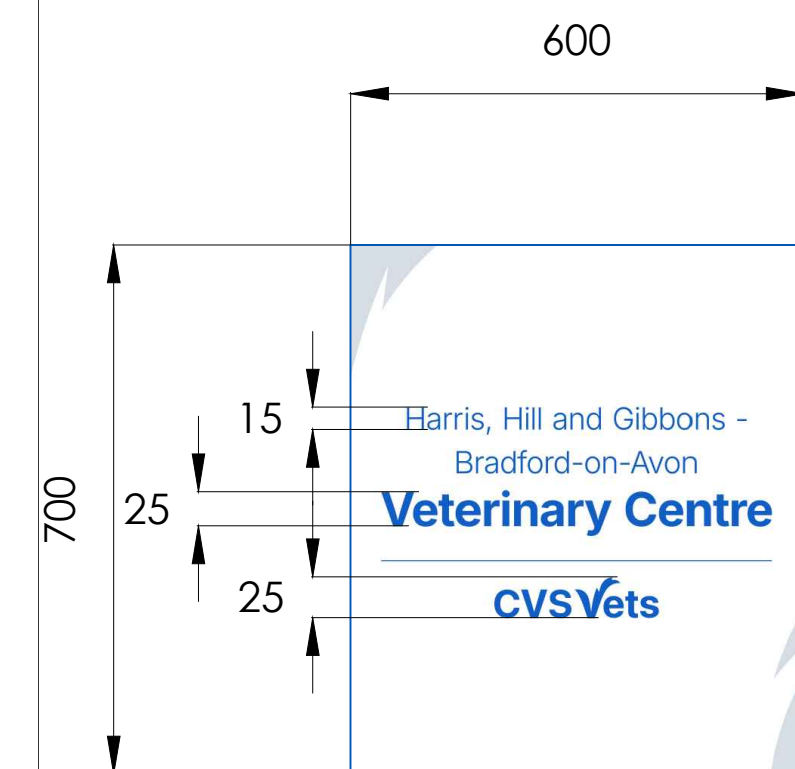


Colours:
Pantone 2935 C
Pantone 656 C
White



Existing Sign

Proposed Sign

Scale 1:10 @ A1

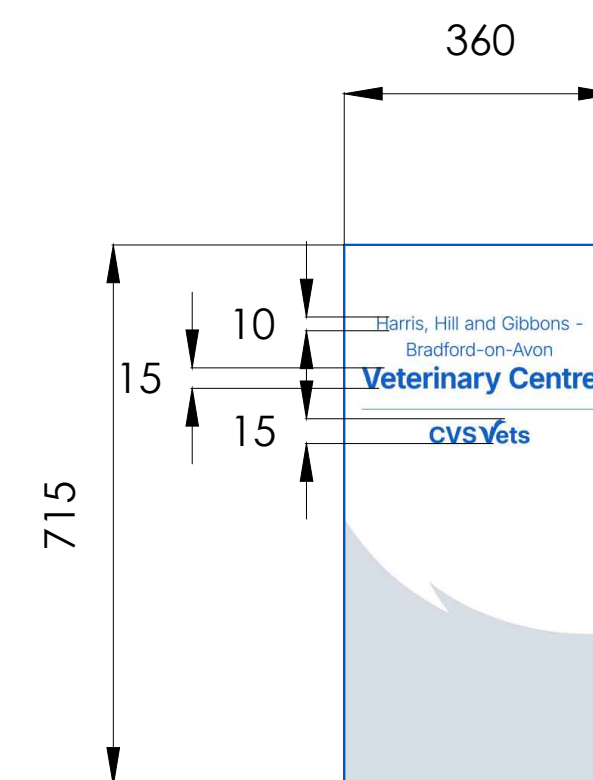


Colours:
Pantone 2935 C
Pantone 656 C
White



Existing Sign


Proposed Sign

Scale 1:5 @ A1

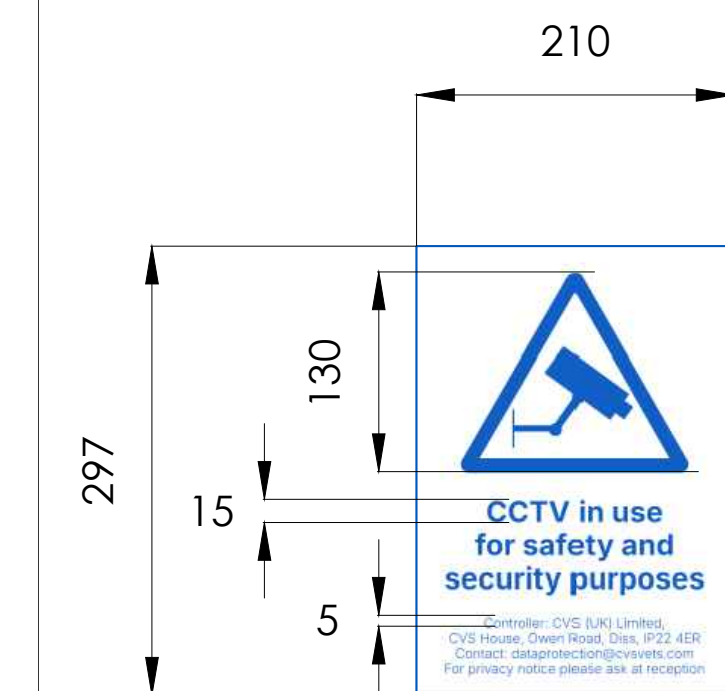


Colours:
Pantone 2935 C
White

Scale 1:5 @ A1

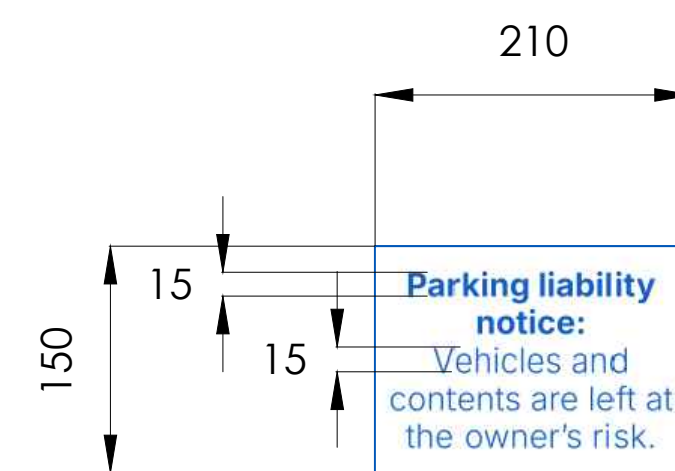




Colours:
Pantone 2935 C
White

Scale 1:10 @ A1
250

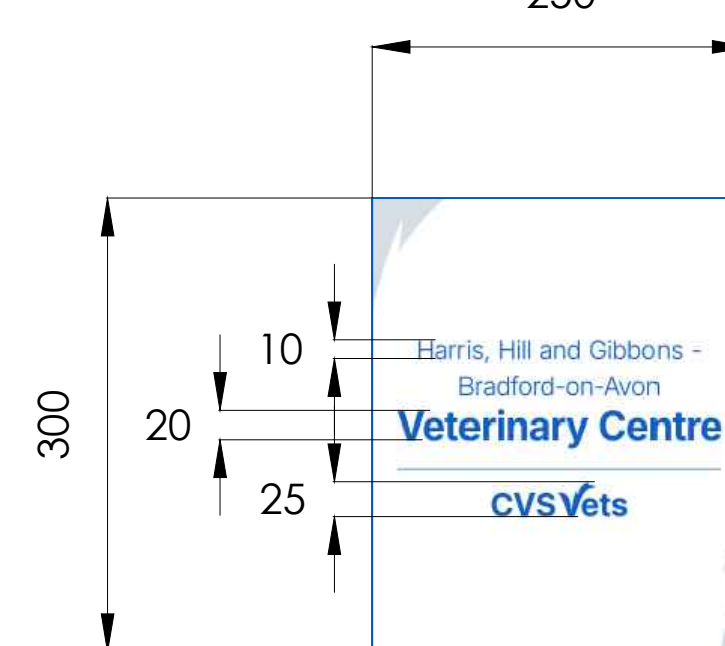

Colours:
Pantone 2935 C
Pantone 656 C
White

Scale 1:10 @ A1

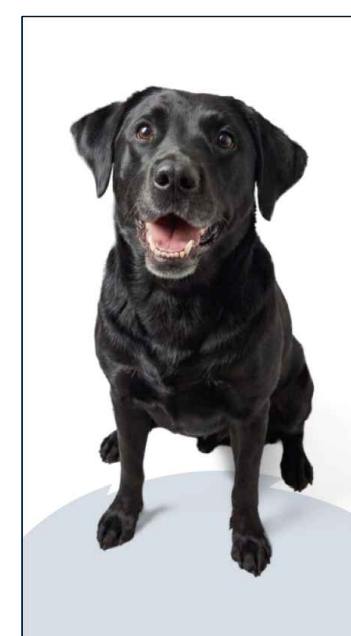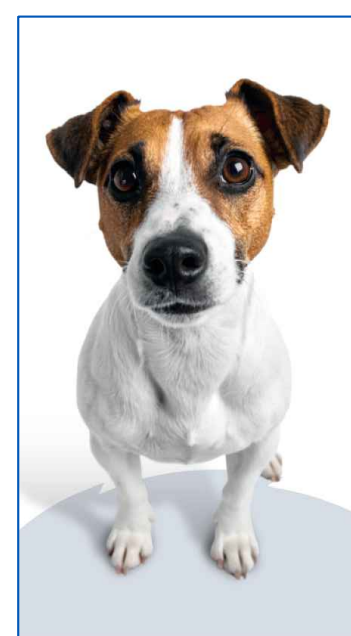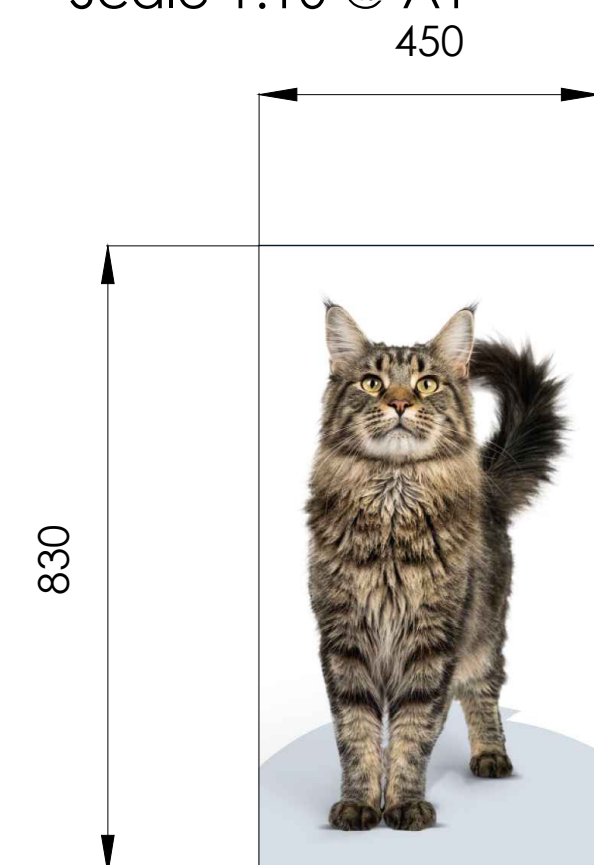

Colours:
Pantone 656 C
CMYK (as shown)

Diagram of a 1.0m long beam with a triangular load. The load starts at 0 kN/m at the left end and increases linearly to 1.0 kN/m at the right end. The beam is divided into segments of 0.1m, 0.2m, 0.3m, 0.4m, 0.5m, 0.75m, and 1.0m.

0m 0.25m 0.5m 0.75m 1m 1.5m 2m 2.5m

- ALL COLUMNS ARE SHOWN AT THE FULL EXTENT INCLUDING CLADDING TO WHAT IS VIEWABLE ON SITE, STRIP OUT REQUIRED TO CLARIFY TRUE EXTENT OF ANY STRUCTURAL ELEMENT WITHIN COLUMN.

-	19.06.26	INITIAL PLANNING PACK		
REV	DATE	DESCRIPTION		
		PLANS USED FROM LANDLORD / OTHER		☒
		PLANS USED FROM RDS MEASURED SURVEYED		☐
		PREFERENCE SESSION 1 COMMENTS APPLIED		☐
		PREFERENCE SESSION 2 COMMENTS APPLIED		☐
DRAWING TITLE				
PROPOSED SIGNAGE DETAILS				
DRAWING NAME				REVISION
CV50061 HARRIS, HILL & GIBBONS PLANNING				-
SCALE	DATE	DRAWN BY	CHECKED BY	
A1 - AS SHOWN	19.06.26	LF, AP	BF	
PROJECT ADDRESS				
PROSPECT HOUSE				
FROME ROAD				
BRADFORD-ON-AVON				
BA15 1LA				
STATUS				

PROPOSED

The Mill Store,
Foundry Lane,
Sott Colne,
Colchester,
Essex
CO2 2SB

tel: 01787 224878
E-mail: hello@rds360.com
Web: www.rds360llc.com

