



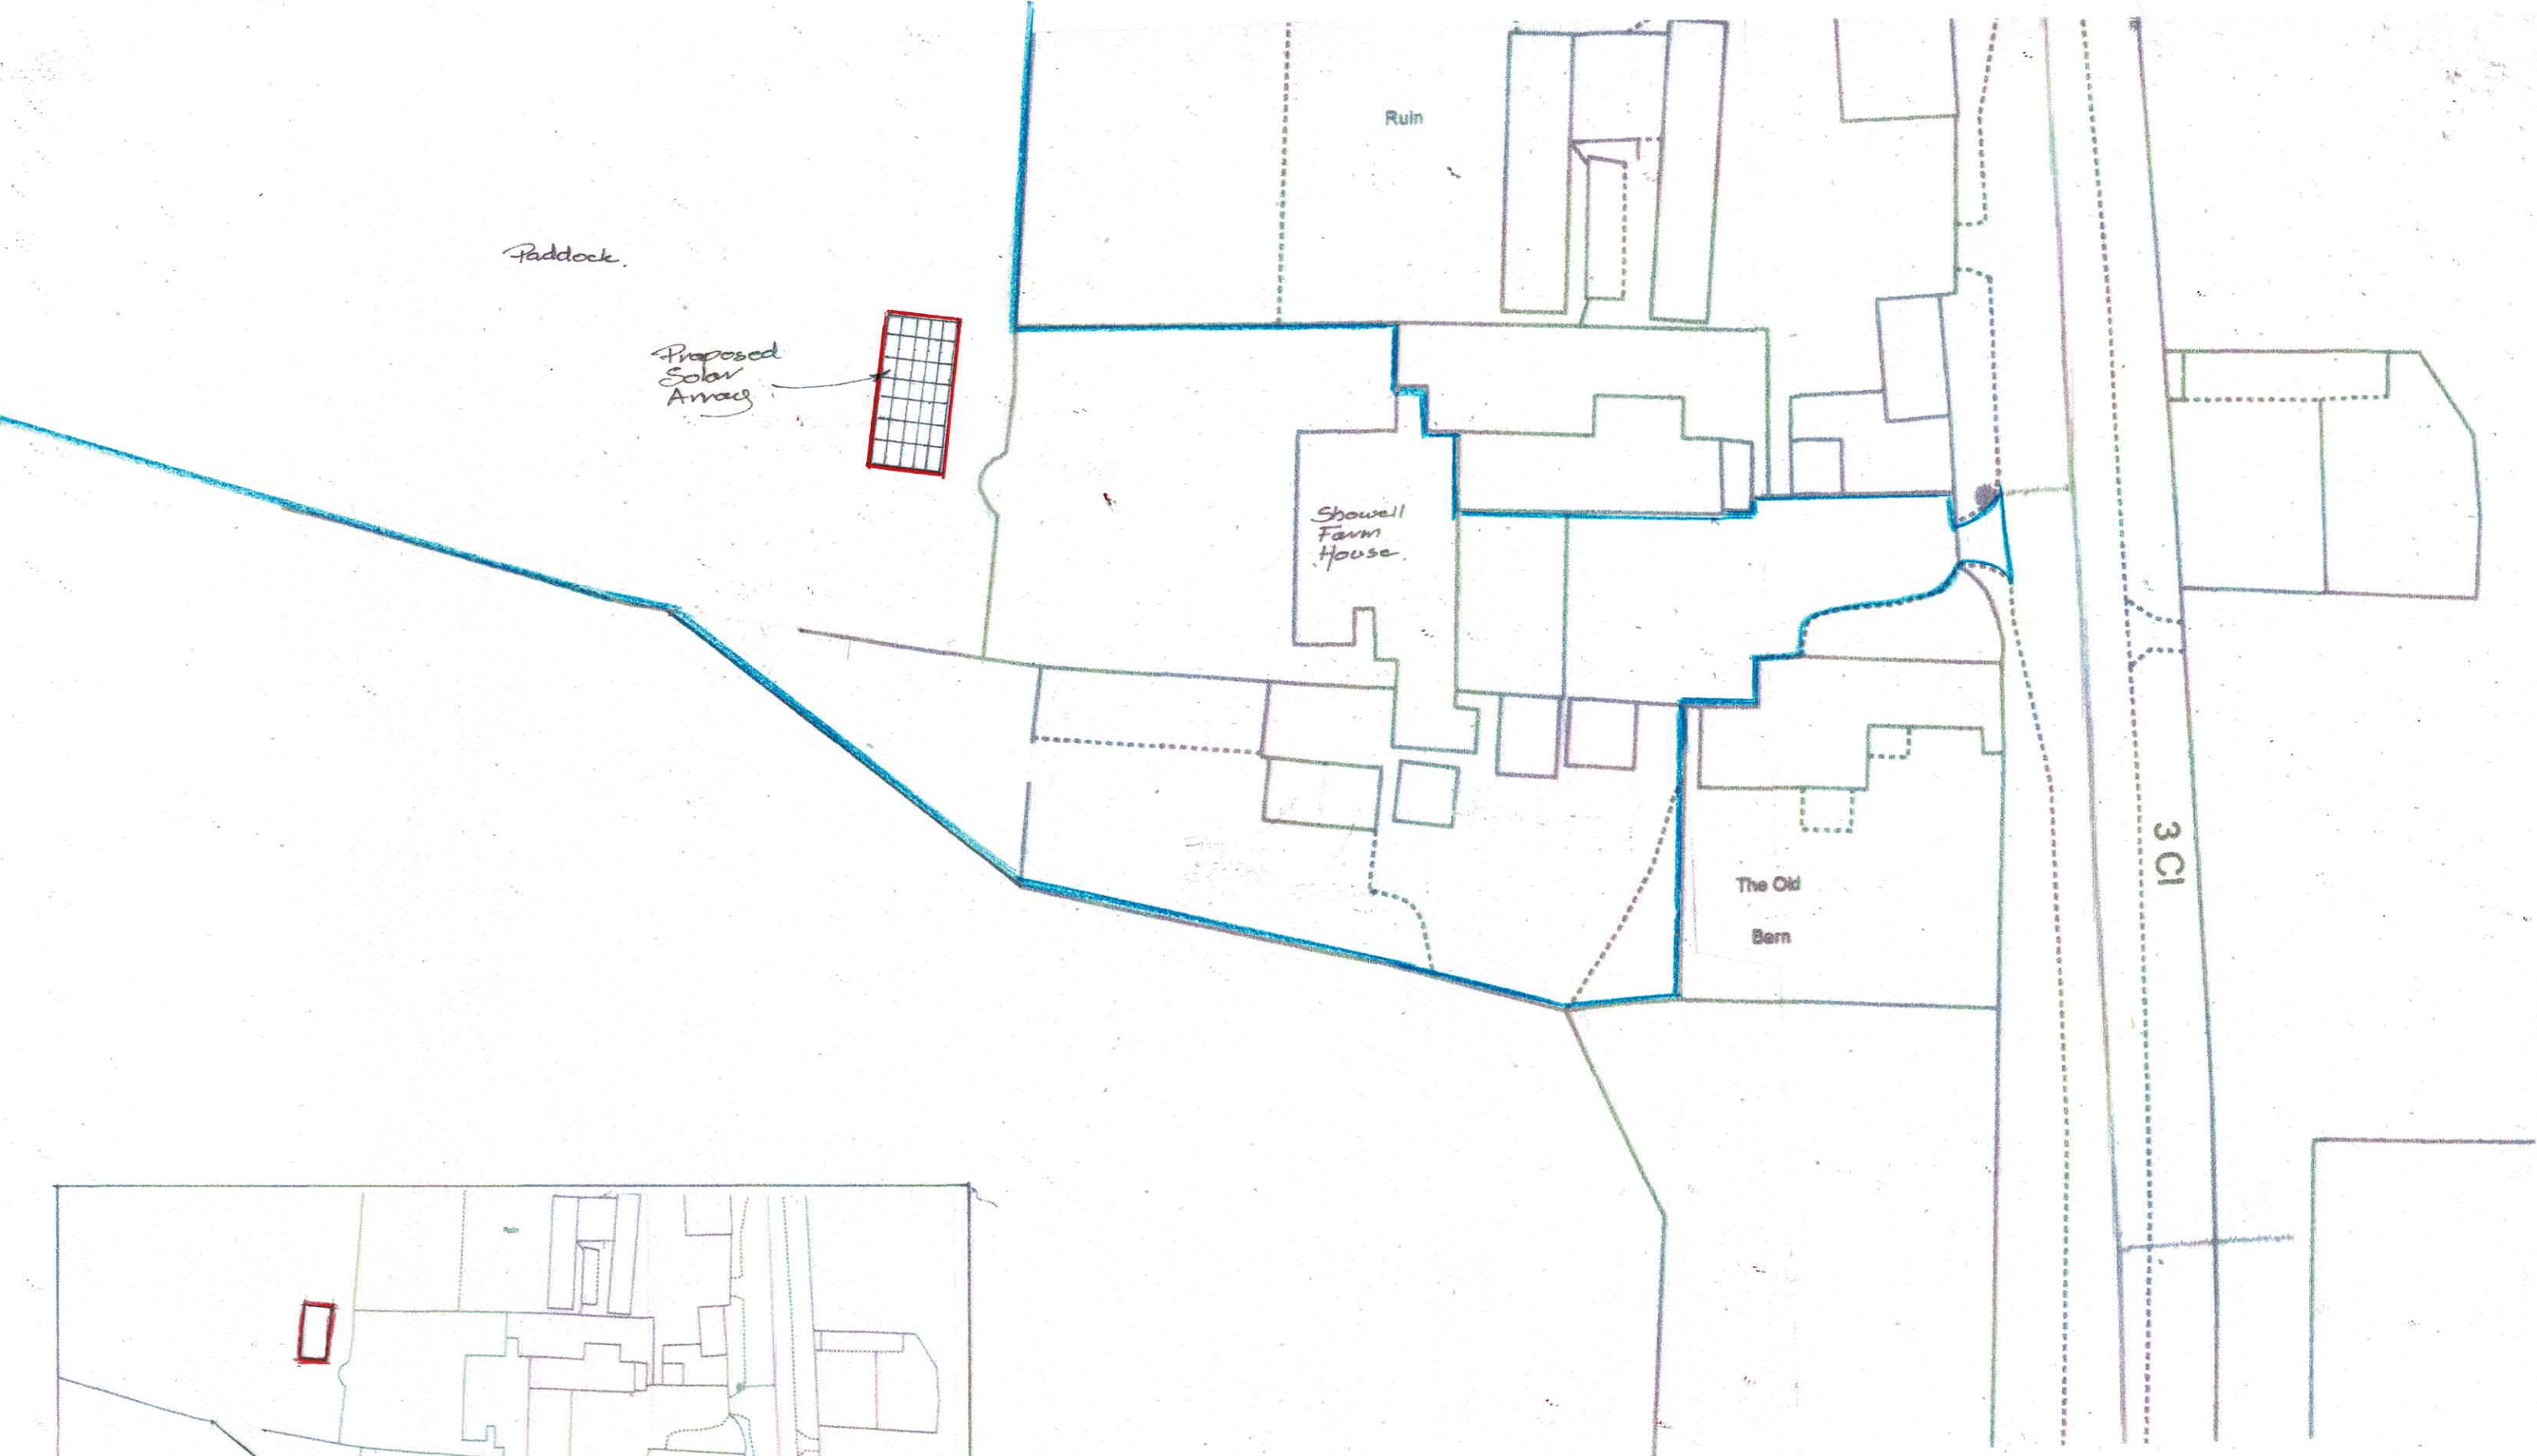

Block Plans 1:500

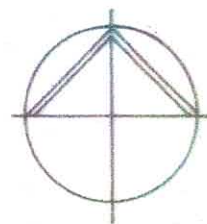

Location Plan 1:1250




 3 Pottery Lane
 Chippenham, Wiltshire
 SN13 9RY
 01225 811057

Project: **Showell Farm**
 Chippenham
 SN13 2NU

Drawing: **Block & Location Plans**

Scale: 1:1250
 Drawing to: 26.92/1
 Date: July 26
 Drawn by: CH.