


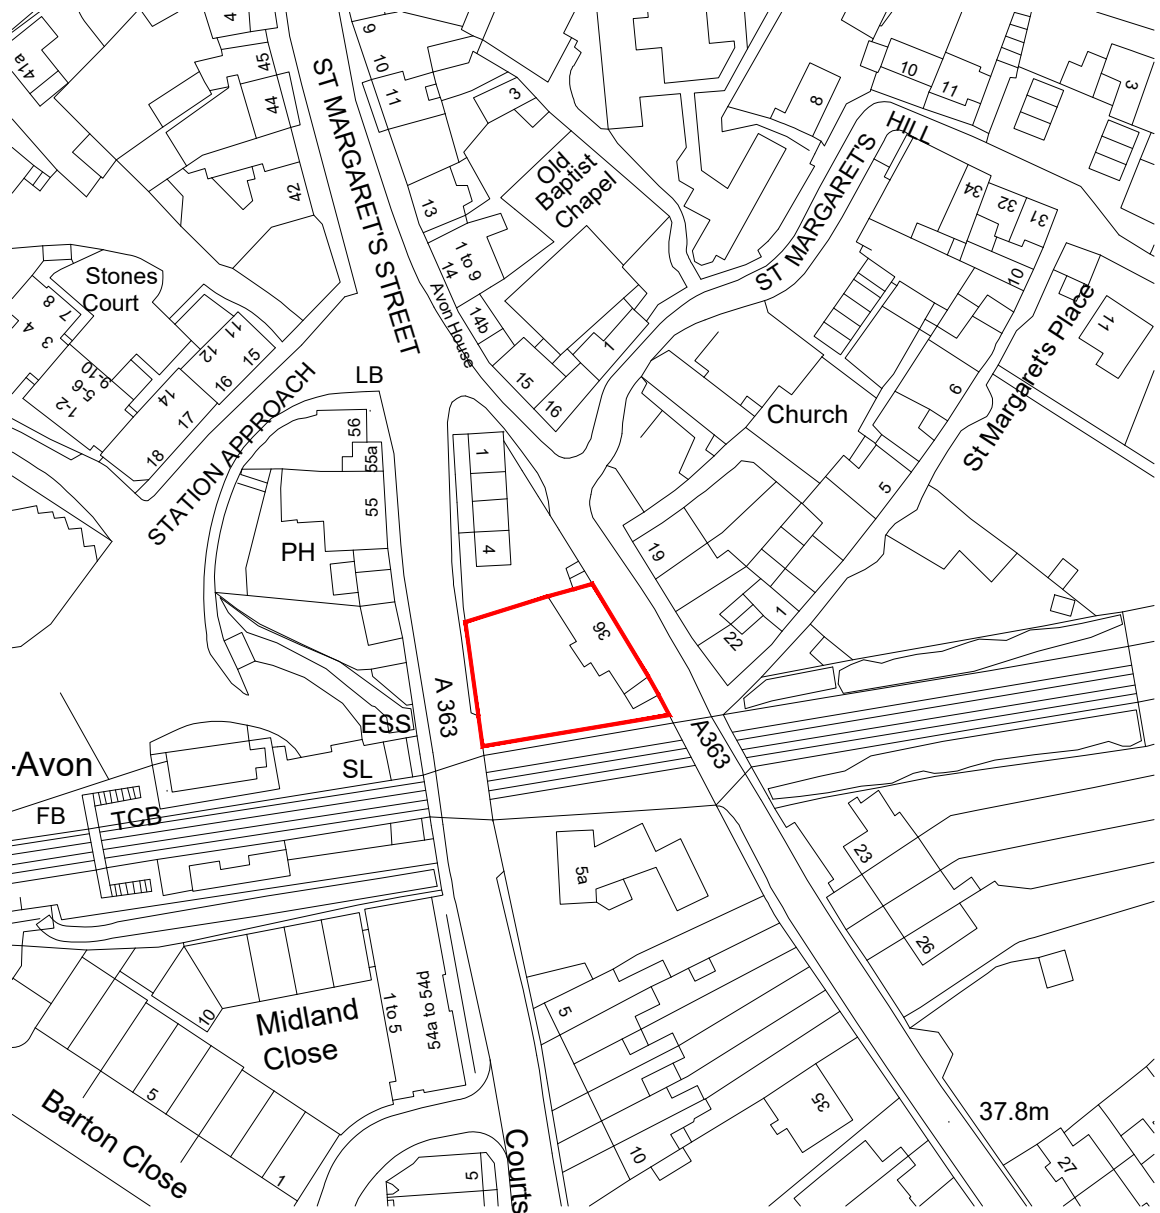


Location Plan - 1:1250

SCALE BAR 1:1250



Block Plan - 1:500

SCALE BAR 1:500

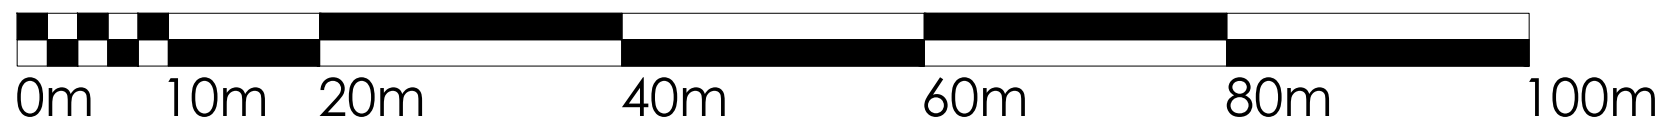

IMPORTANT NOTE:

- THE CONTRACTOR MUST VERIFY ALL DIMENSIONS & LEVELS ON SITE BEFORE ANY WORKS ARE UNDERTAKEN OR THE MANUFACTURE OF SITE COMPONENTS, DISCREPANCIES ARE TO BE REPORTED TO THE PROJECT ARCHITECT/DESIGNER FOR CLARIFICATION.
- DIMENSIONS ARE IN MILLIMETRES UNLESS OTHERWISE STATED.
- COPYRIGHT OF THIS DRAWING BELONGS SOLELY TO RDS 360 LTD.

SURVEY LIMITATIONS:

- PARTS OF THE BUILDING MAY HAVE BEEN INACCESSIBLE AT THE TIME OF THE SURVEY. THESE AREAS HAVE BEEN CLEARLY MARKED ON THE DRAWINGS. A STRIP OUT SURVEY IS RECOMMENDED FOR THESE AREAS TO VERIFY DETAILS.
- RDS 360 LTD. DO NOT CARRY OUT INTRUSIVE SURVEYS. AREAS COVERED BY BOXING OUT CANNOT BE CONFIRMED UNTIL MAIN CONTRACTOR EXPOSES THESE AREAS.

COLUMNS:

- ALL COLUMNS ARE SHOWN AT THE FULL EXTENT INCLUDING CLADDING TO WHAT IS VIEWABLE ON SITE. STRIP OUT REQUIRED TO CLARIFY TRUE EXTENT OF ANY STRUCTURAL ELEMENT WITHIN COLUMN.



REV	DATE	DESCRIPTION
-	19.06.26	INITIAL PLANNING PACK

PLANS USED FROM LANDLORD / OTHER	☒
PLANS USED FROM RDS MEASURED SURVEYED	☐
PREFERENCE SESSION 1 COMMENTS APPLIED	☐
PREFERENCE SESSION 2 COMMENTS APPLIED	☐

DRAWING TITLE
LOCATION & BLOCK PLANS

DRAWING NAME CV50061 HARRIS, HILL & GIBBONS PLANNING	REVISION -
---	---------------

SCALE A1 - AS SHOWN	DATE 19.06.26	DRAWN BY LF, AP	CHECKED BY BF
------------------------	------------------	--------------------	------------------

PROJECT ADDRESS
PROSPECT HOUSE
FROME ROAD
BRADFORD-ON-AVON
BA15 1LA

STATUS

PROPOSED