


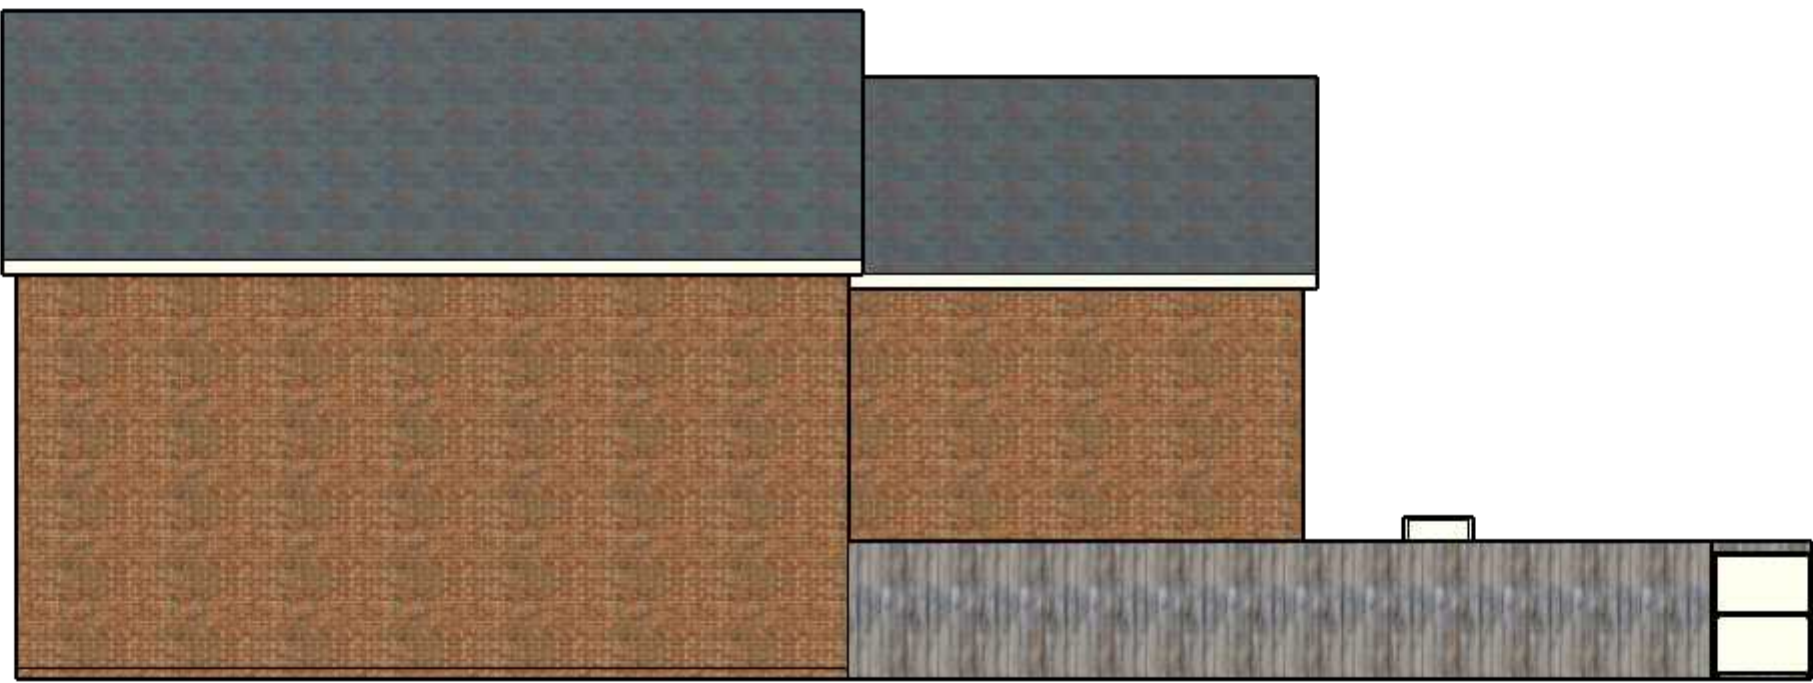

EXISTING

SOUTH ELEVATION



EAST ELEVATION



NORTH ELEVATION




DRAFT COPY
SOUTH ELEVATION




EAST ELEVATION



NORTH ELEVATION

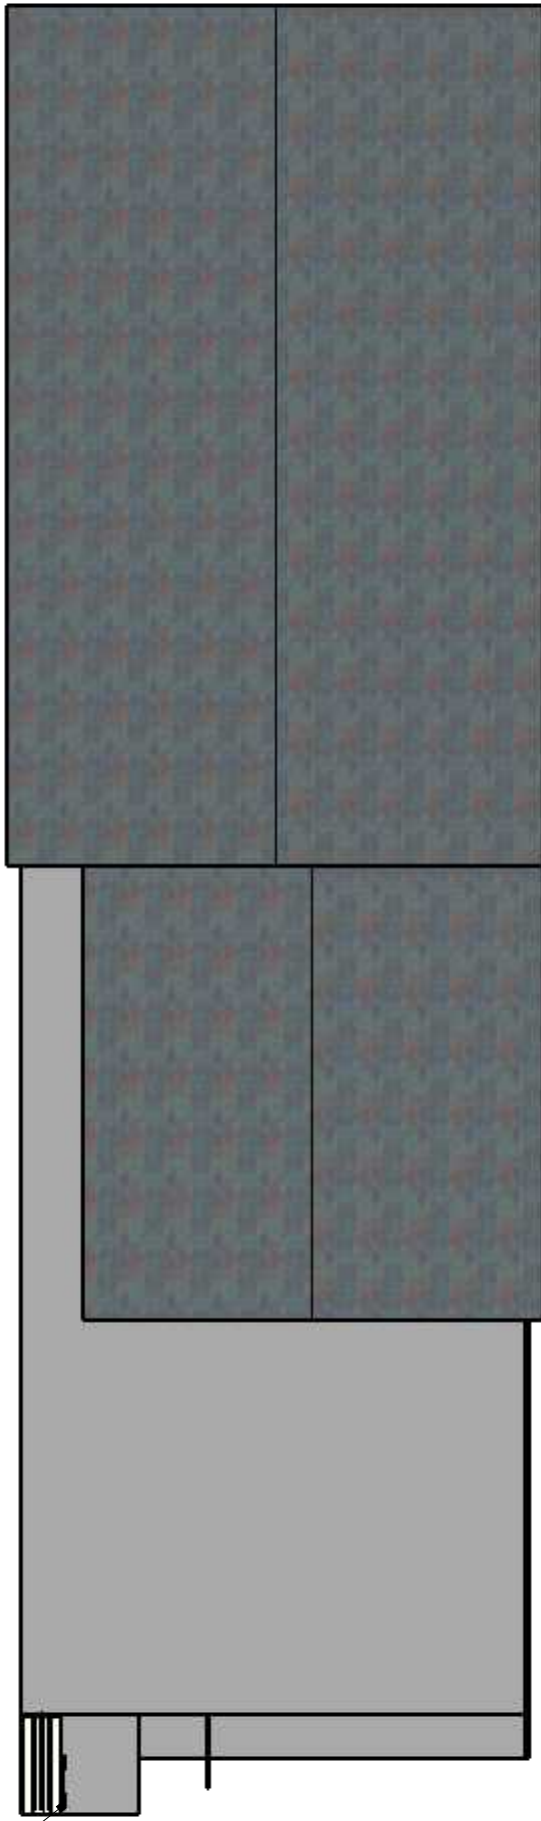

PLAN VIEW

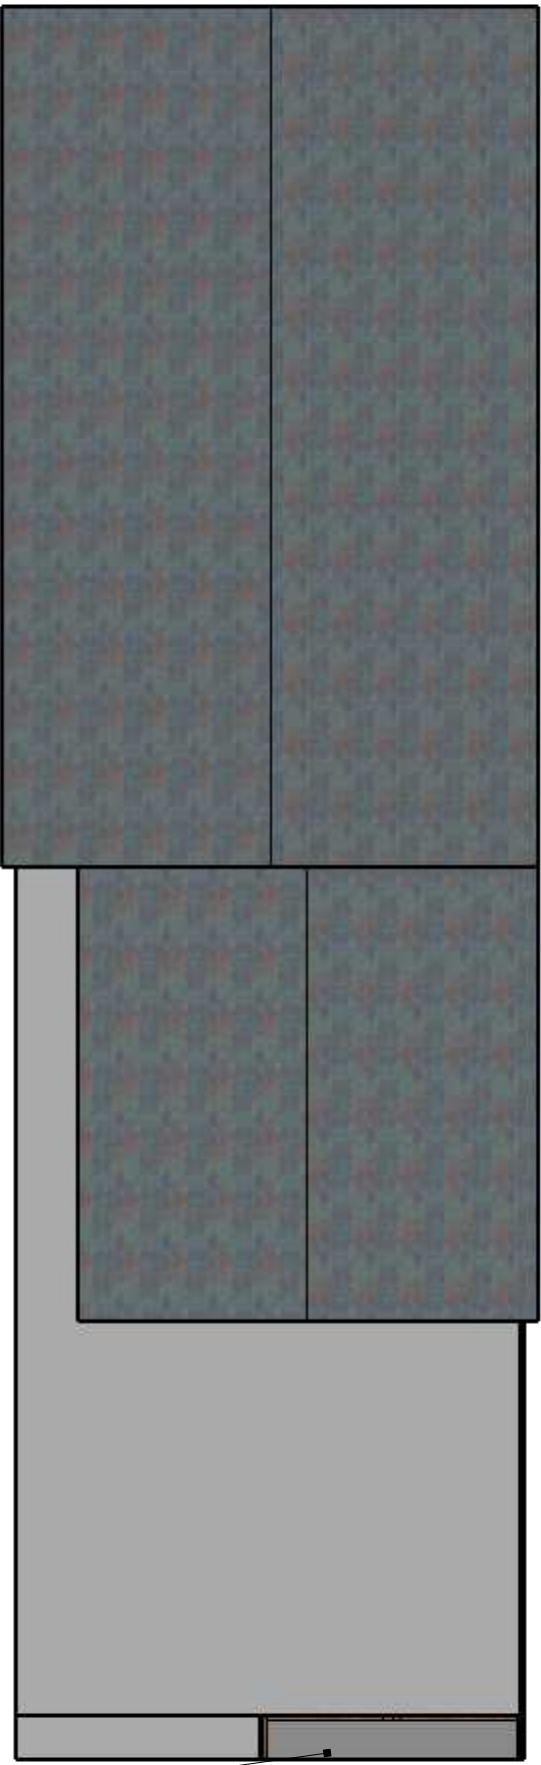

PLAN VIEW

ALL ELEVATIONS SCALED @ 1:100



additional acoustic insulation to roof in addition to acoustic engineers report

brick built housing for condensing units with dense brick work

fenced gates for security and maintaining air flow

new positioning of condensing units