


DC
JUNE . 24

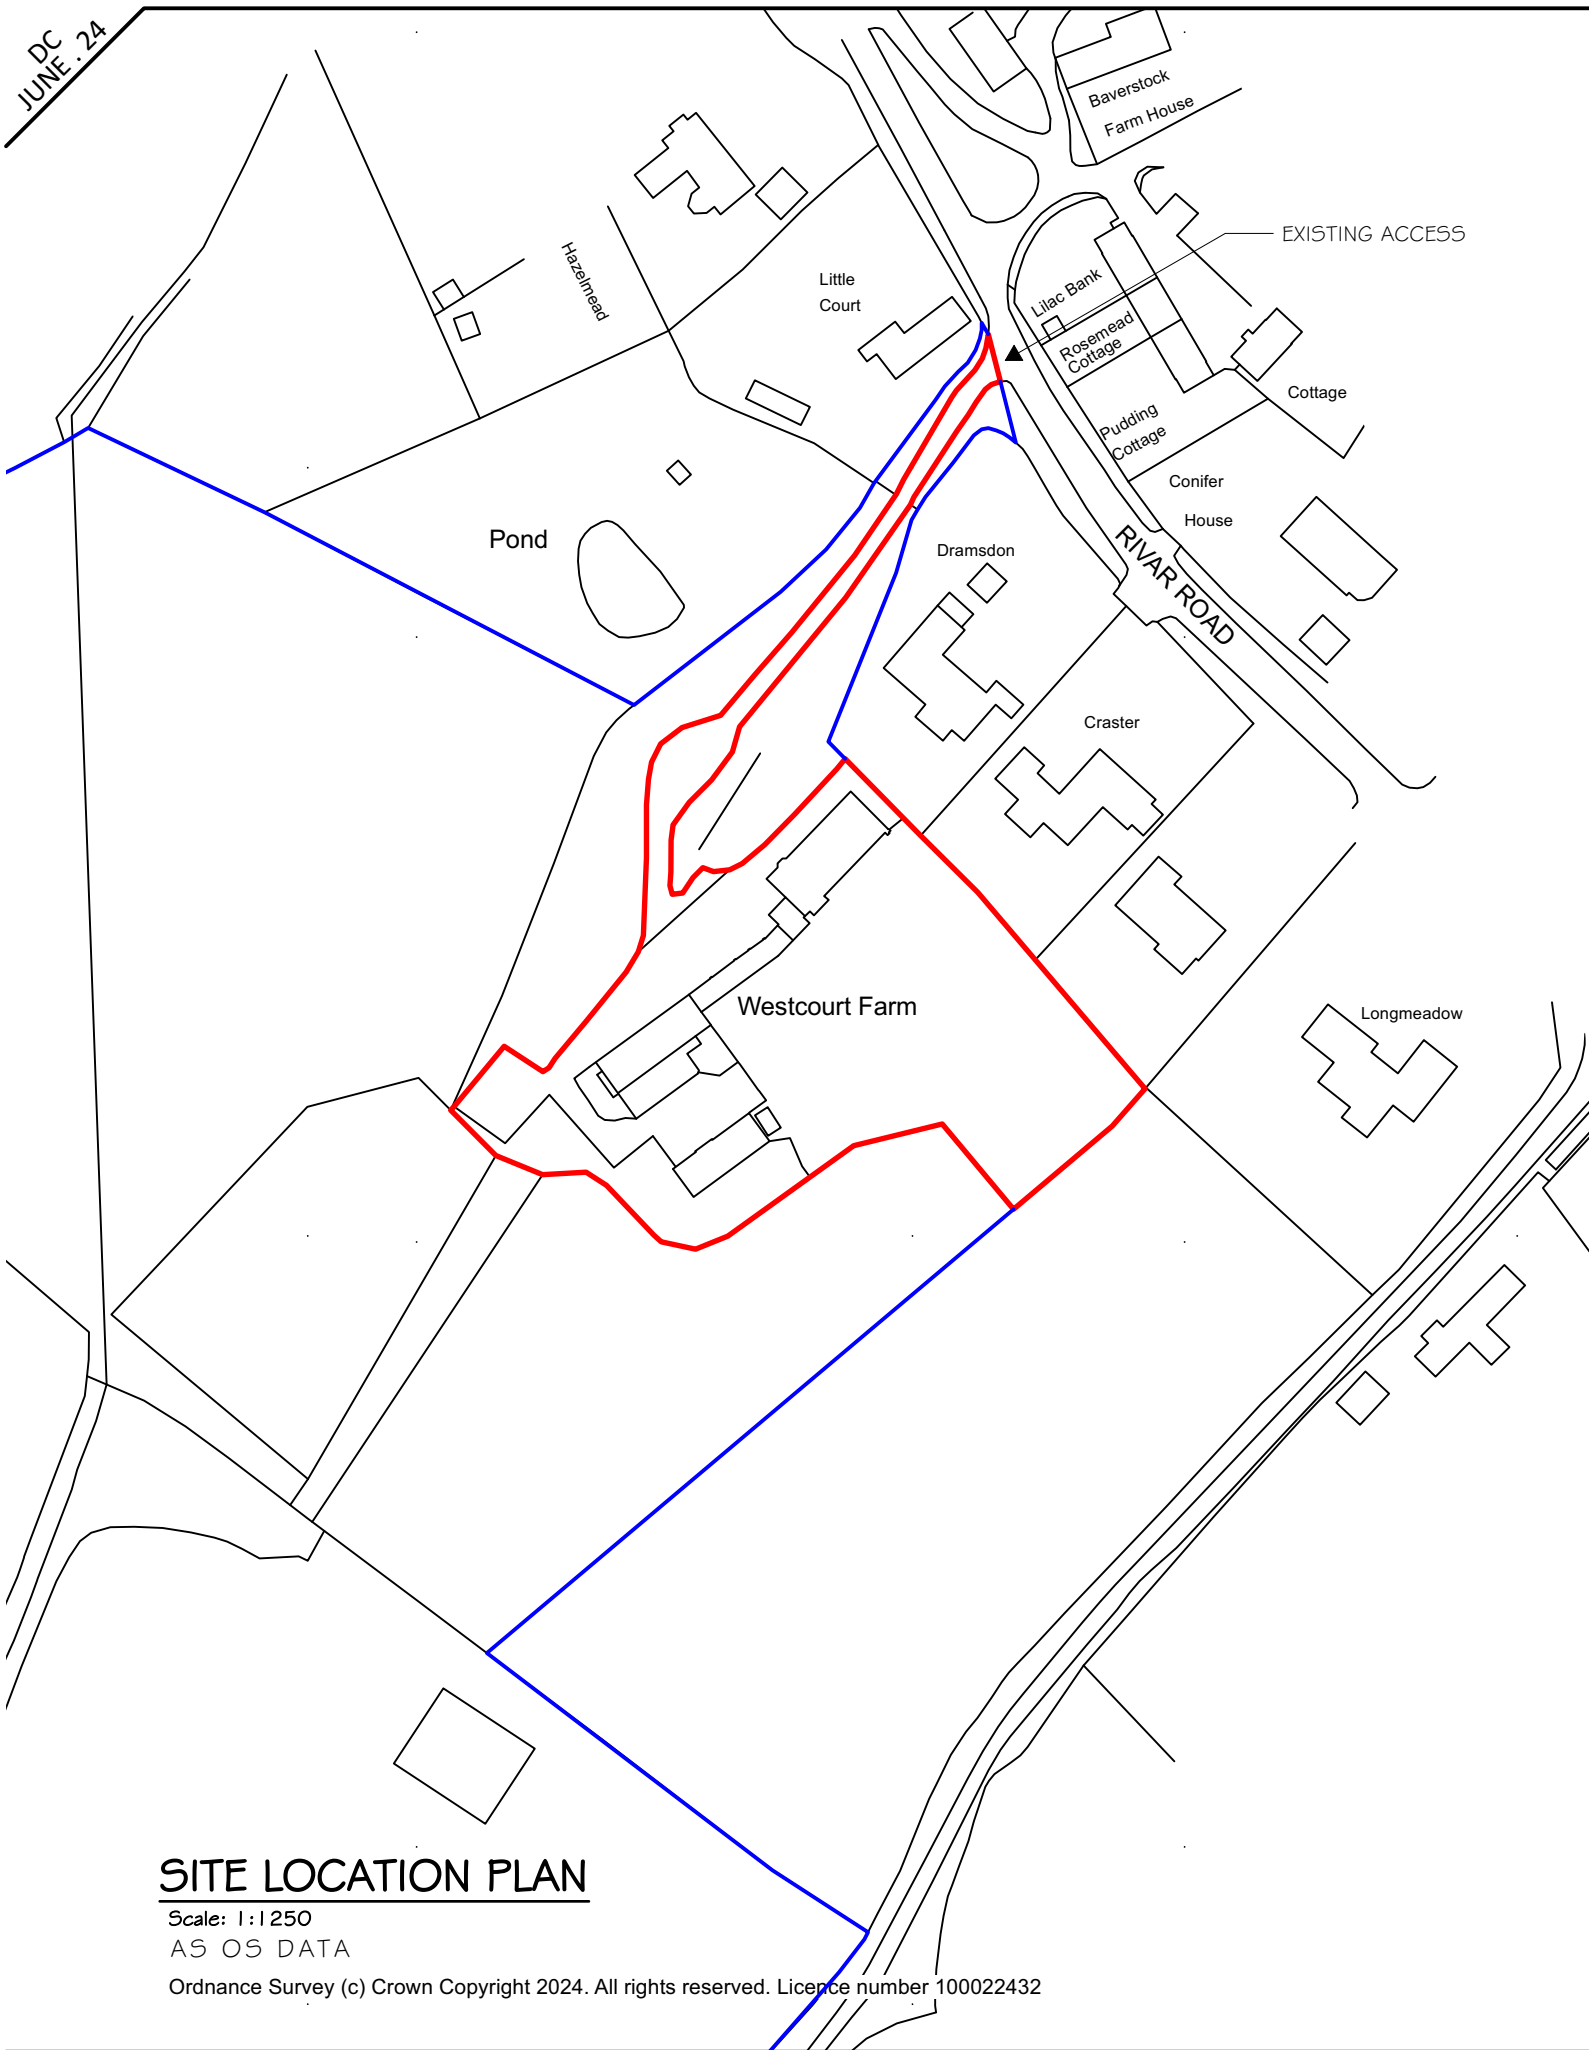

SITE LOCATION PLAN


Scale: 1:1250
AS OS DATA
Ordnance Survey (c) Crown Copyright 2024. All rights reserved. Licence number 100022432



BLOCK PLAN

Scale: 1:500
AS OS DATA & TOPO SURVEY

WORKS TO EXISTING FARMHOUSE

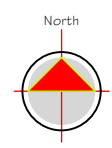

ALL FIGURED DIMENSIONS ARE TO BE TAKEN IN PREFERENCE TO SCALED DIMENSIONS AND ANY INACCURACIES ARE TO BE REPORTED TO THE ARCHITECT. DIMENSIONS TO BE CHECKED ON SITE BEFORE ANY WORK IS PUT IN HAND OR PREFABRICATED. COPYRIGHT OF THIS DRAWING IS RETAINED BY THE ARCHITECT AND IT MUST NOT BE REPRODUCED WITHOUT THEIR WRITTEN CONSENT.