




ANDY
JULY 2026

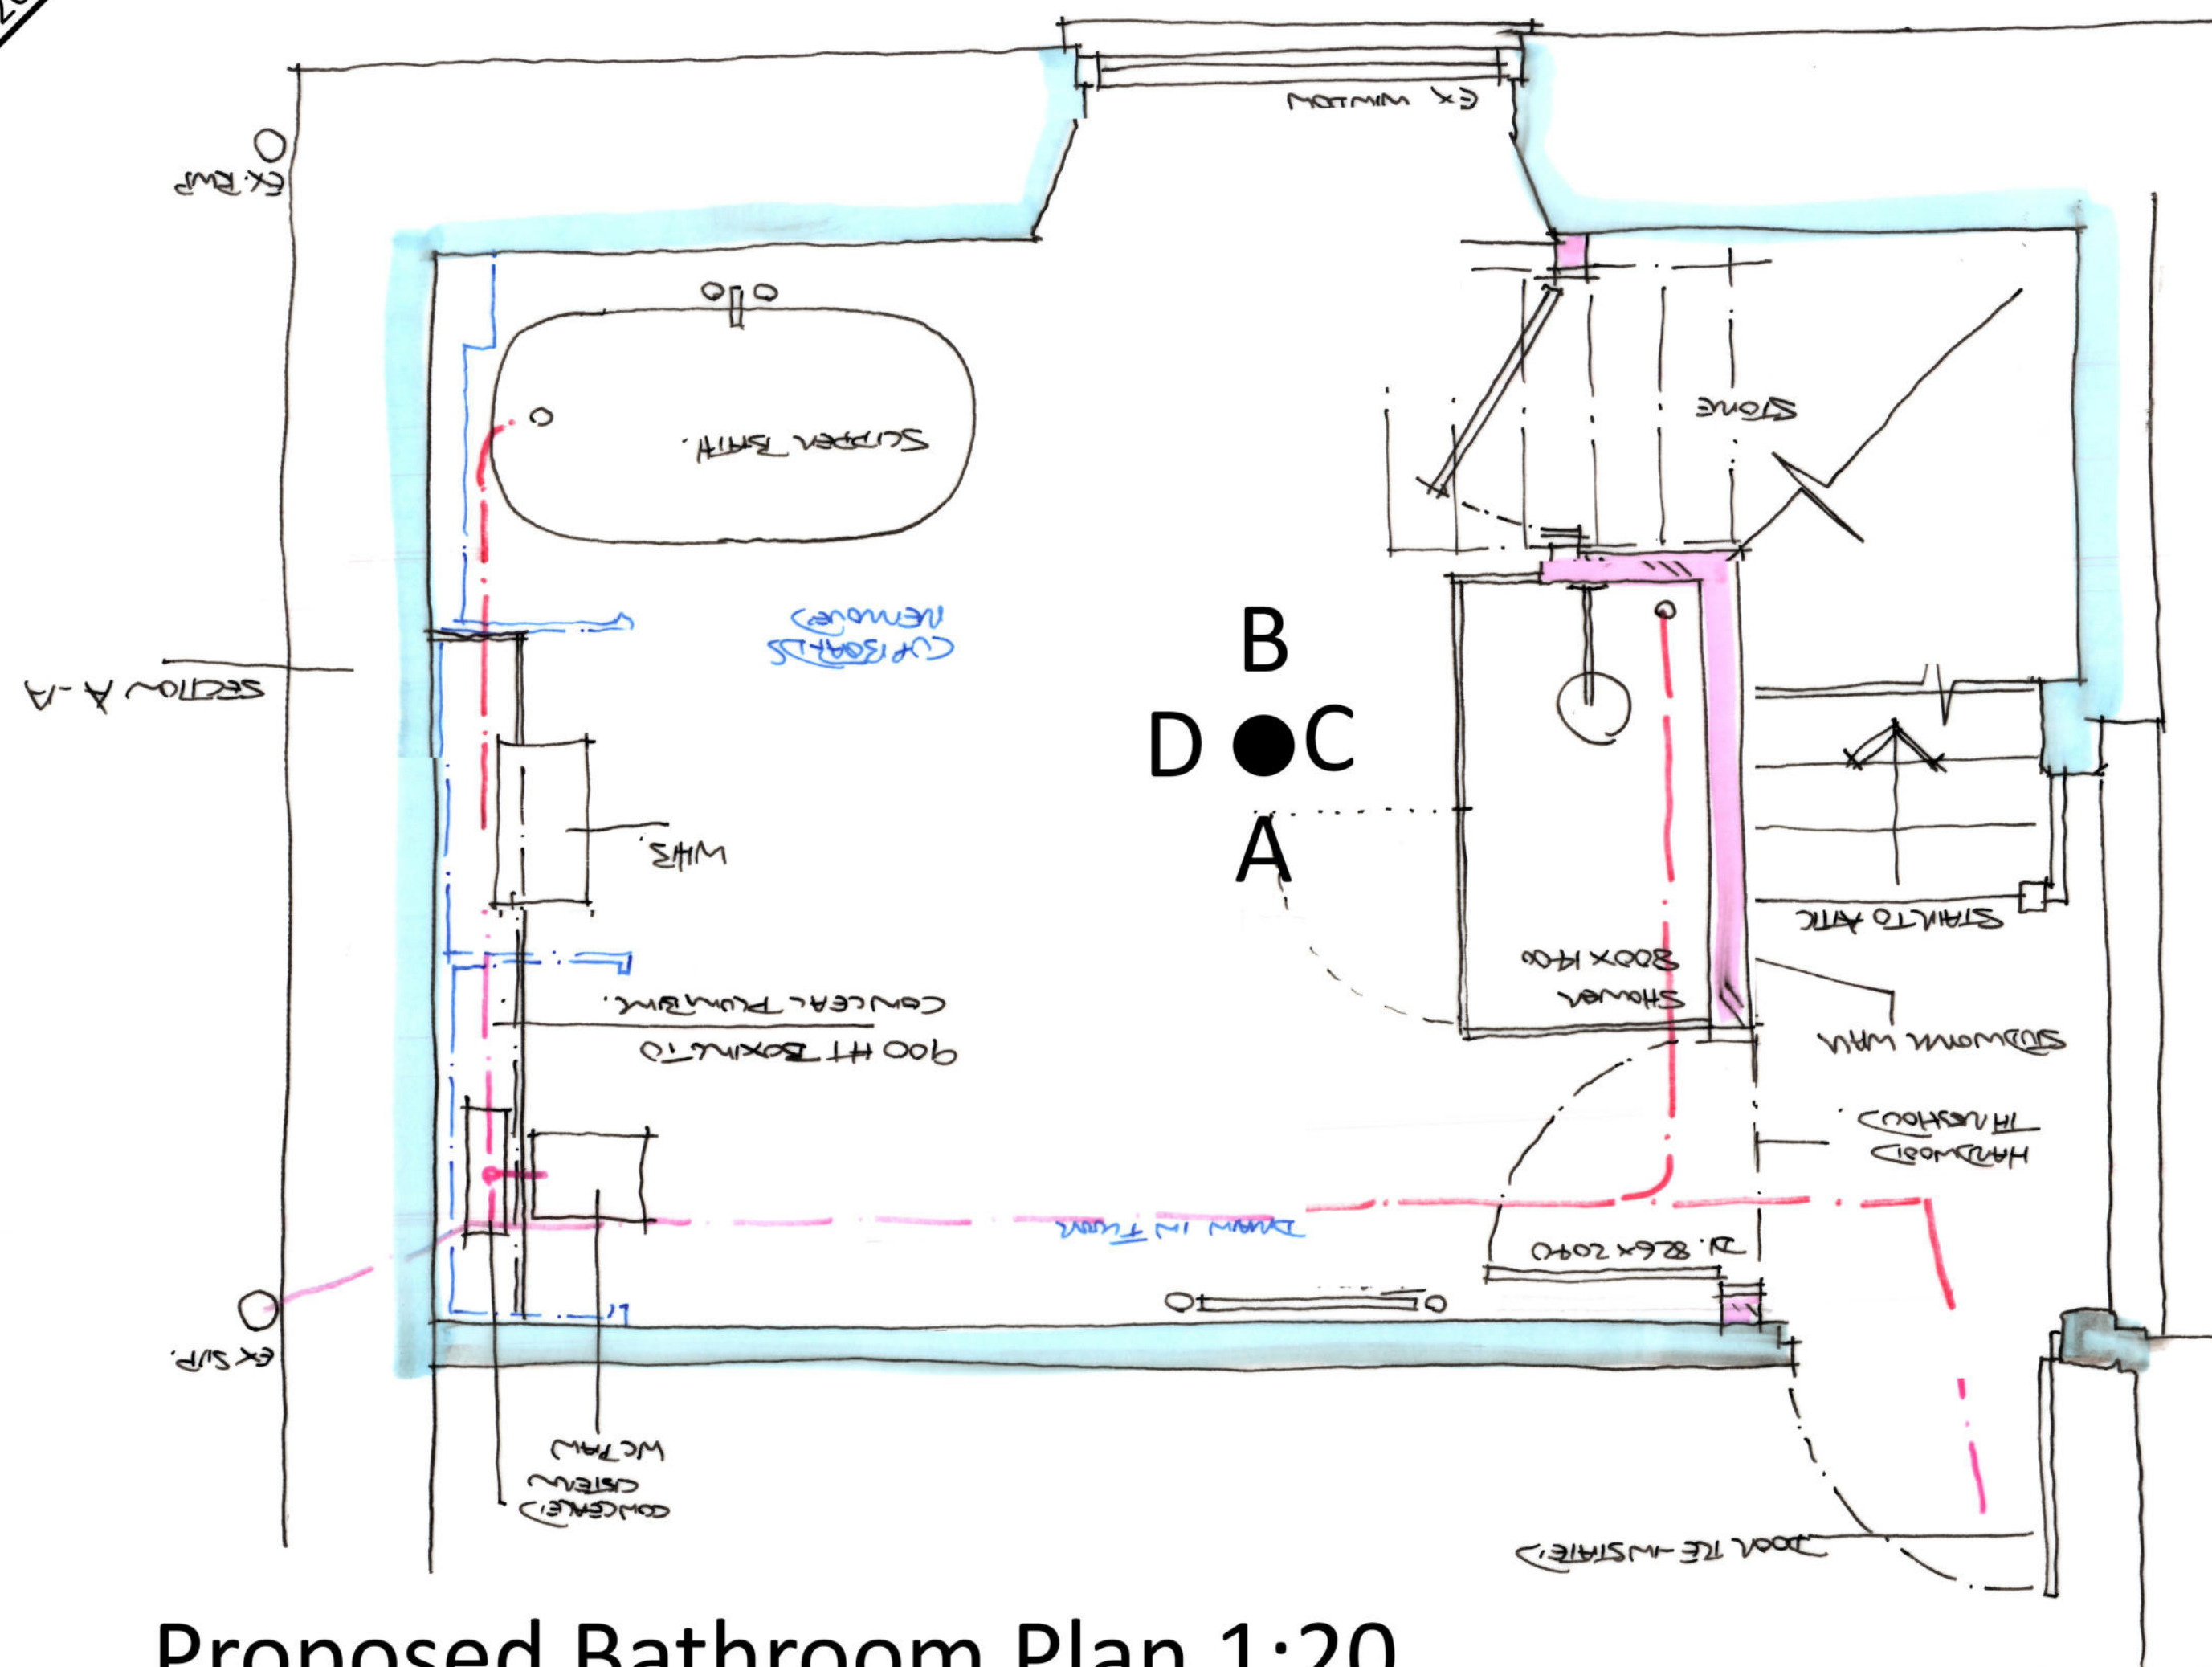


Proposed Bathroom Plan 1:20

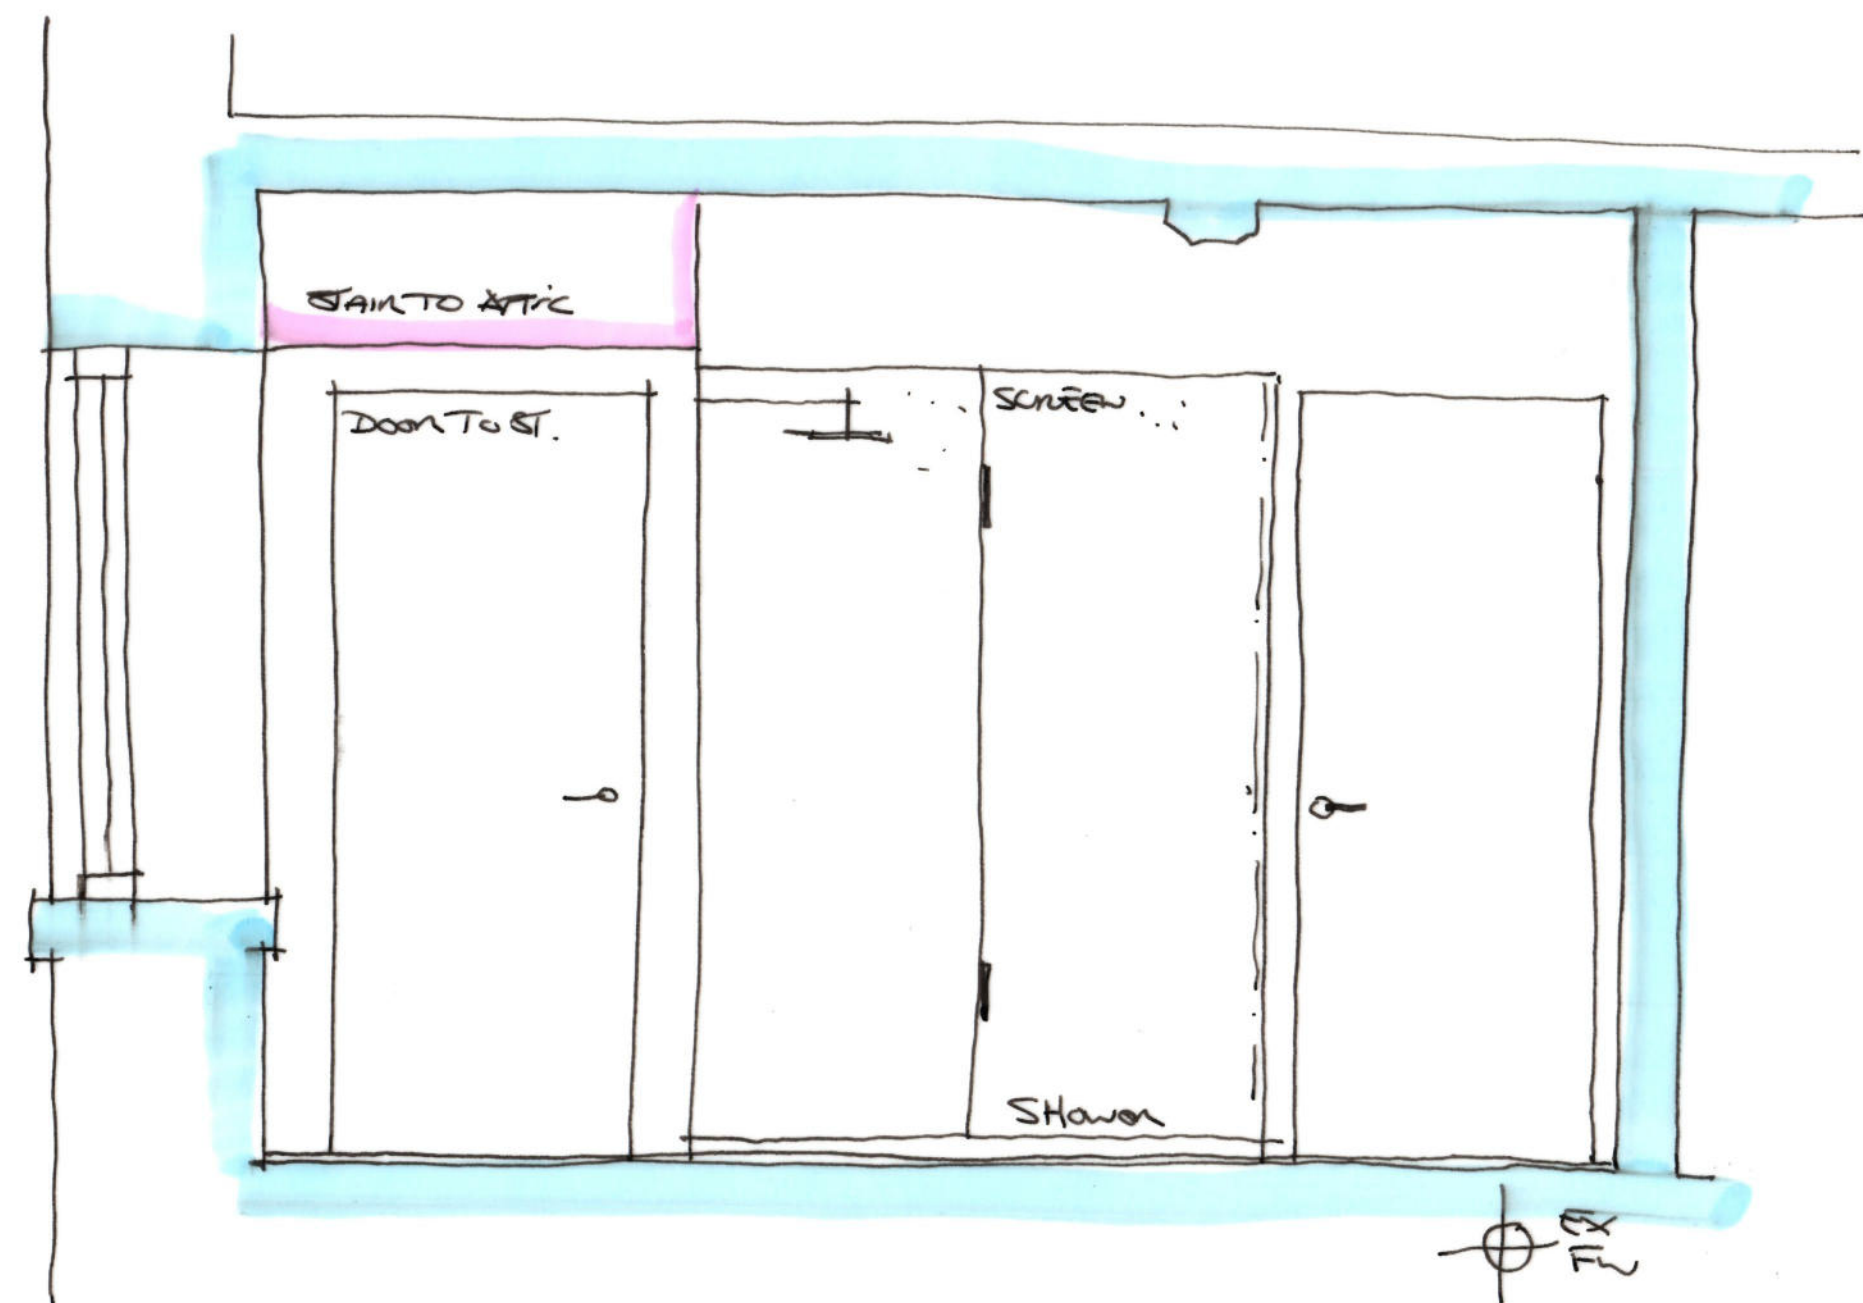


Proposed Int Elevation C

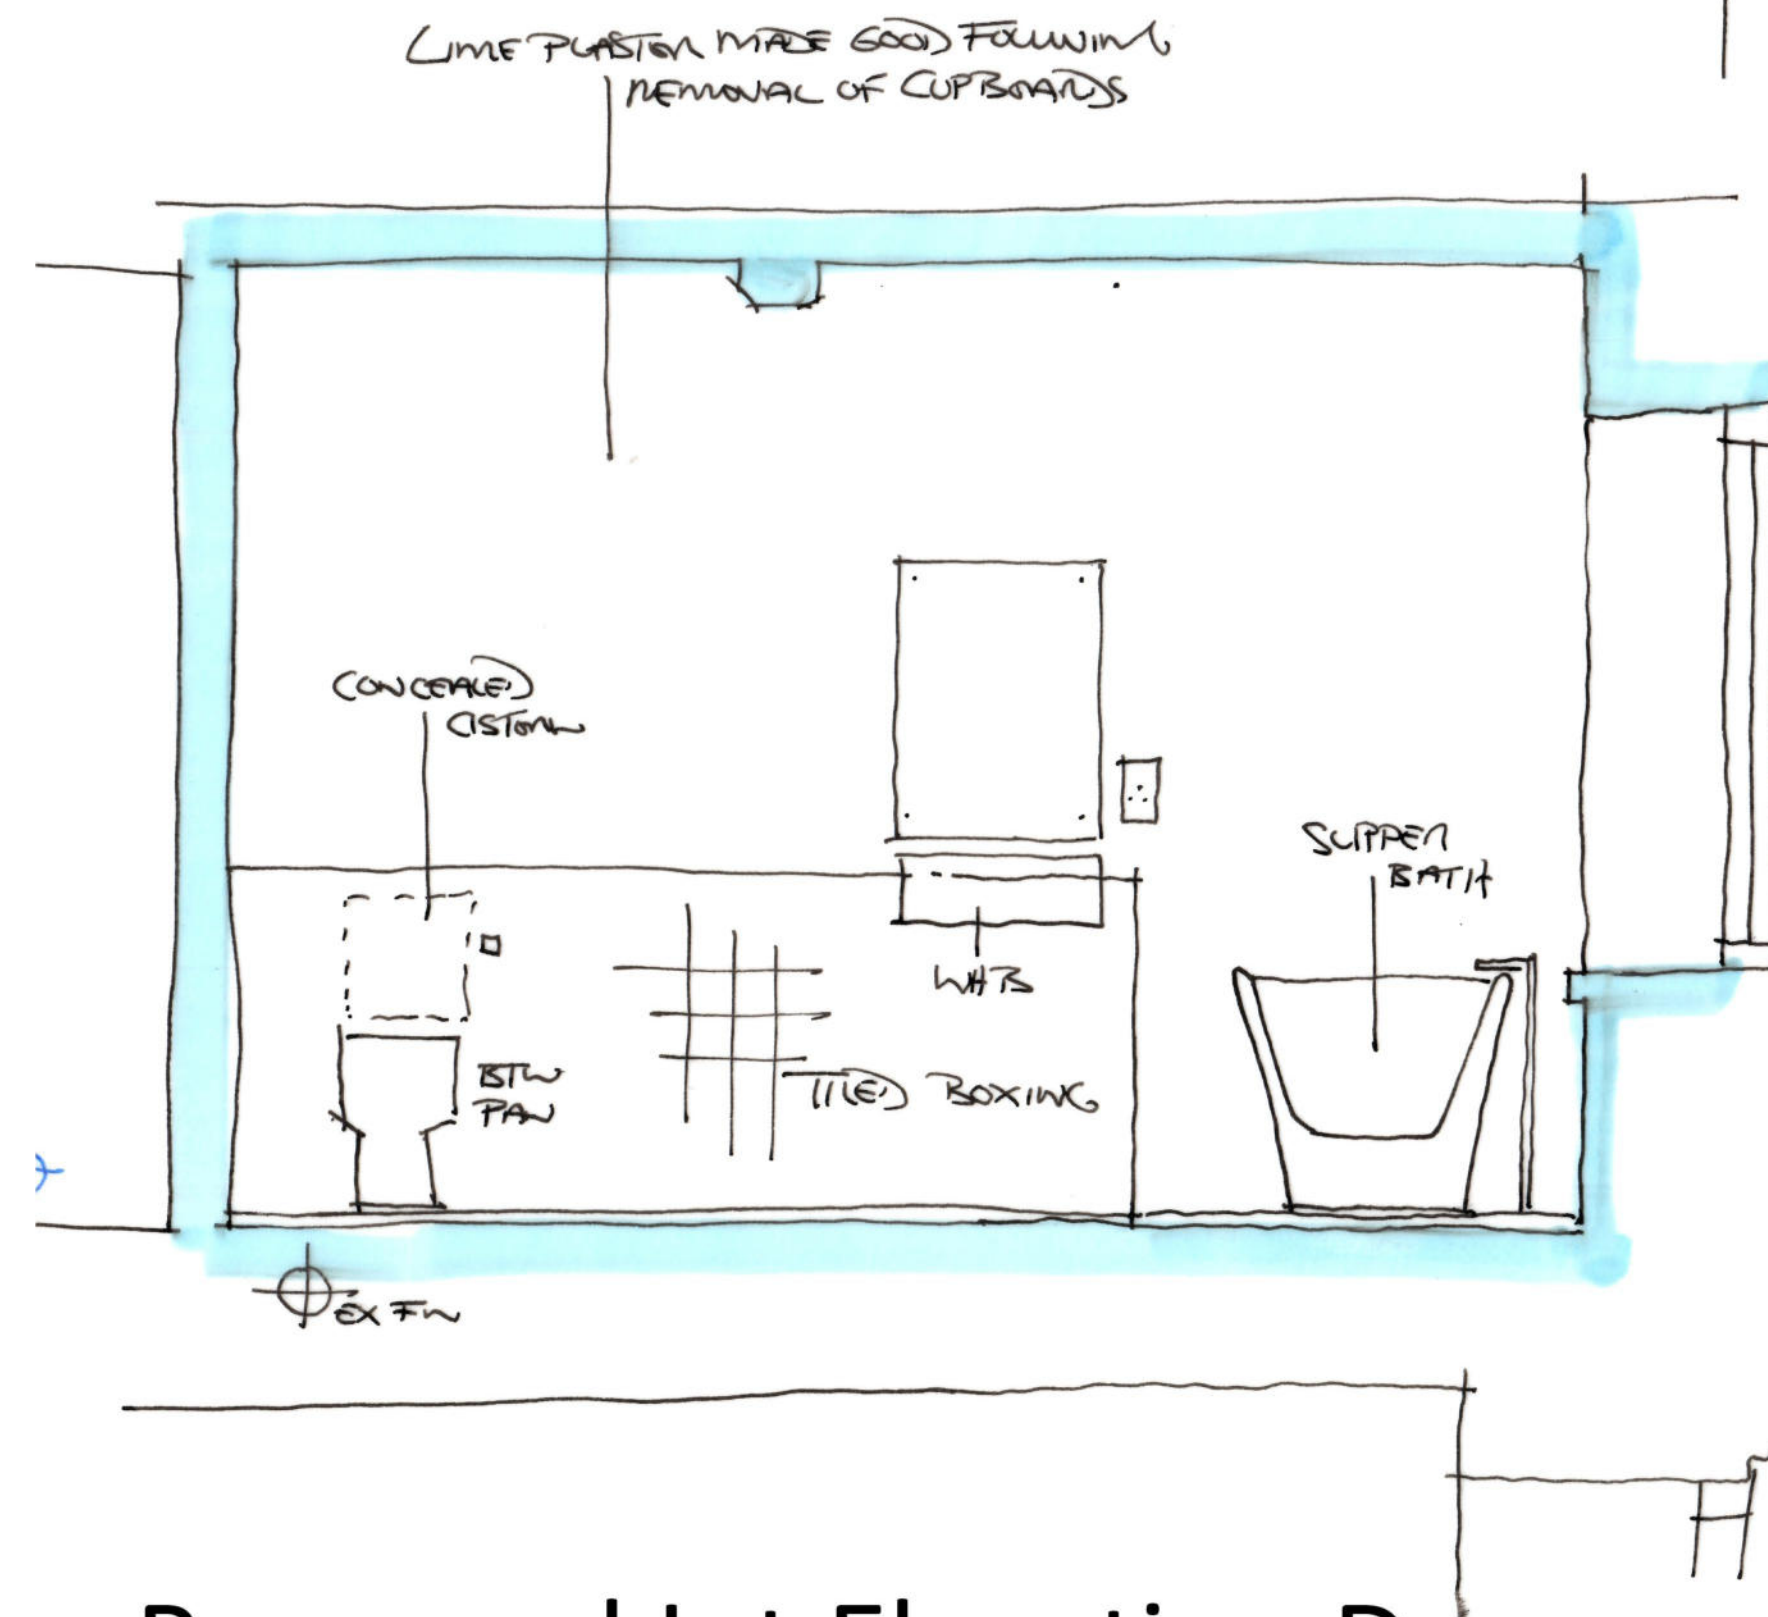


Proposed Int Elevation D

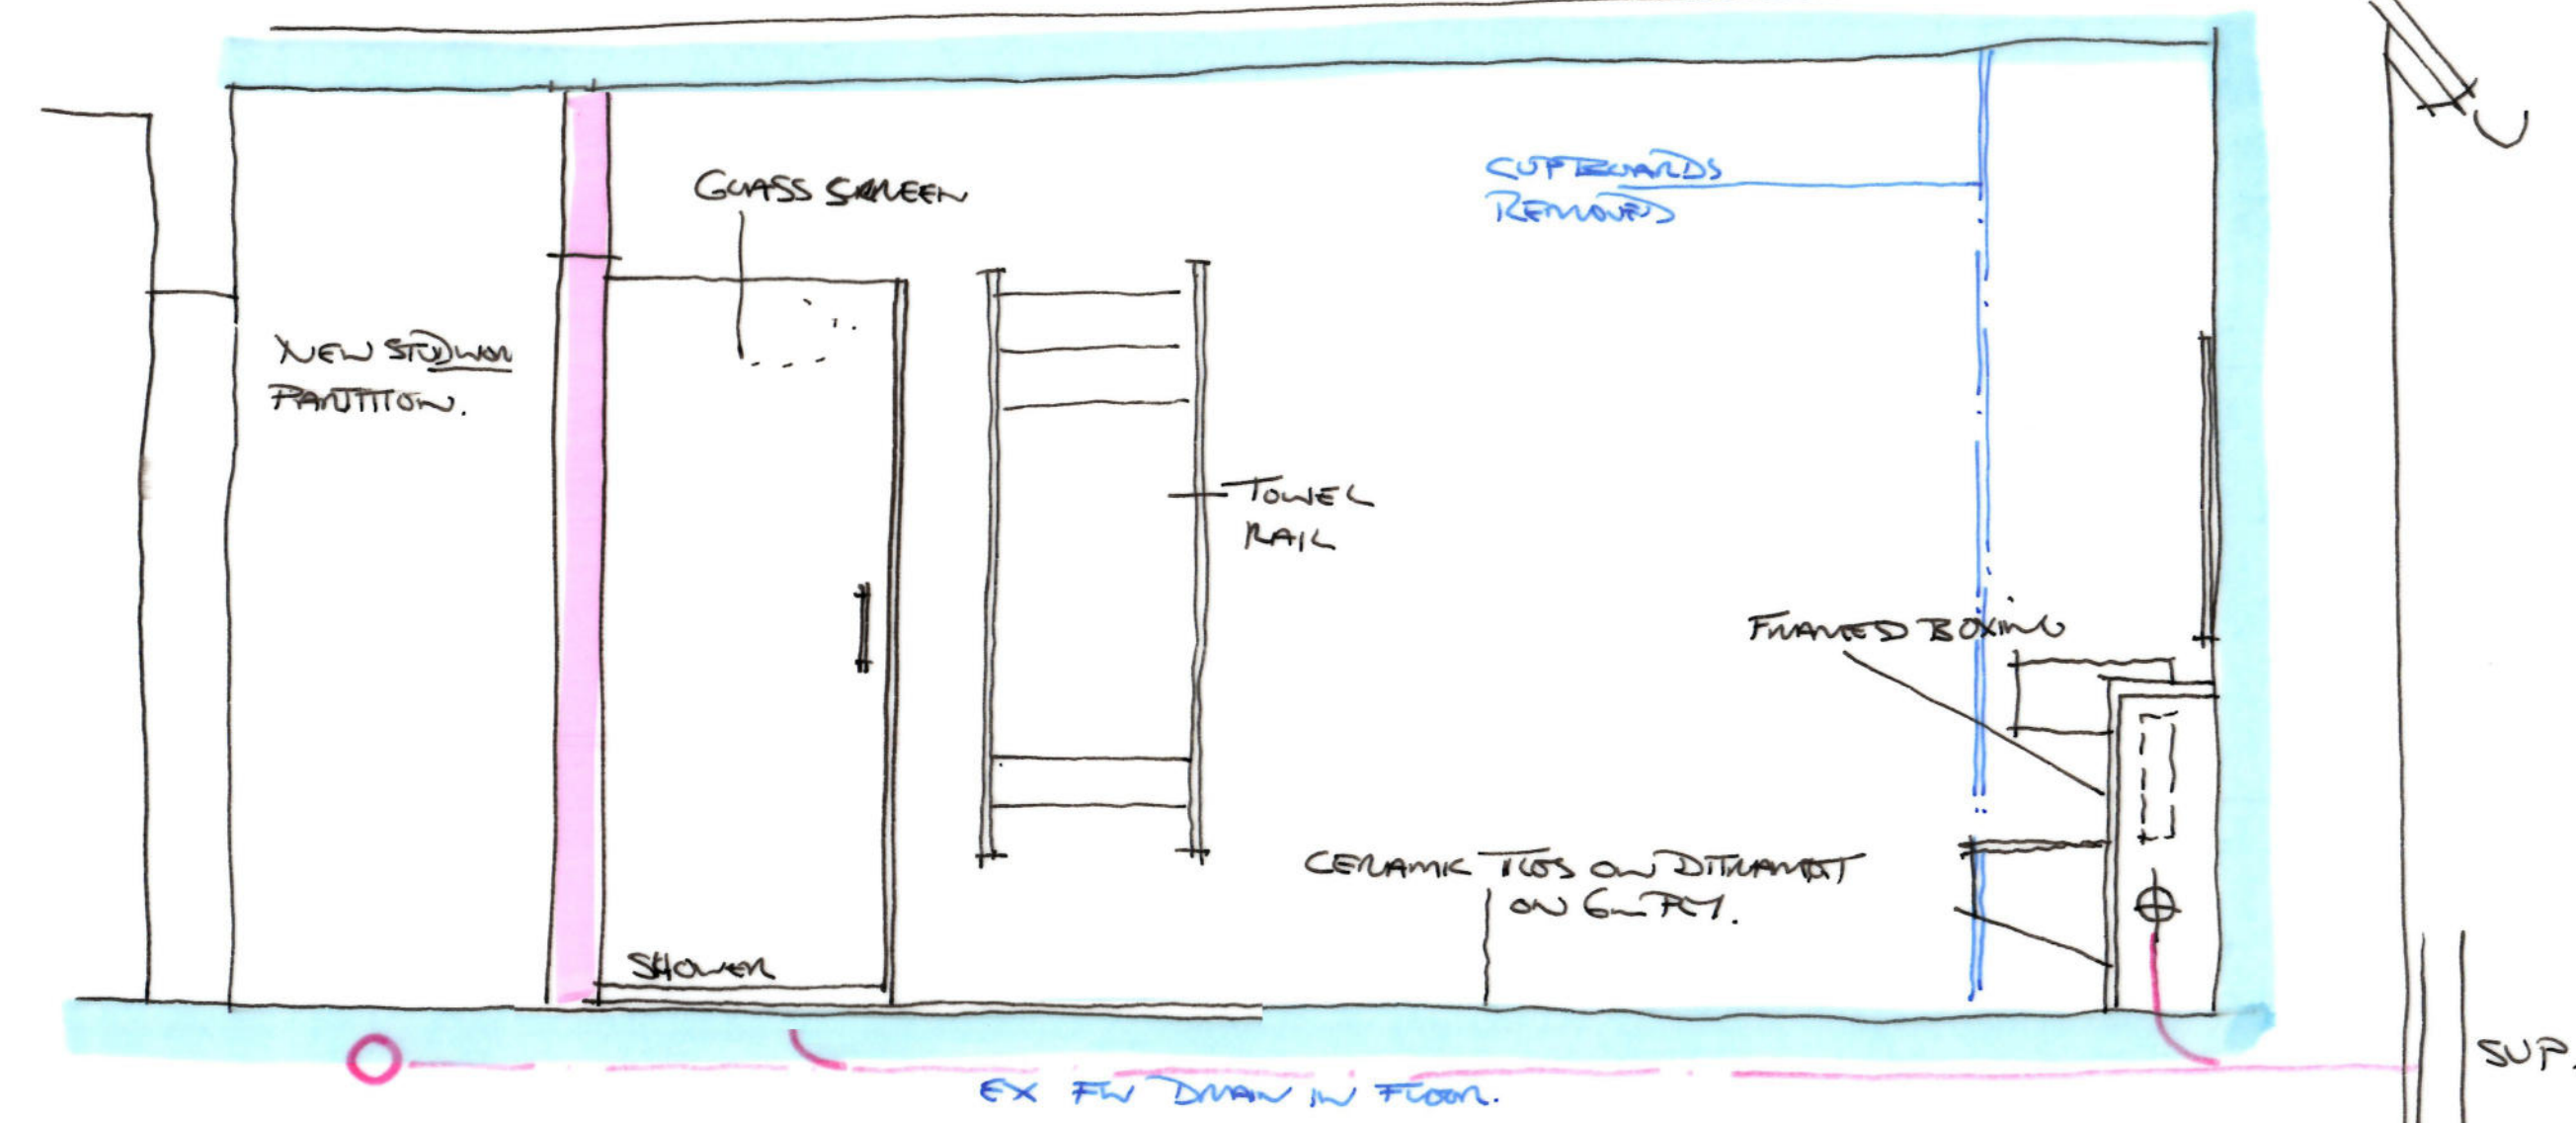

Proposed Int Elevation A

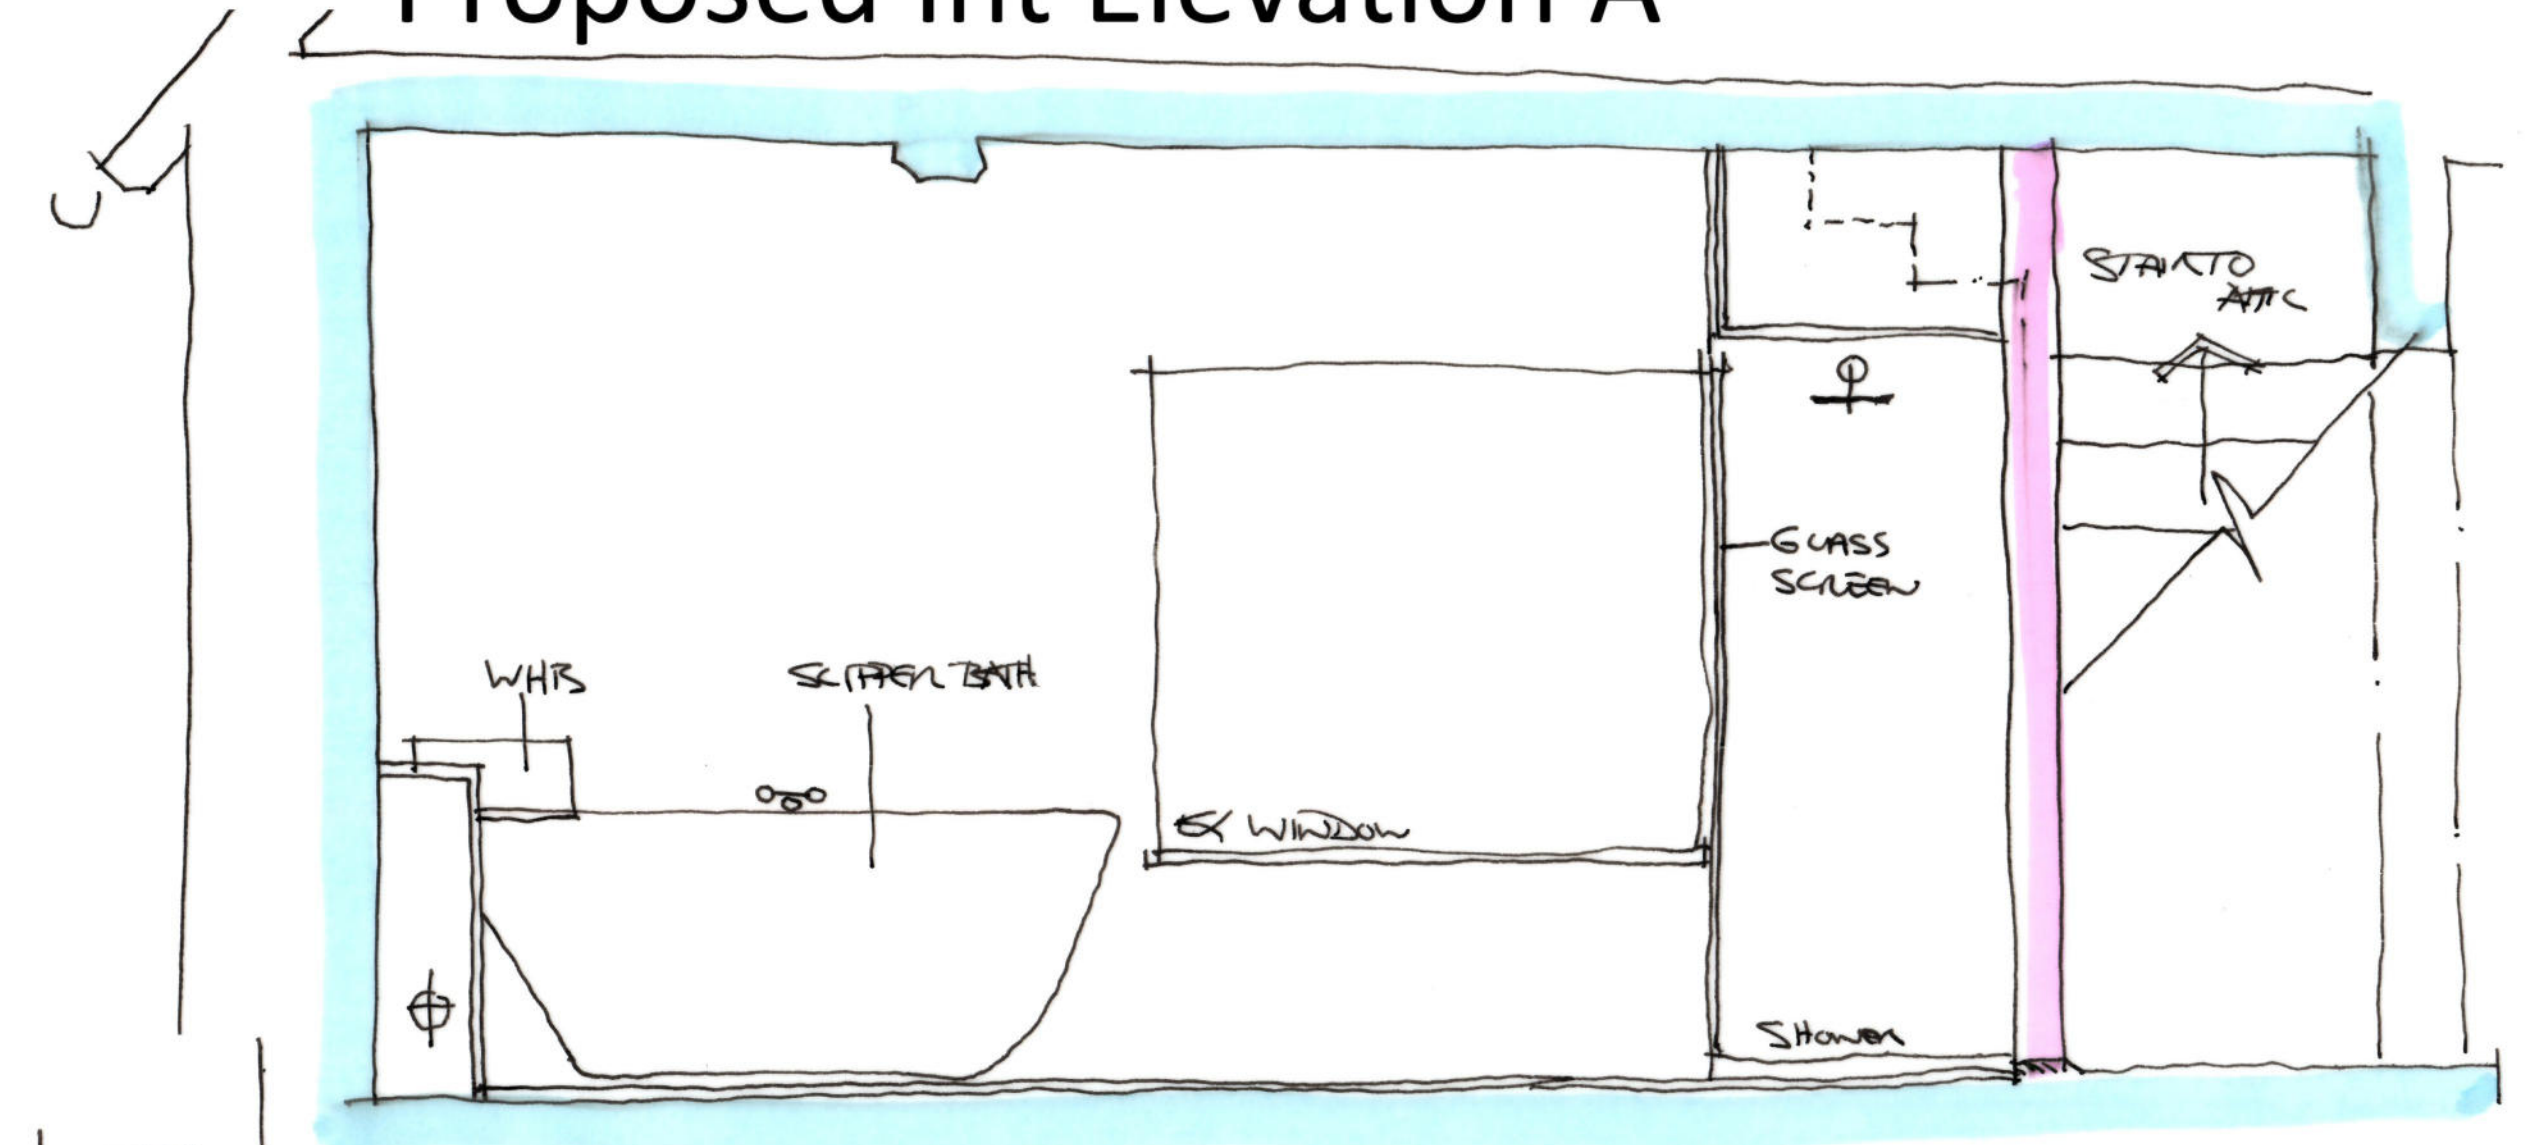

Proposed Int Elevation B

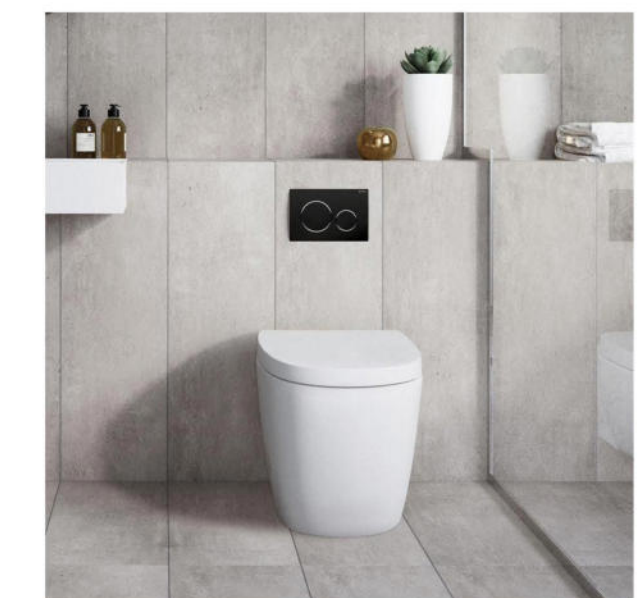

Sanitary Ware



PROJECT WESTCOURT FARMHOUSE SHALBOURNE

REVISION DATE AMENDMENTS
B JULY 26 LB APPLICATION

0 0.2 0.4 0.6 0.8 1.0 1.2 1.4 1.6 1.8 2.0

SCALE BAR - 1:20

ALL FIGURED DIMENSIONS ARE TO BE TAKEN IN PREFERENCE TO SCALED DIMENSIONS AND ANY INACCURACIES ARE TO BE REPORTED TO THE ARCHITECT. DIMENSIONS TO BE CHECKED ON SITE BEFORE ANY WORK IS PUT IN HAND OR PREFABRICATED. COPYRIGHT OF THIS DRAWING IS RETAINED BY THE ARCHITECT AND IT MUST NOT BE REPRODUCED WITHOUT THEIR WRITTEN CONSENT.



Ware

PROPOSED BATHROOM
PLAN + ELEVATIONS

MATHEWSON ARCHITECTS

1:20@A1

The Old Surgery
Crowle Road · Lambourn
Berkshire · RG17 8NR

enquiries@mw-architects.co.uk
www.mw-architects.co.uk

01488 73131

© MATHEWSON WATERS ARCHITECTS LLP

24015 PL225B

Whitburn Studio:
07540 725502

RIBA 

Chartered Practice