
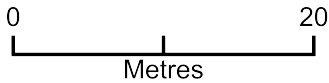


100 Bradenstoke Porch

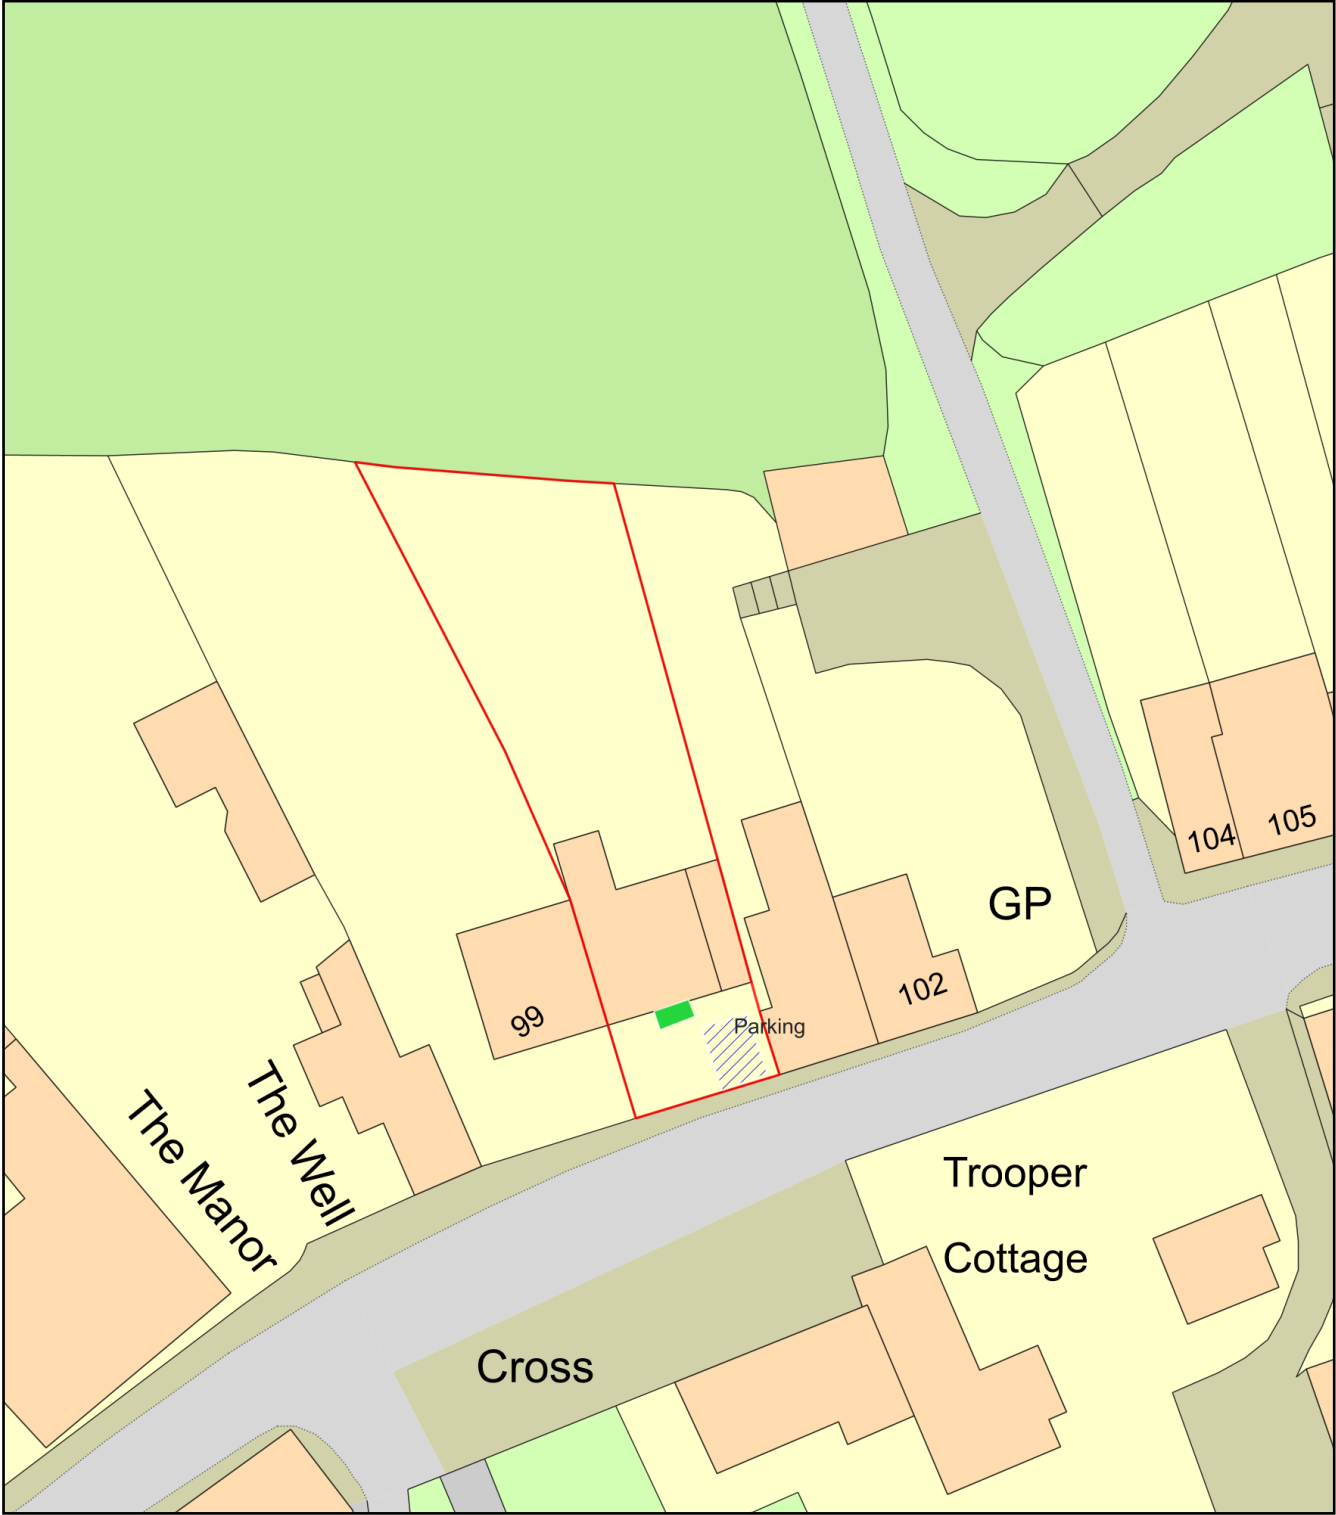

Plan Produced for: Mr N Griffiths
Date Produced: 09 Jul 2026
Plan Reference Number: TQRQM26190163808055
Scale: 1:500 @ A4