



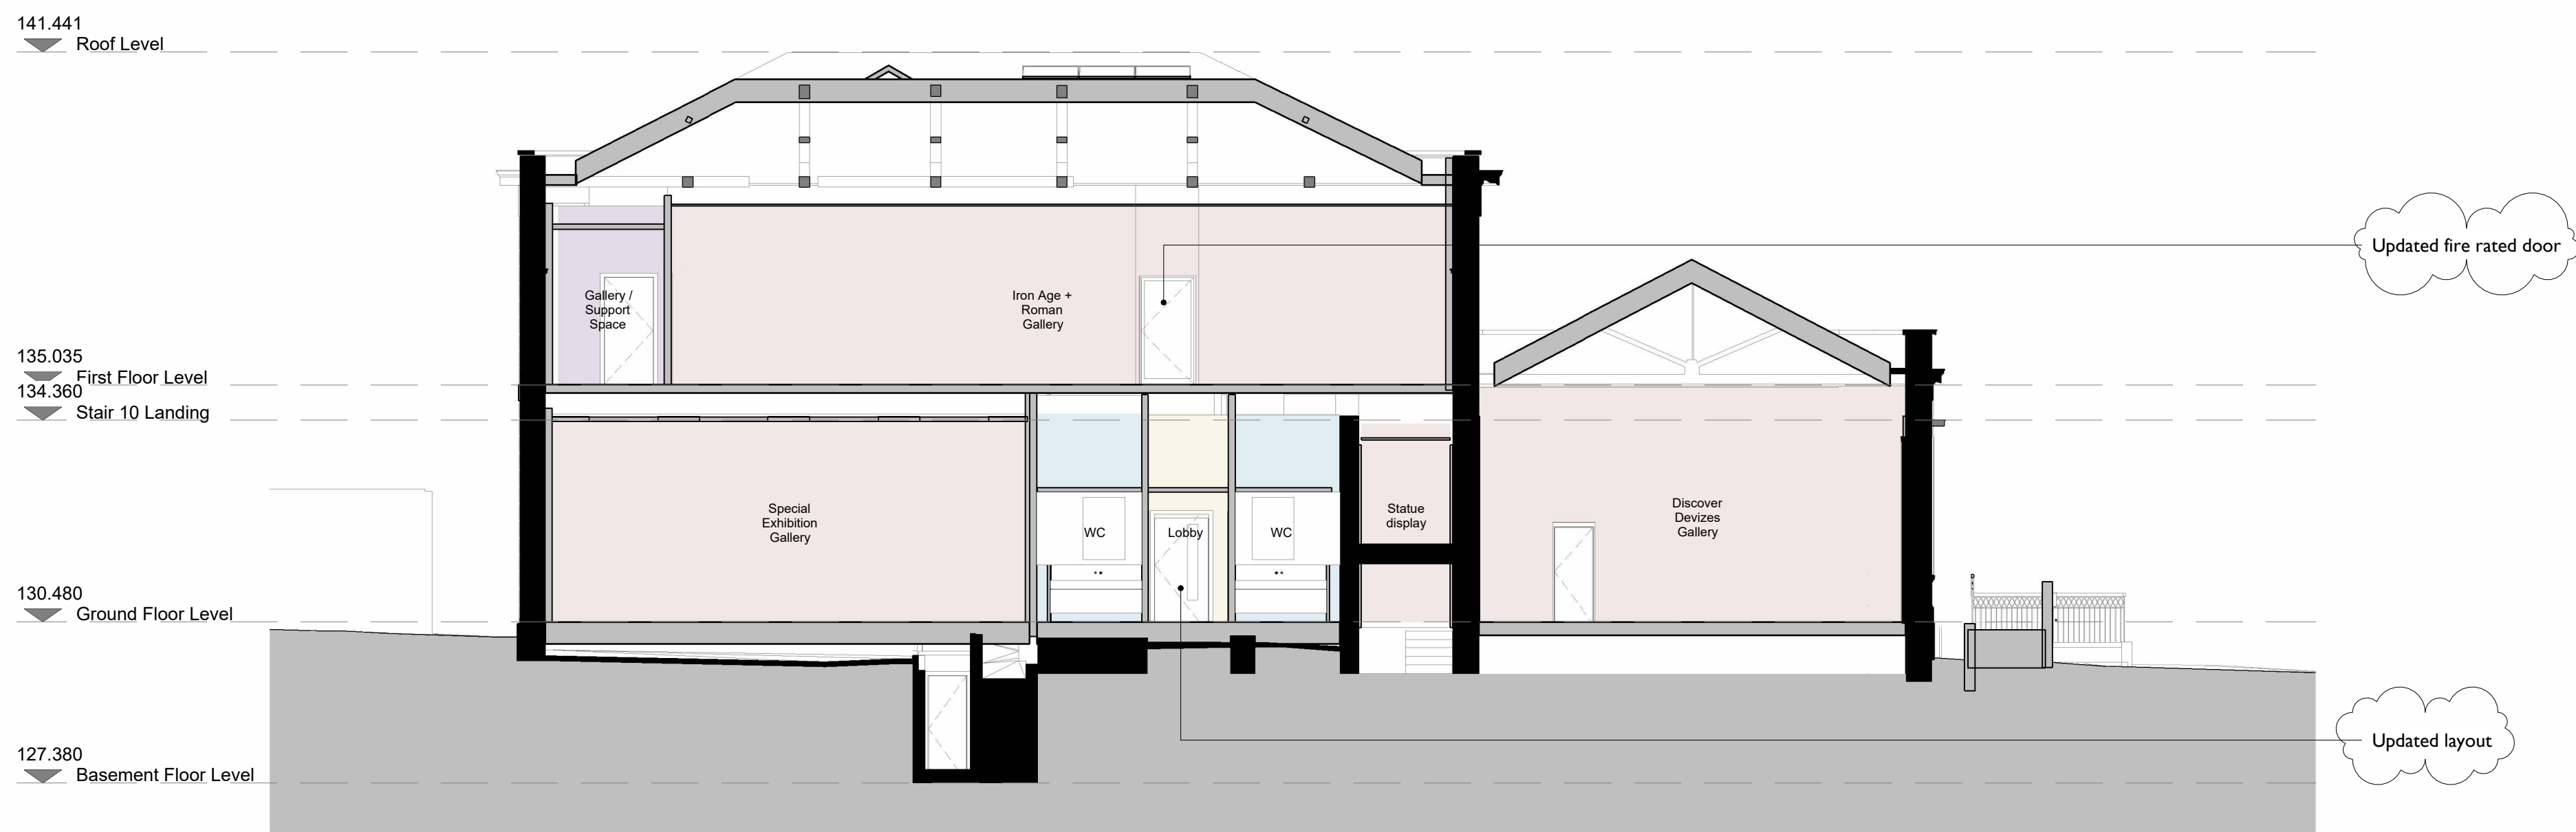

1 Proposed Section A - PLANNING
1 : 100

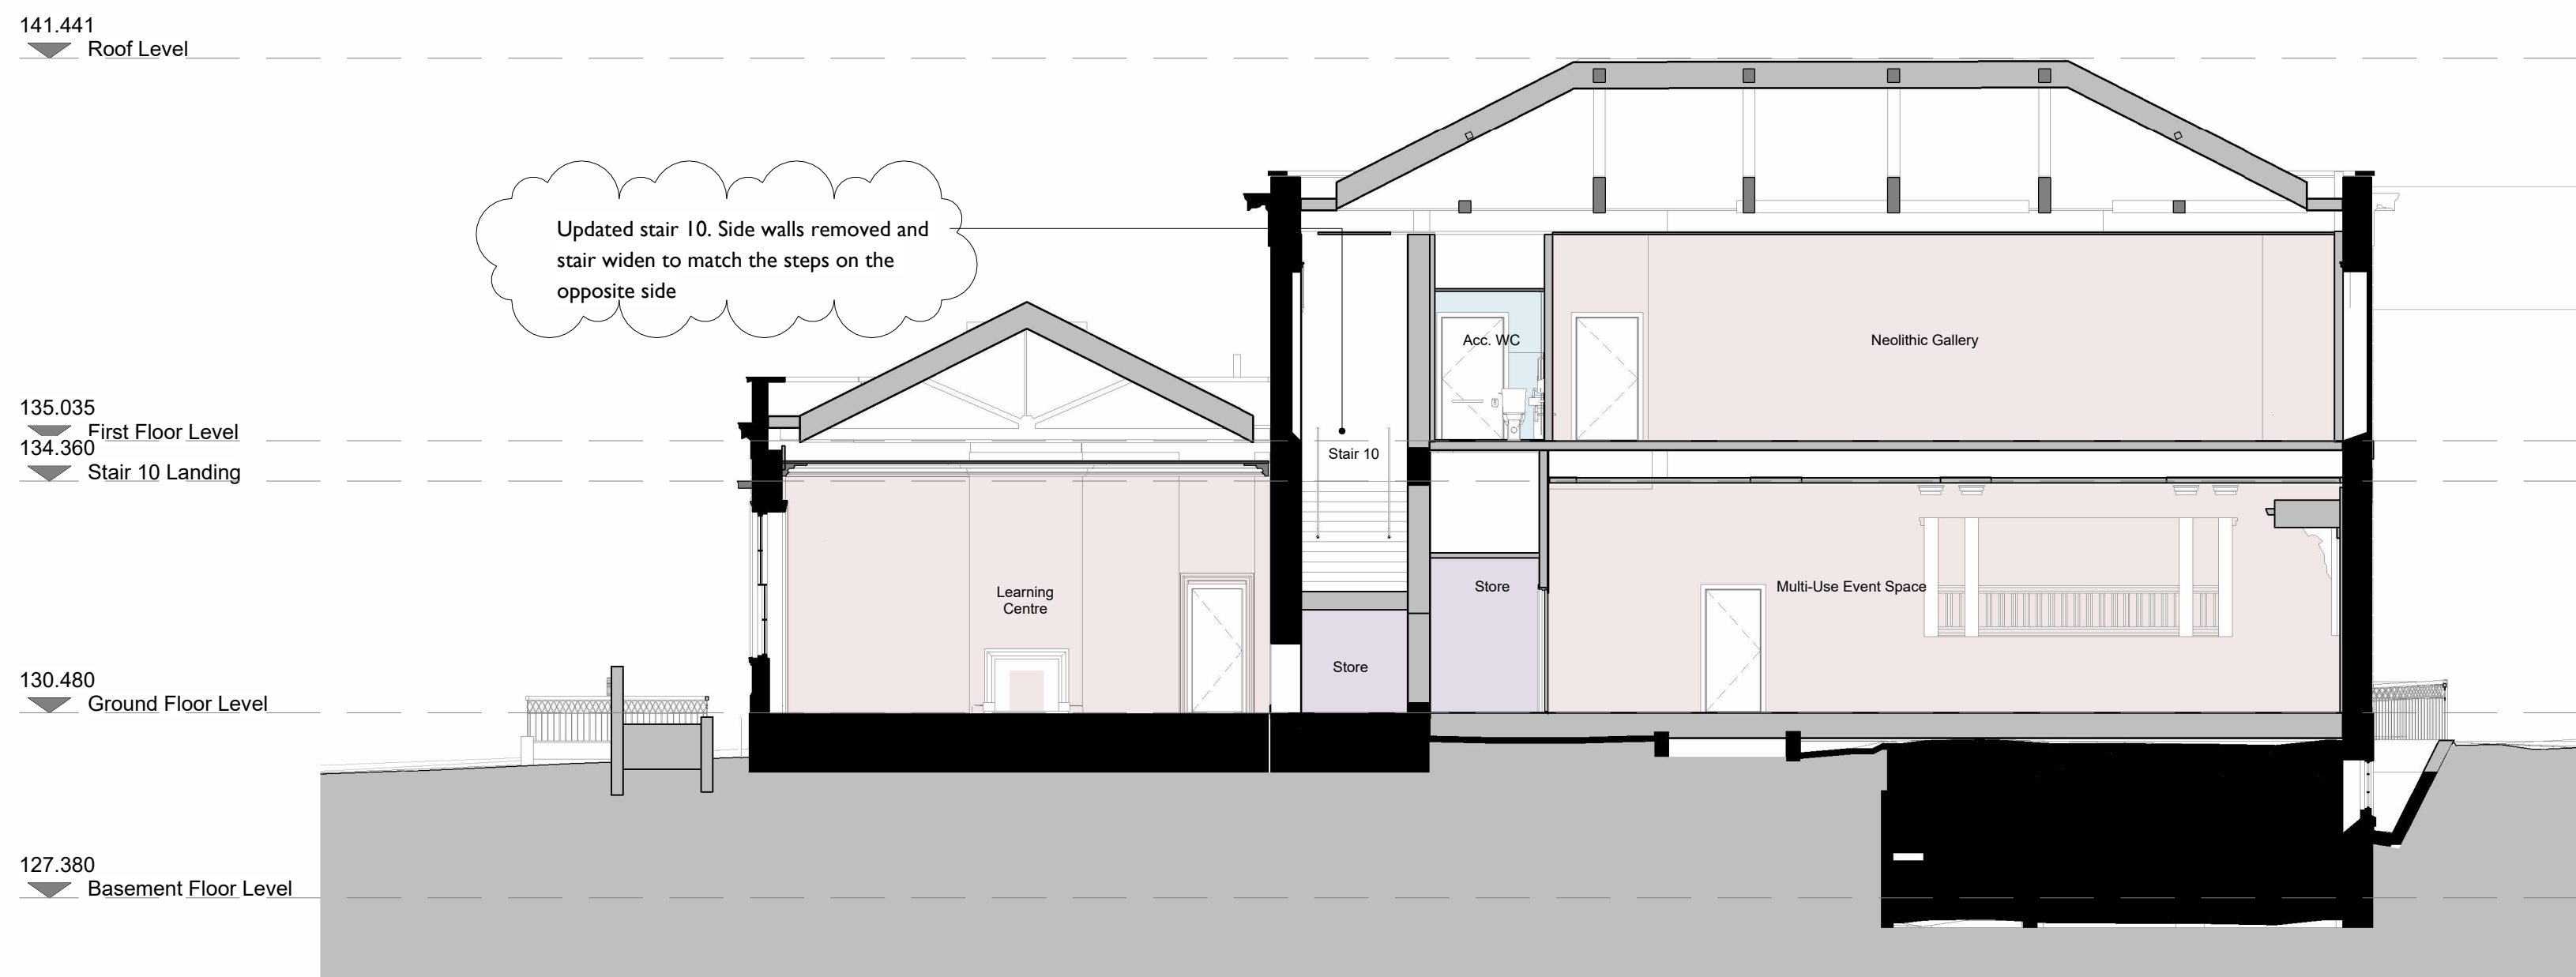

2 Proposed Section B - PLANNING
1 : 100


Notes:


Drawings are based on survey data and may not accurately represent what is physically present.

Do not scale from this drawing. All dimensions are to be verified on site before proceeding with the work.

All dimensions are in millimeters unless noted otherwise.

Purcell shall be notified in writing of any discrepancies.

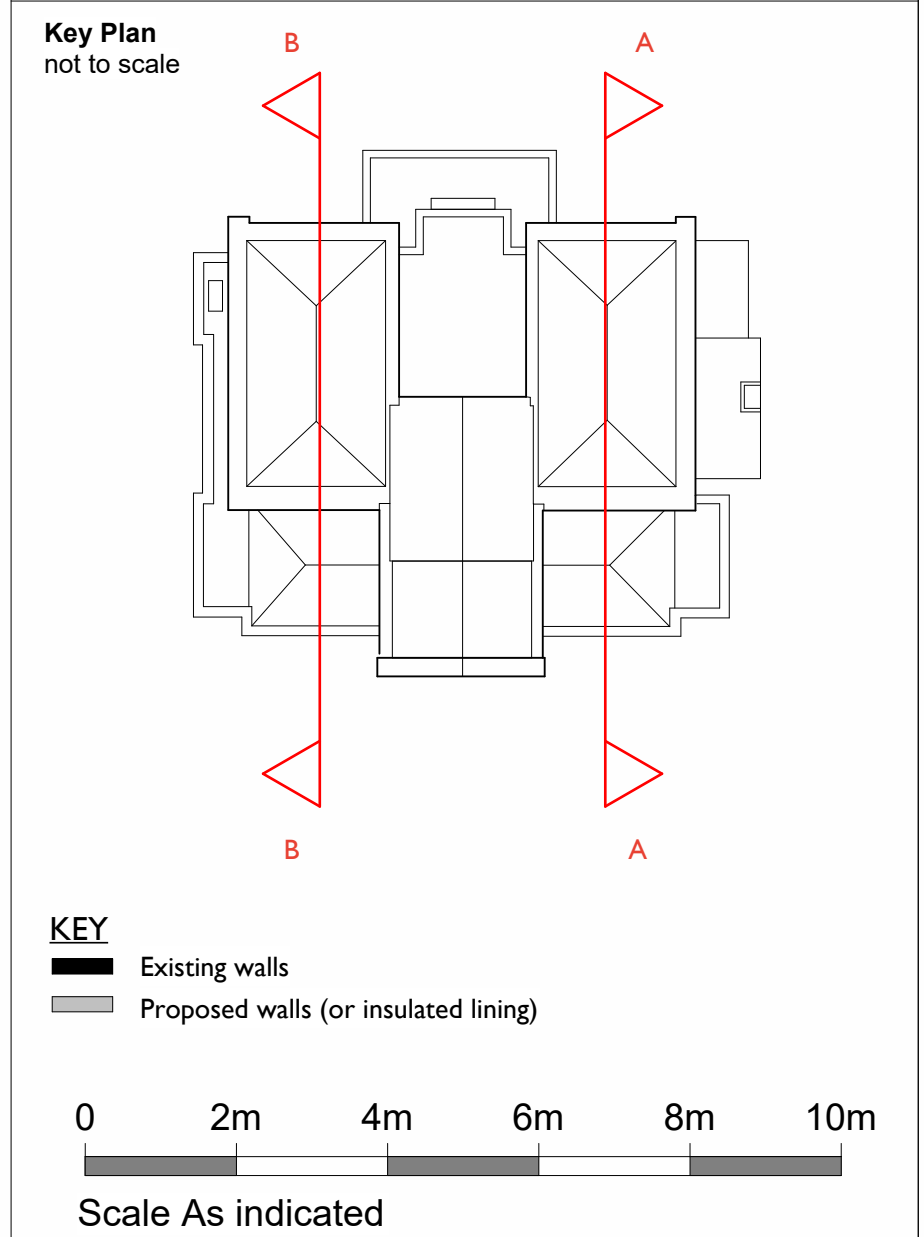

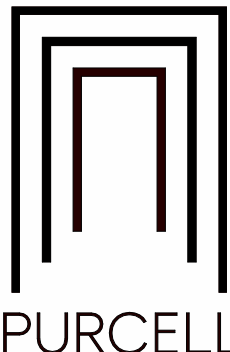P04	20/07/2026	PLANNING		PLANNING LBC	
P03	10/01/2025	PLANNING	AF	PLANNING UPDATE	
P02	25/11/2024	PLANNING	AF	PLANNING	
P01	09/10/2023	XX	YY	As last issued	
REV	DATE	ISSUED TO	BY	DESCRIPTION	
CLIENT					
Devizes Assize Court Trust					
PROJECT					
Devizes Assize Court					
JOB NUMBER					
239982					
TITLE					
Proposed Section A & B - PLANNING					
SIZE	SCALE	LAST REVISED	DRAWN	CHECKED	
A1L	As indicated	20/07/2026	AF	AF	
REV	SUITABILITY/REASON FOR ISSUE				
P04	S2 - Suitable for Information				
DRAWING NUMBER					
239982-PUR-00-ZZ-DR-A-0220					
© PURCELL 2019. PURCELL ® IS THE TRADING NAME OF PURCELL ARCHITECTS LTD. www.purcelluk.com					