
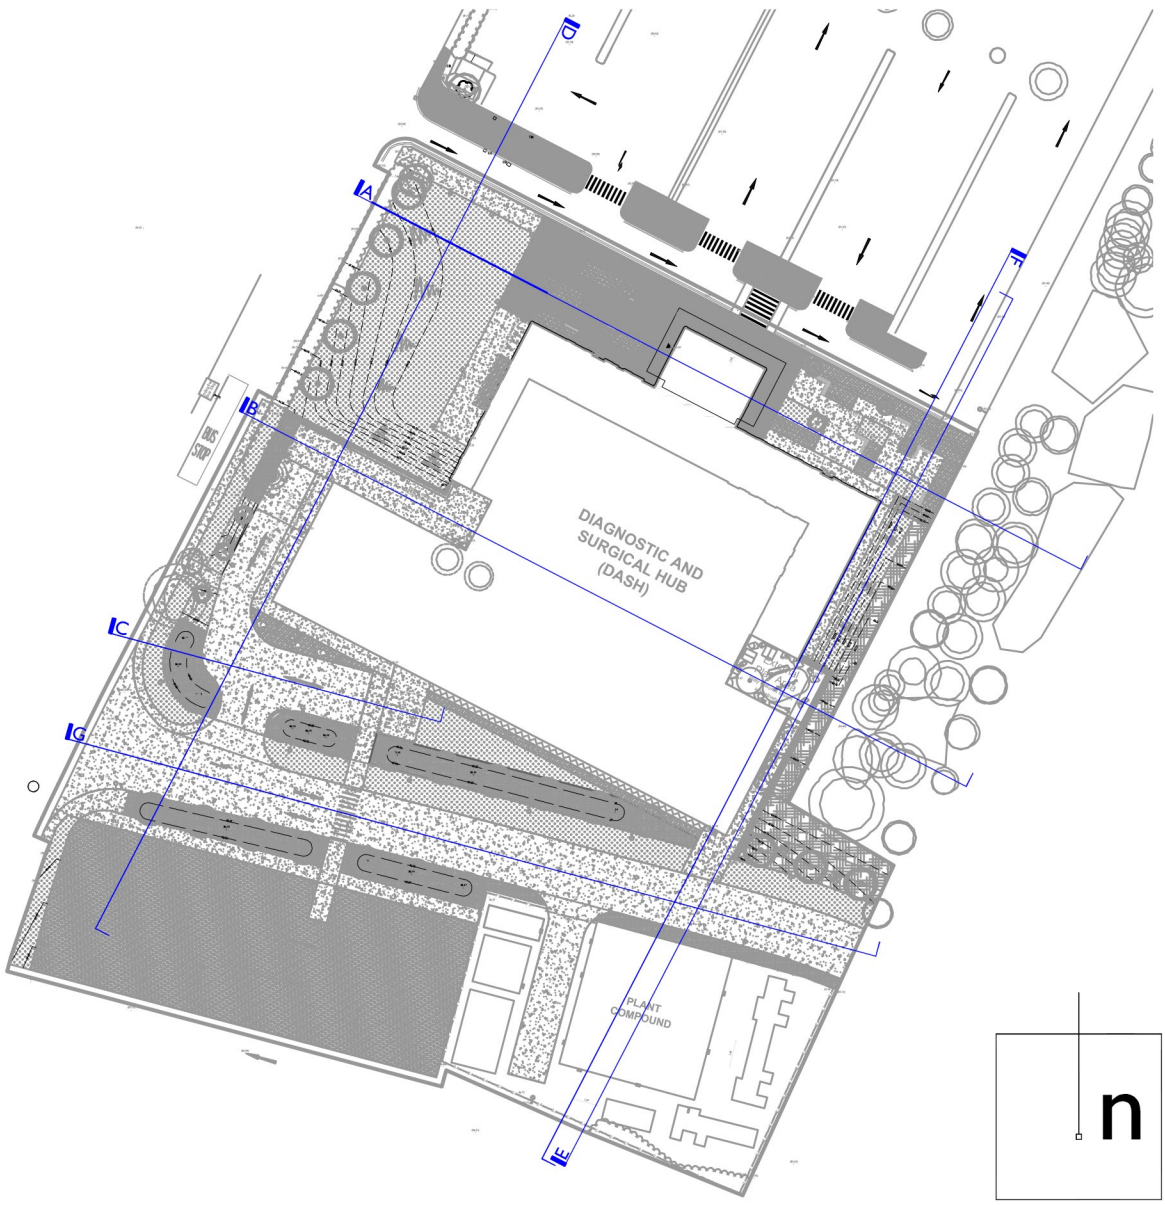
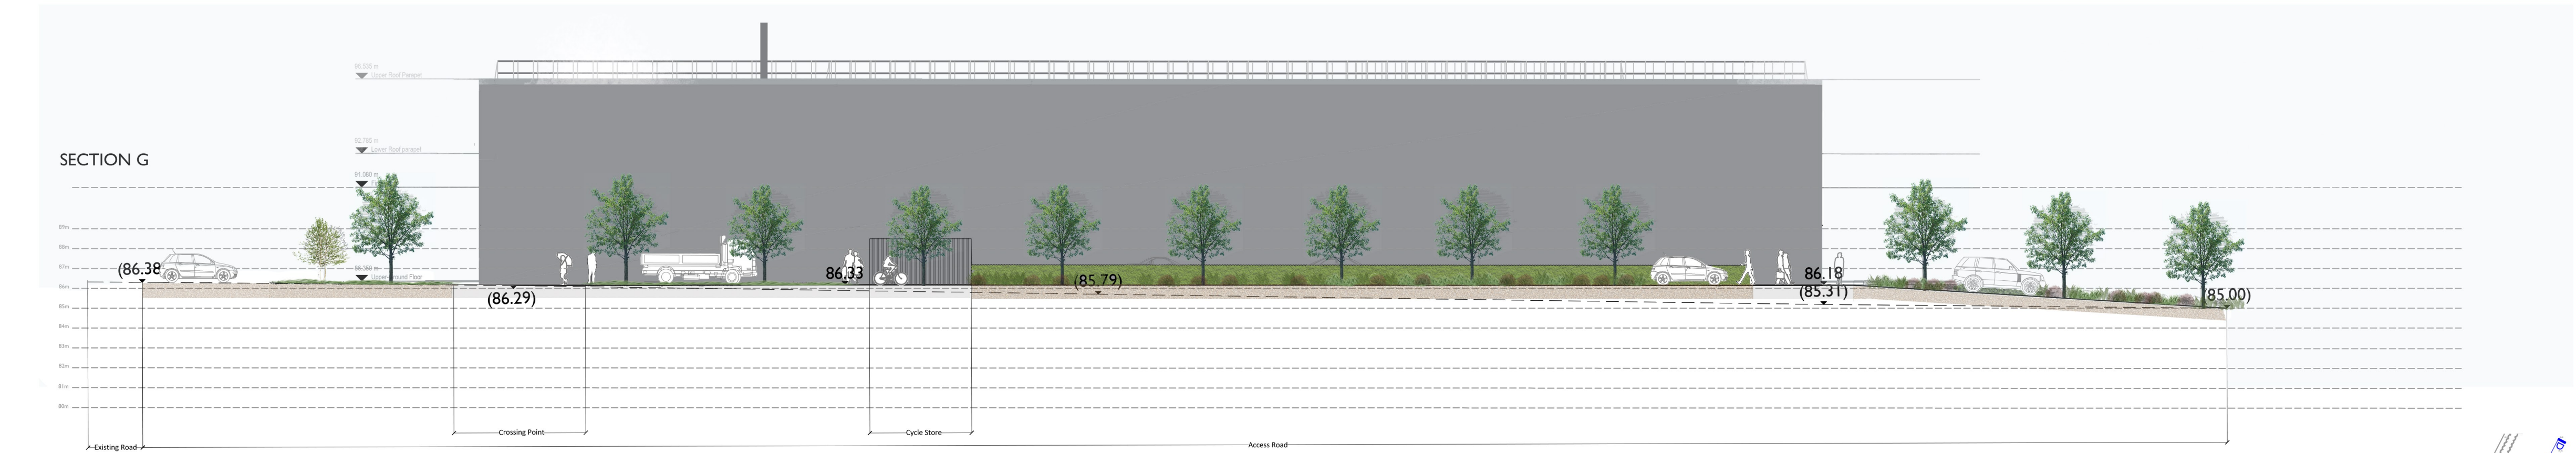
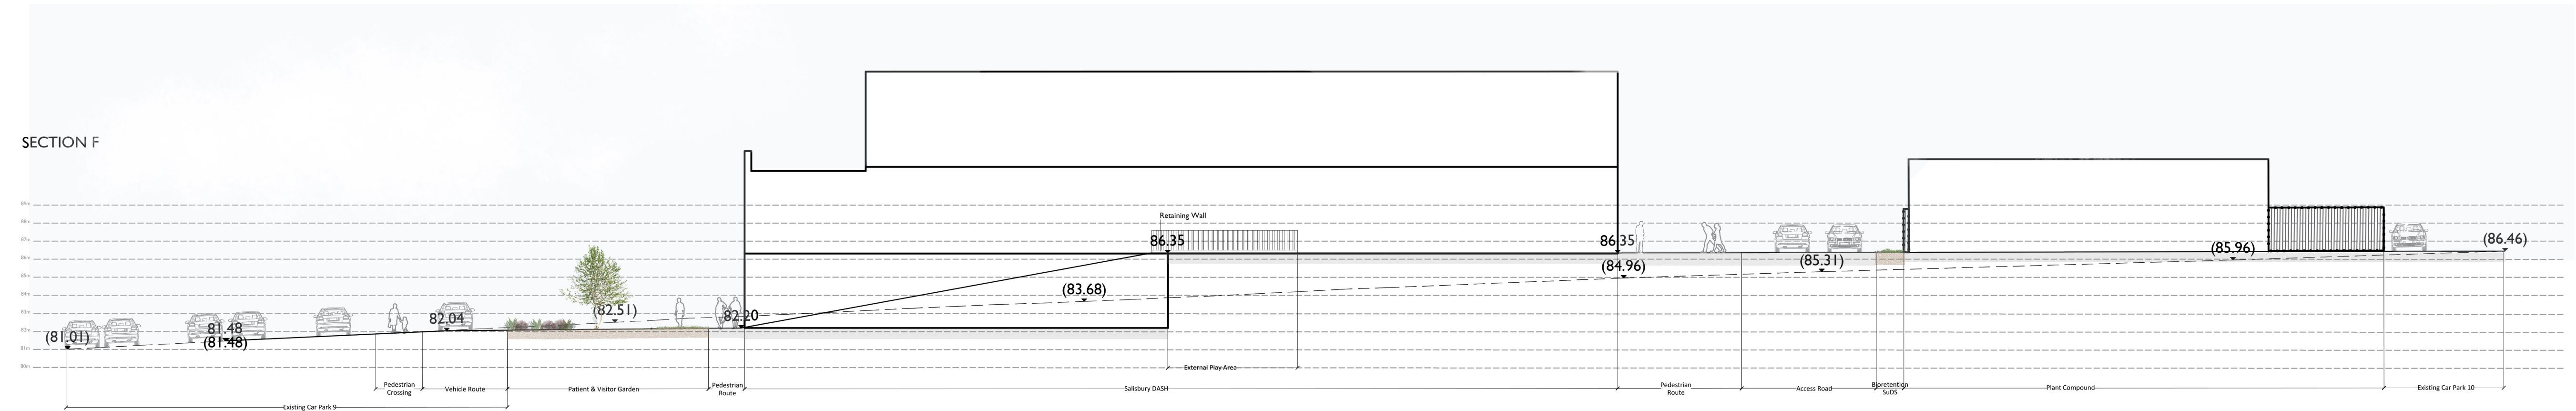


The use of drawings by the Customer acts as an agreement to the following statements. The Customer must not use the drawings if it does not agree with any of the following statements:
All drawings are based upon site information supplied by third parties and as such their accuracy cannot be guaranteed. All features are approximate and subject to clarification by a detailed topographical survey, statutory service enquiries and confirmation of the legal boundaries. Do not scale the drawings. Figured dimensions must be used in all cases. All dimensions must be checked on site. Any discrepancies must be reported in writing to Colour-UDL before proceeding. All drawings are copyright protected. Refer to full Terms & Conditions at www.colour-udl.com

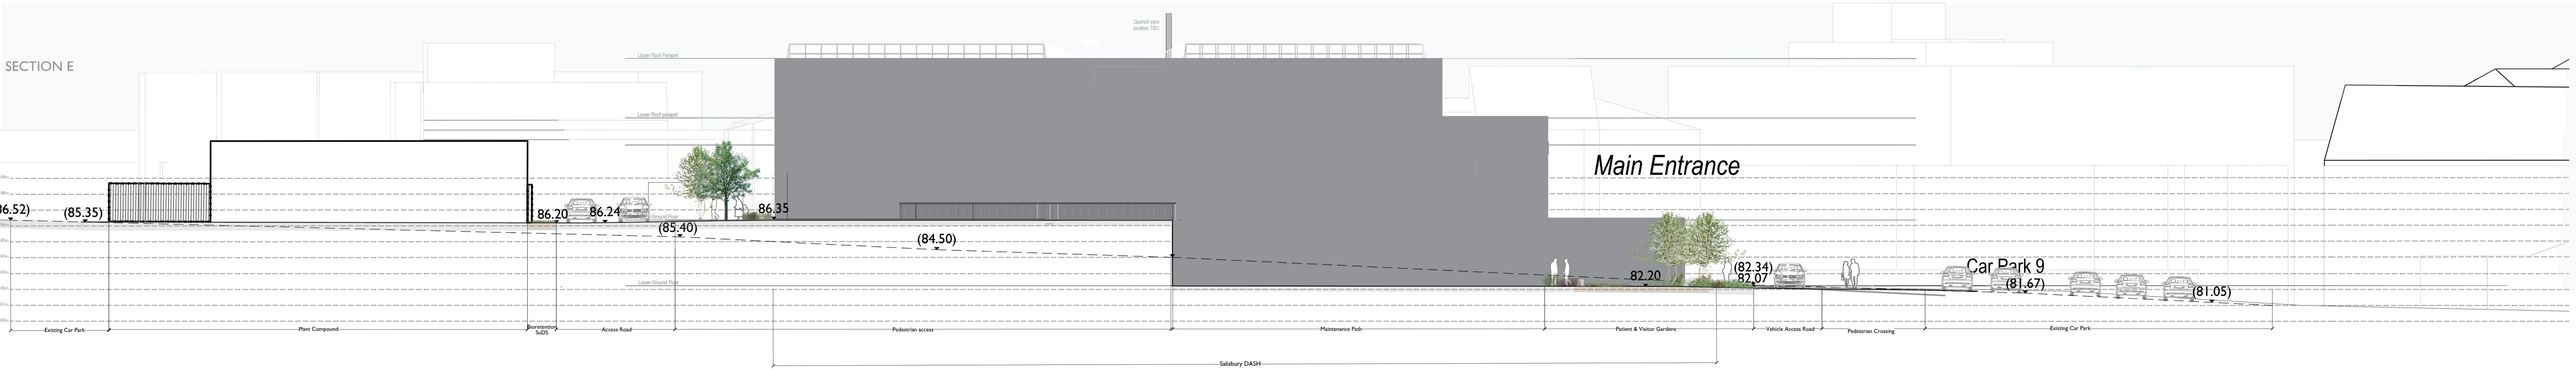

P09	Minor adjustments	15.07.26	FT	CG
P08	Updated with building elevations	26.06.26	FT	CG
P07	Updated for stage 3	25.06.26	FT	CG
P06	Layout Updated	28.05.26	KH	CG
P05	AOD Heights added	01.04.26	FT	CG
P04	Building Updated	25.03.26	FT	CG
P03	Building Section Updated	20.03.26	FT	CG
P02	FFL Raised	19.03.26	FT	CG
P01	First Issue	13.03.26	FT	CG
Rev	Amendments	Date	Drwn	Chkd

Project
Salisbury DASH
Drawing Title
Site Sections E-G

Project No. 2628
Drawing No. STECC-COL-XX-XX-D-L-3002
Scale @ A1
1:200
Project Status
STAGE 3
Revision
P09

London
Newcastle
York
0203 924 9888
0191 24 24 224
01904 925 888
colour-udl.com
colour

Location Plan @ 1:1000