



The use of drawings by the Customer acts as an agreement to the following statements. The Customer must not use the drawings if it does not agree with any of the following statements:
All drawings are based upon site information supplied by third parties and as such their accuracy cannot be guaranteed. All features are approximate and subject to clarification by a detailed topographical survey, statutory service enquiries and confirmation of the legal boundaries. Do not scale the drawings. Figured dimensions must be used in all cases. All dimensions must be checked on site. Any discrepancies must be reported in writing to Colour-UDL before proceeding. All drawings are copyright protected. Refer to full Terms & Conditions at www.colour-udl.com


SECTION A

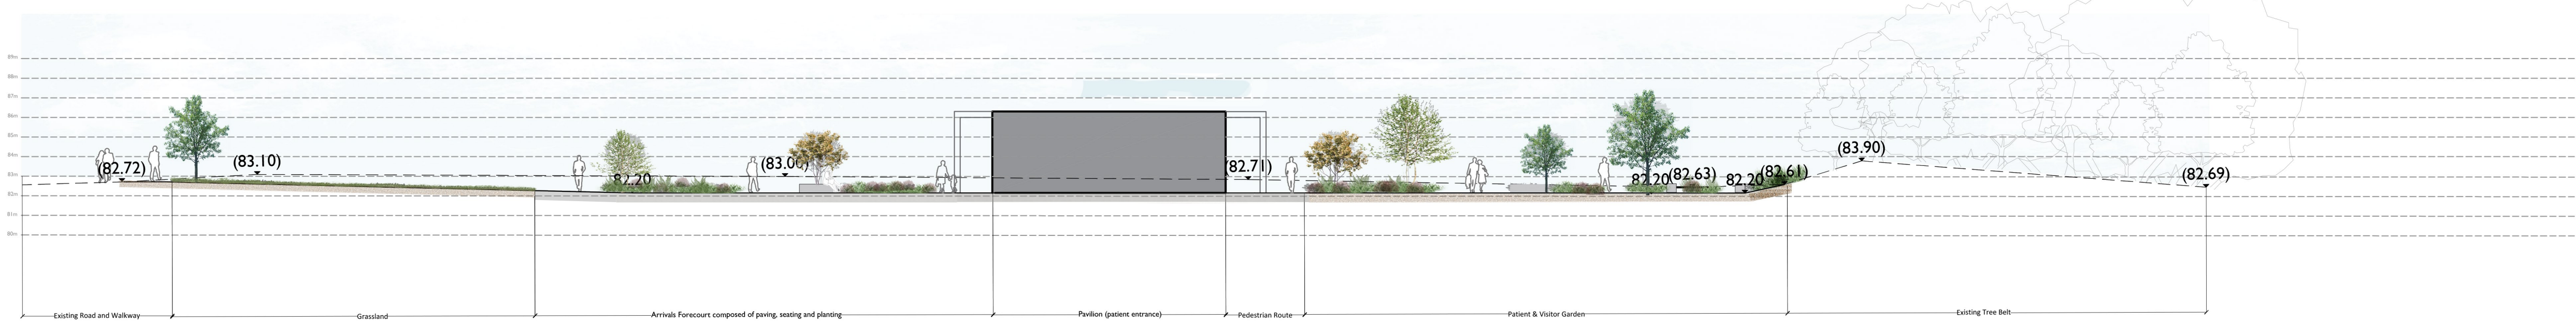



SECTION B

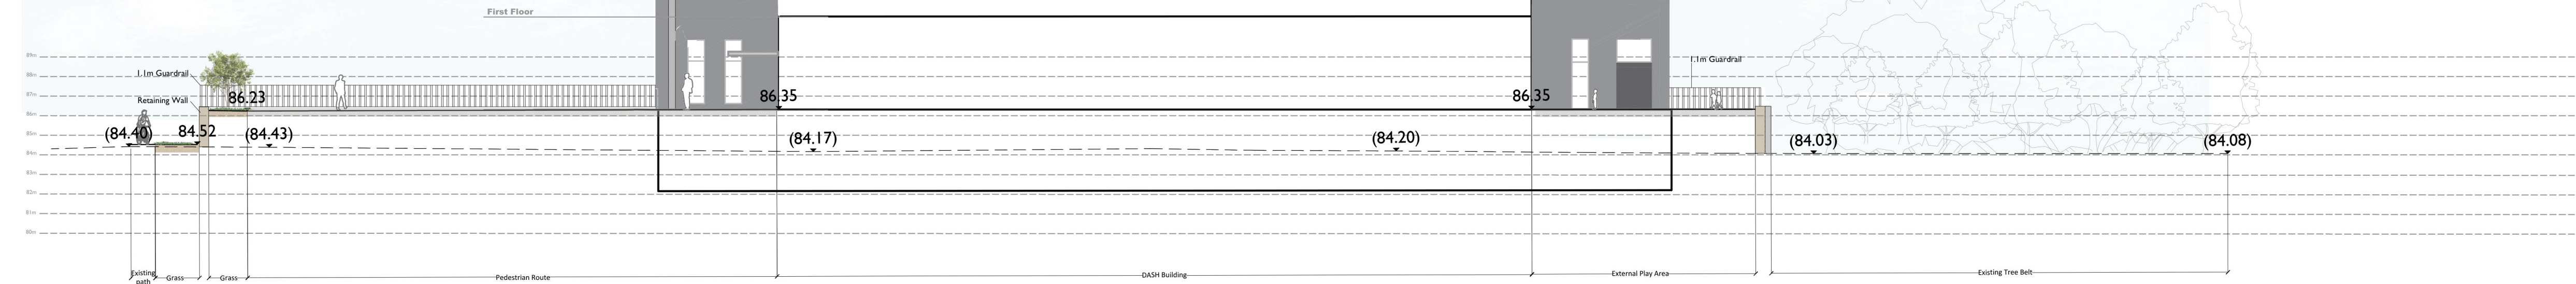

SECTION C

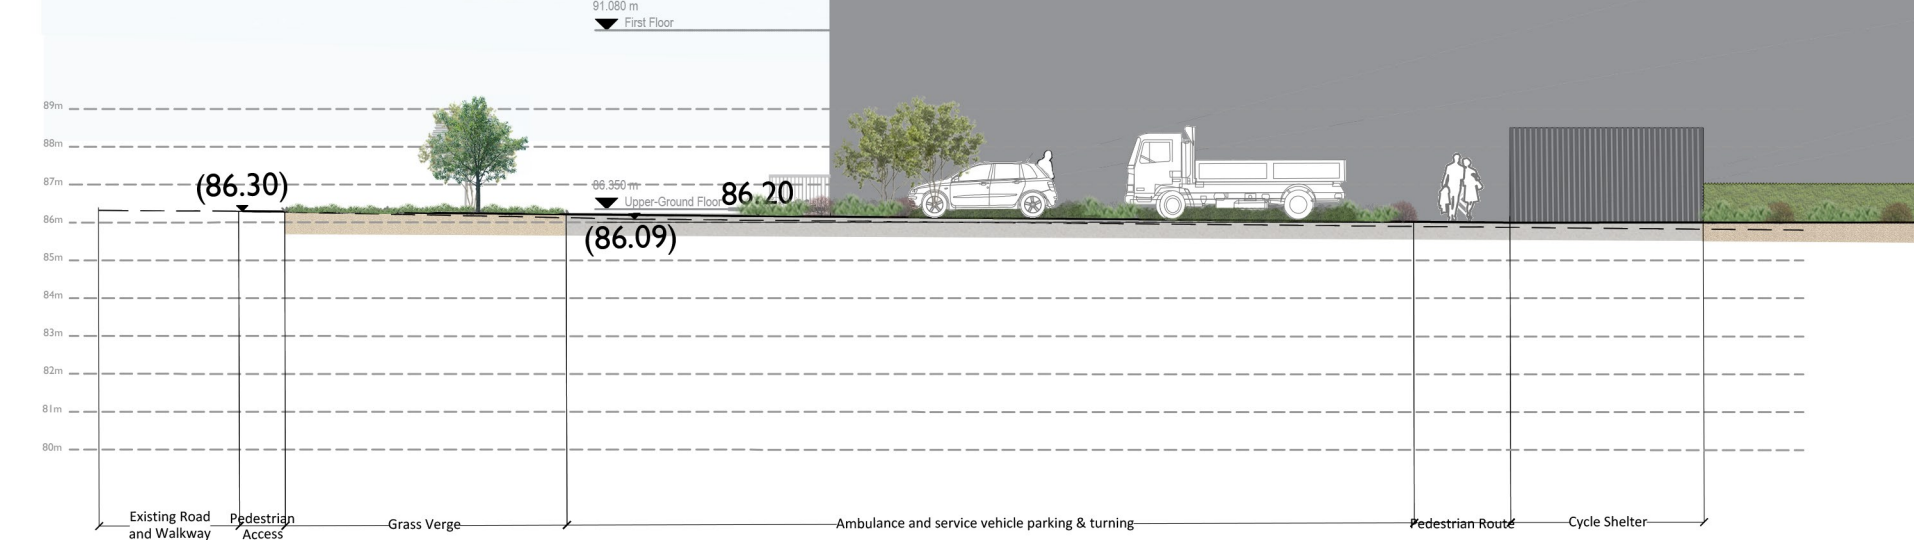

SECTION D

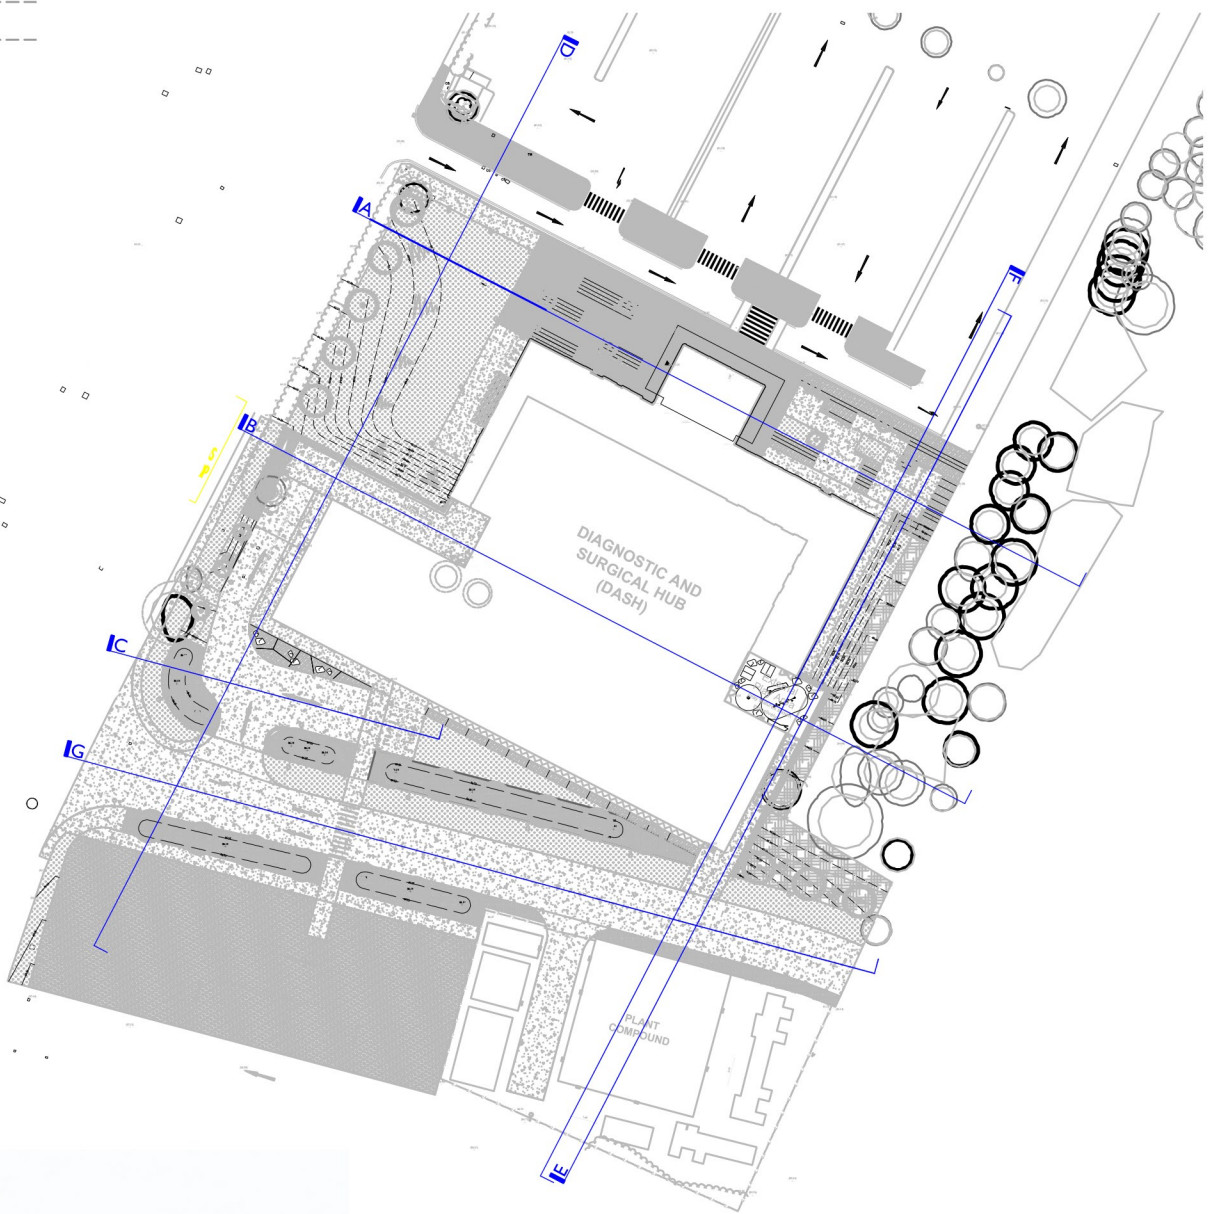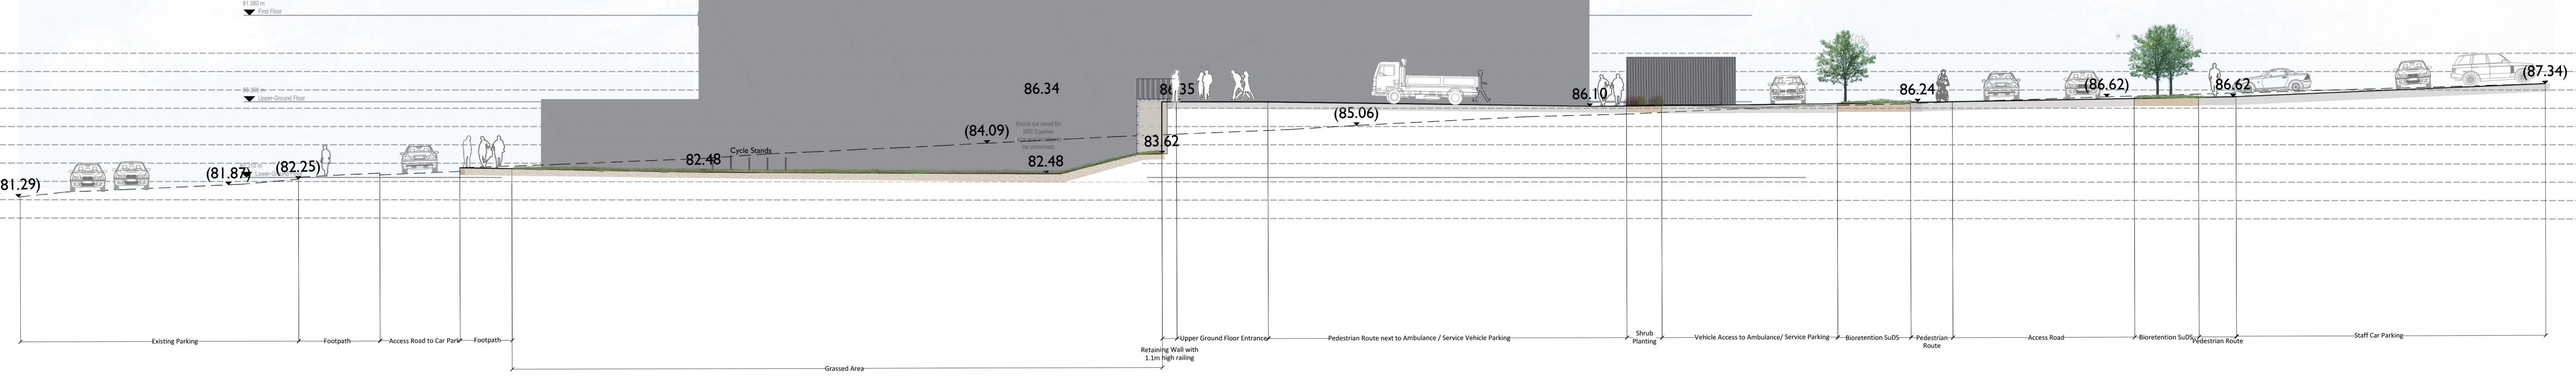


P10	Minor adjustments	15.07.26	FT	CG
P09	Updated with building elevations	26.06.26	FT	CG
P08	Updated for stage 3	25.06.26	FT	CG
P07	Layout Updated	28.05.26	KH	CG
P06	AOD Heights added	01.04.26	FT	CG
P05	Building Updated	25.03.26	FT	CG
P04	Building Section Updated	20.03.26	FT	CG
P03	RFL Raised	19.03.26	FT	CG
P02	Updated for DASH	13.03.26	FT	CG
P01	First Issue	23.06.25	FT	CG
Rev	Amendments	Date	Drwn	Chkd

Project
Salisbury DASH
Drawing Title
Site Sections A-D
Cost Reduction

Project No.
2628
Drawing No.
STECC-COL-XX-XX-D-L-3001

Scale @ A1
1:200

Project Status
STAGE 3
Revision
P10

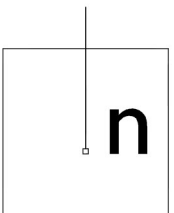

London
Newcastle
York

0203 924 9888
0191 24 24 224
01904 925 888

colour
colour-udl.com