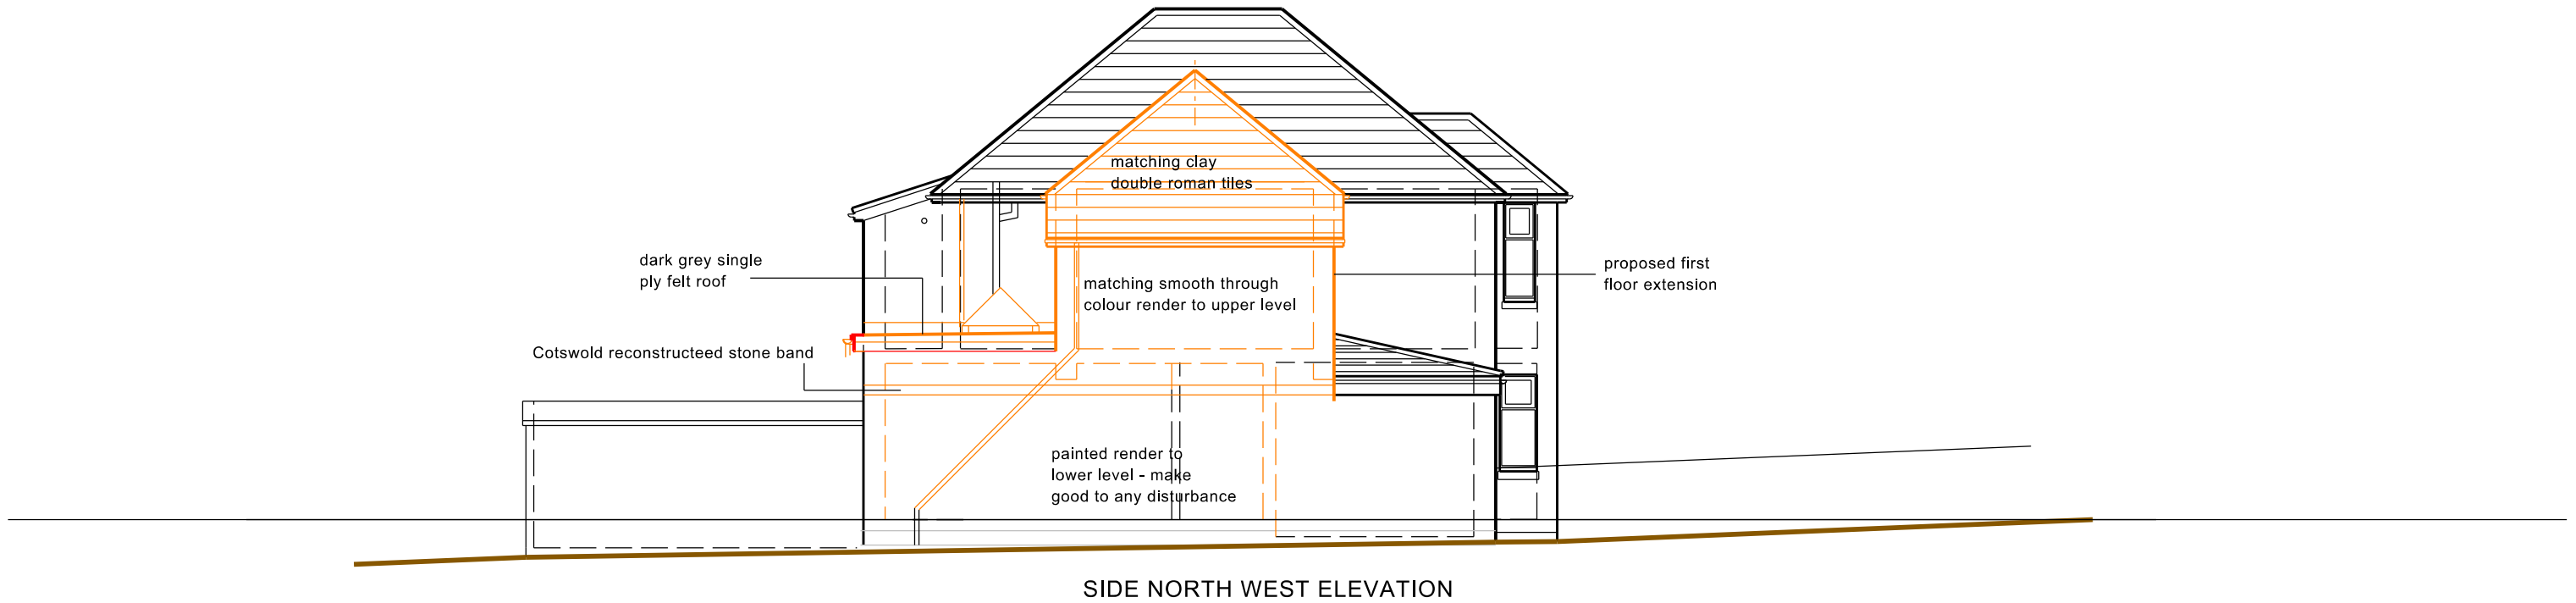


NICK MATTHEWS Surveying Ltd		Chartered Building Surveyor
Dysart House Church Lane Worton Devizes SN10 5SH 07769 704733 hello@nickmatthewssurveying.co.uk www.nickmatthewssurveying.co.uk		
Rev Date Details		
28 LICKHILL ROAD CALNE WILTS SN11 9DE		2608 P/12 • ©
Proposed works for Jack and Hannah Boarer		
Proposed Side Elevation		
date June 2026 scale 1:100 @ A3 drawn NM checked NM status survey		