


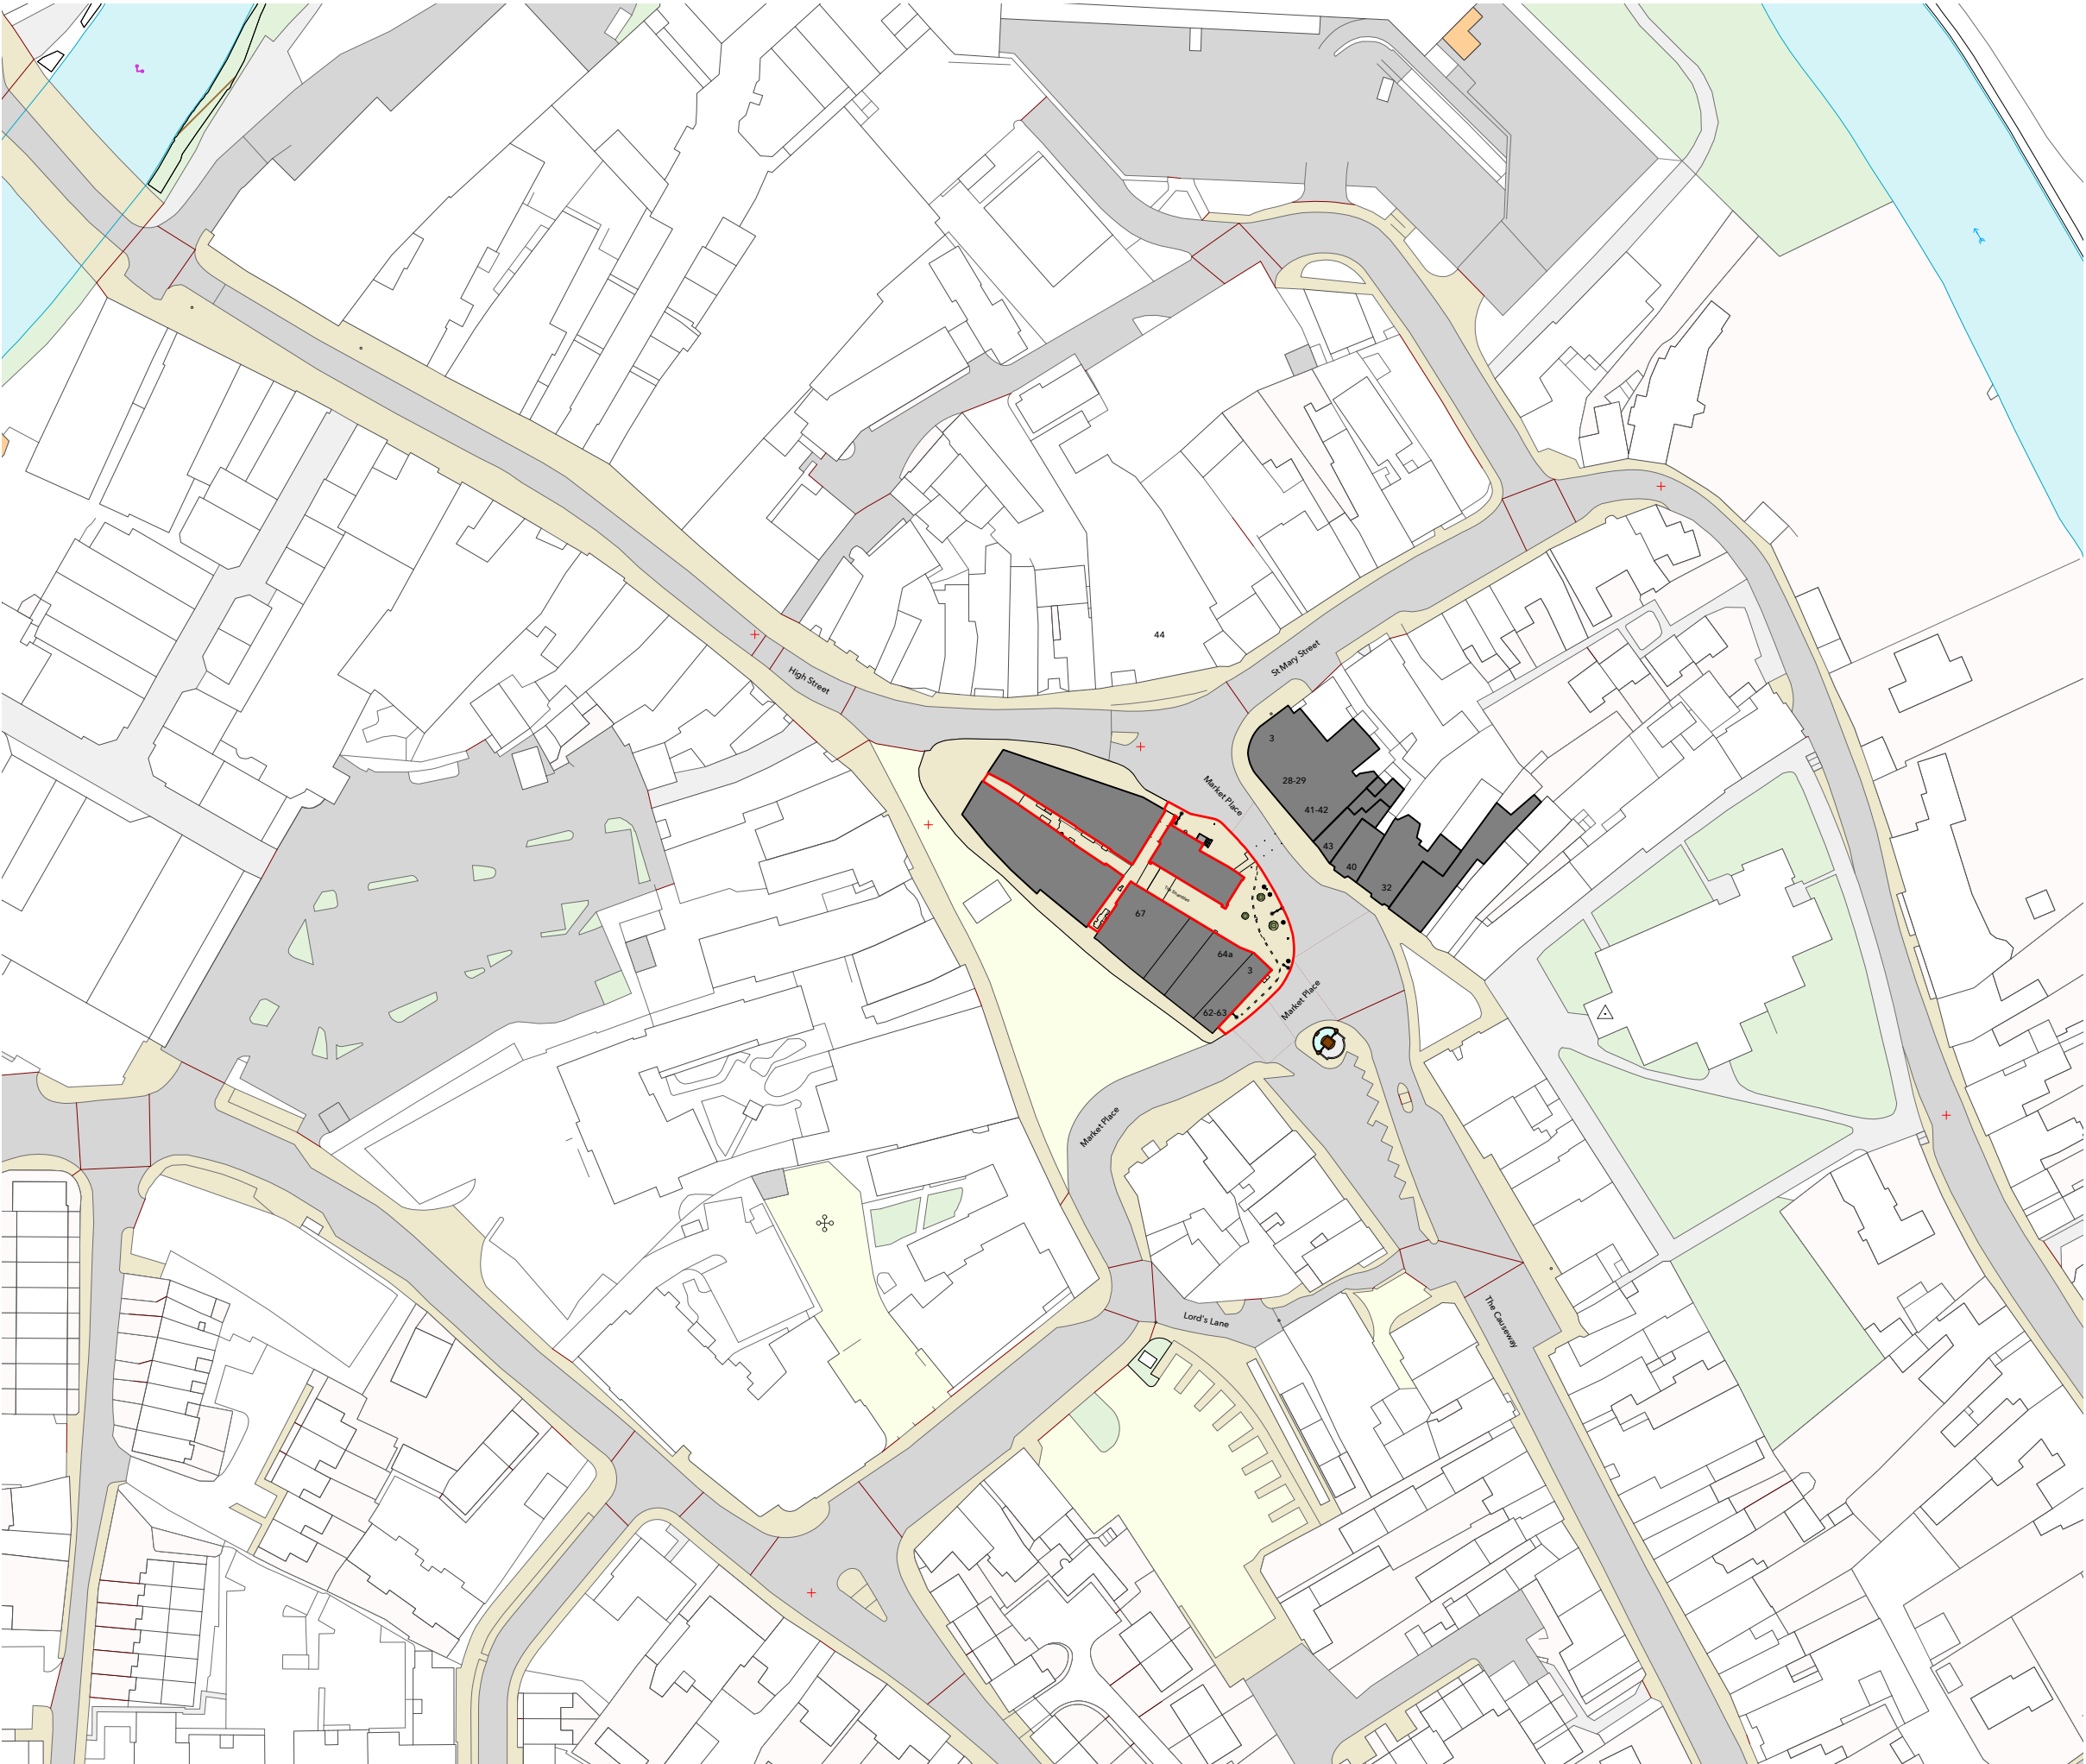

782 Yelde Hall

Planning

CLIENT
Chippenham Town Council

ADDRESS
The Shambles
Chippenham
SN15 3HL

REV.	BY	DATE	NOTES			
0		10	20	30	40	50 m

Location Plan

PROJECT	STAGE	DRAWING	REV	DRAWN
782	3	- 01		MK
SCALE	SIZE	CREATION		
1:1250	@ A3 L	JULY 2026		

ARTEL ³¹
architects that build

artel31.co.uk · 01249 445656 · 5 Union Road SN15 1HW

THIS DRAWING IS COPYRIGHT © OF ARTEL31 LIMITED
REPRODUCTION IS ONLY TO TAKE PLACE WITH PRIOR WRITTEN AUTHORITY
ALL DIMENSIONS TO BE CONFIRMED ON SITE BEFORE ANY WORK COMMENCES
ANY DISCREPANCIES FOUND IN DRAWINGS OR OTHER DOCUMENTATION MUST
BE BROUGHT TO THE ATTENTION OF THE ARCHITECT BEFORE PROCEEDING