



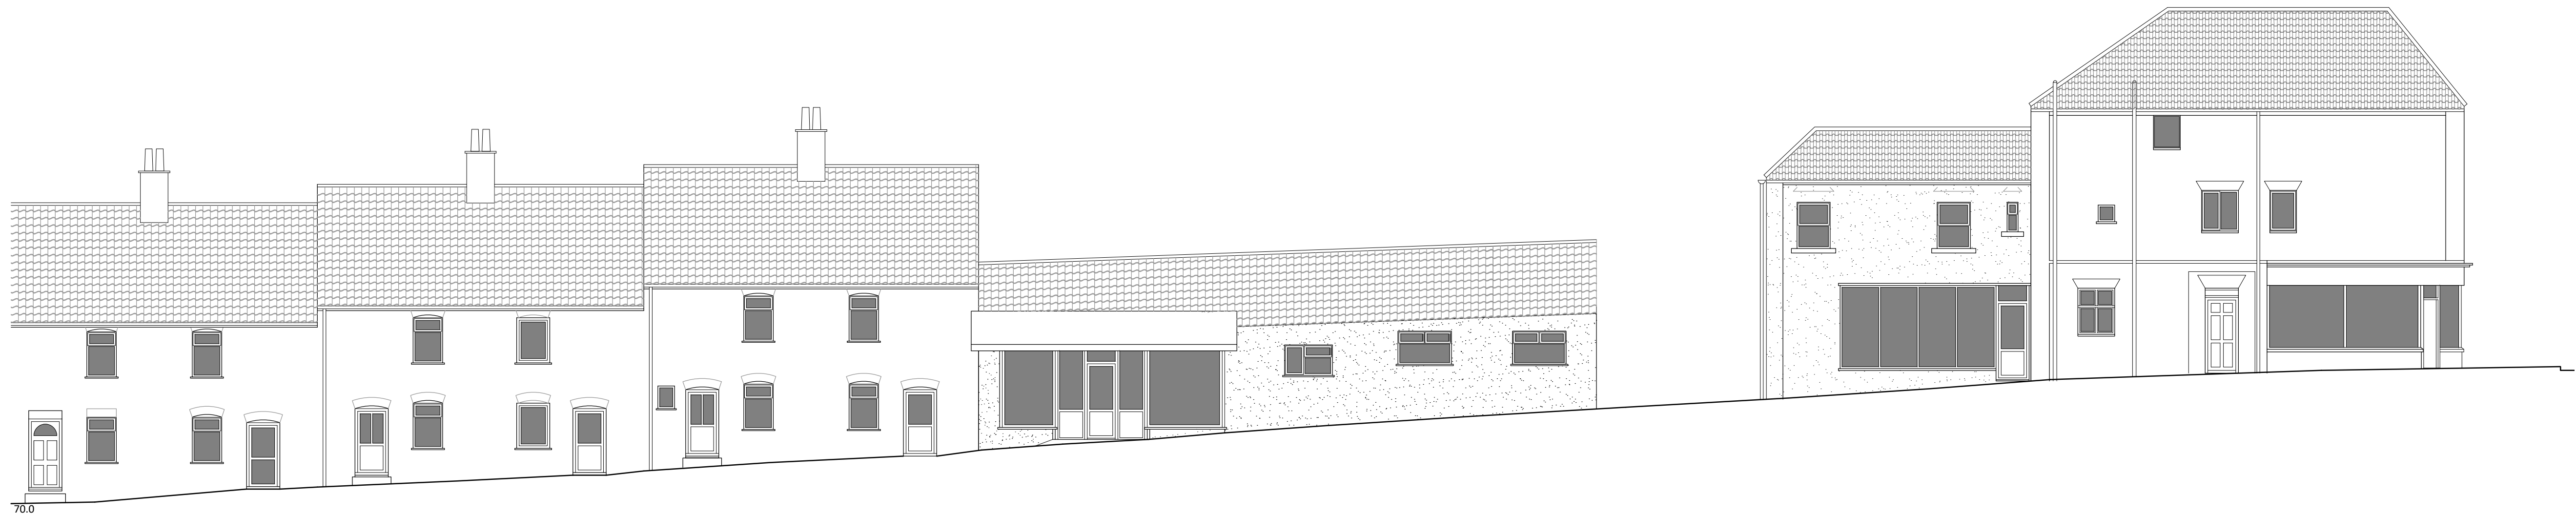

Existing Street Elevation SW



Proposed Street Elevation SW

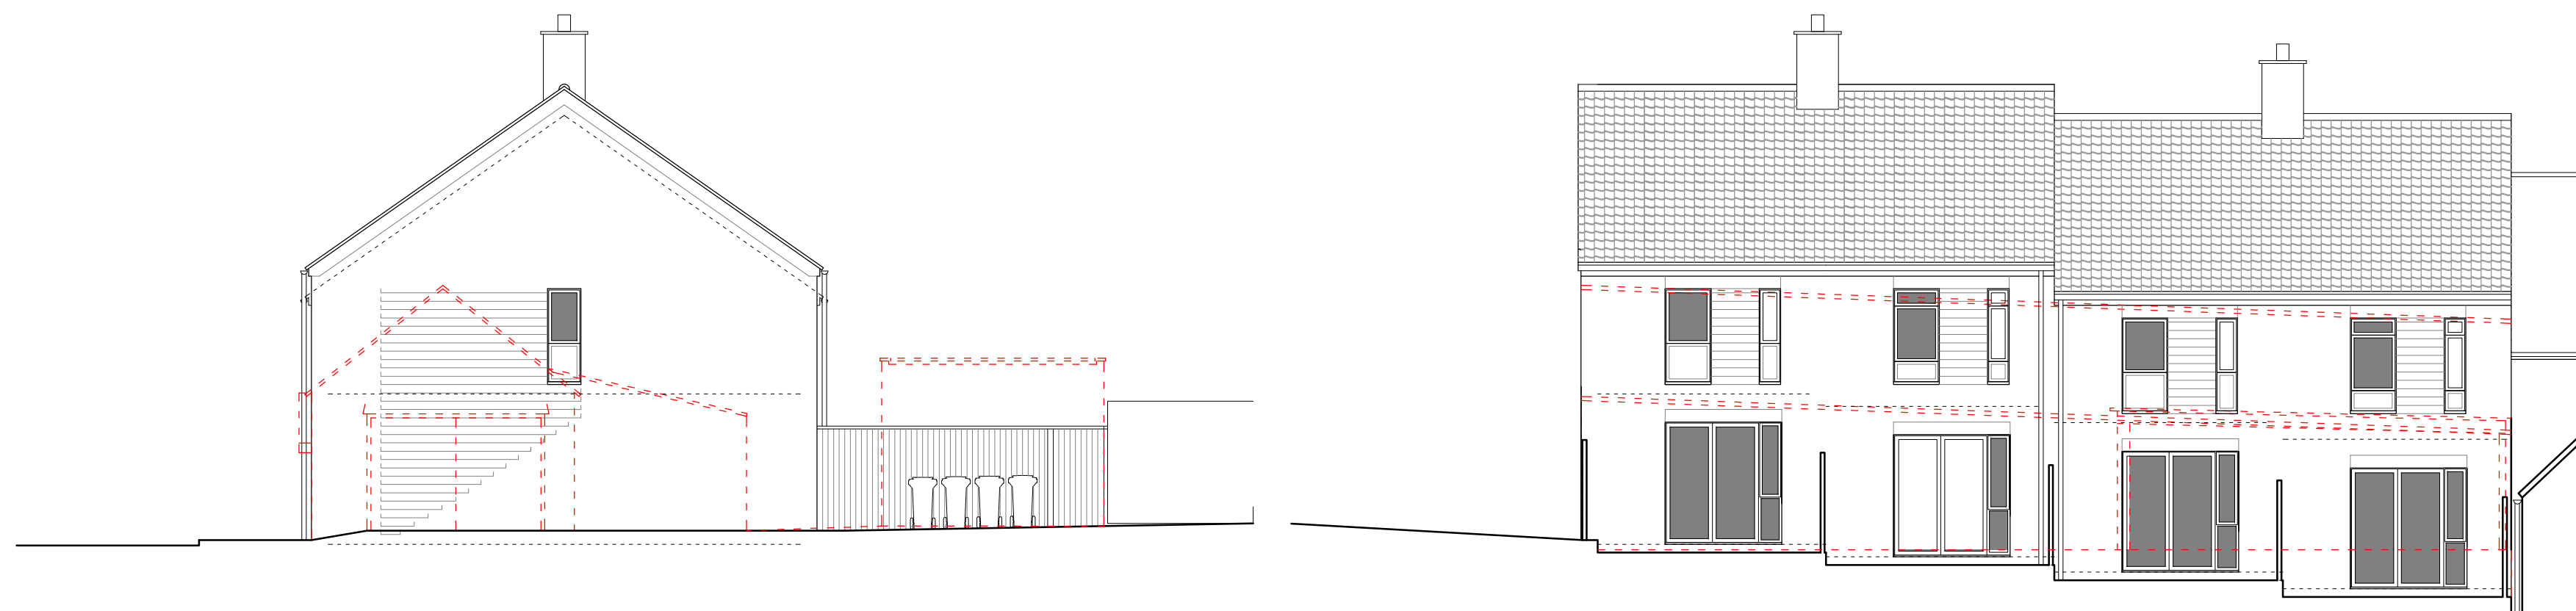

Proposed Side Elevation SE

Proposed Rear Elevation NE