
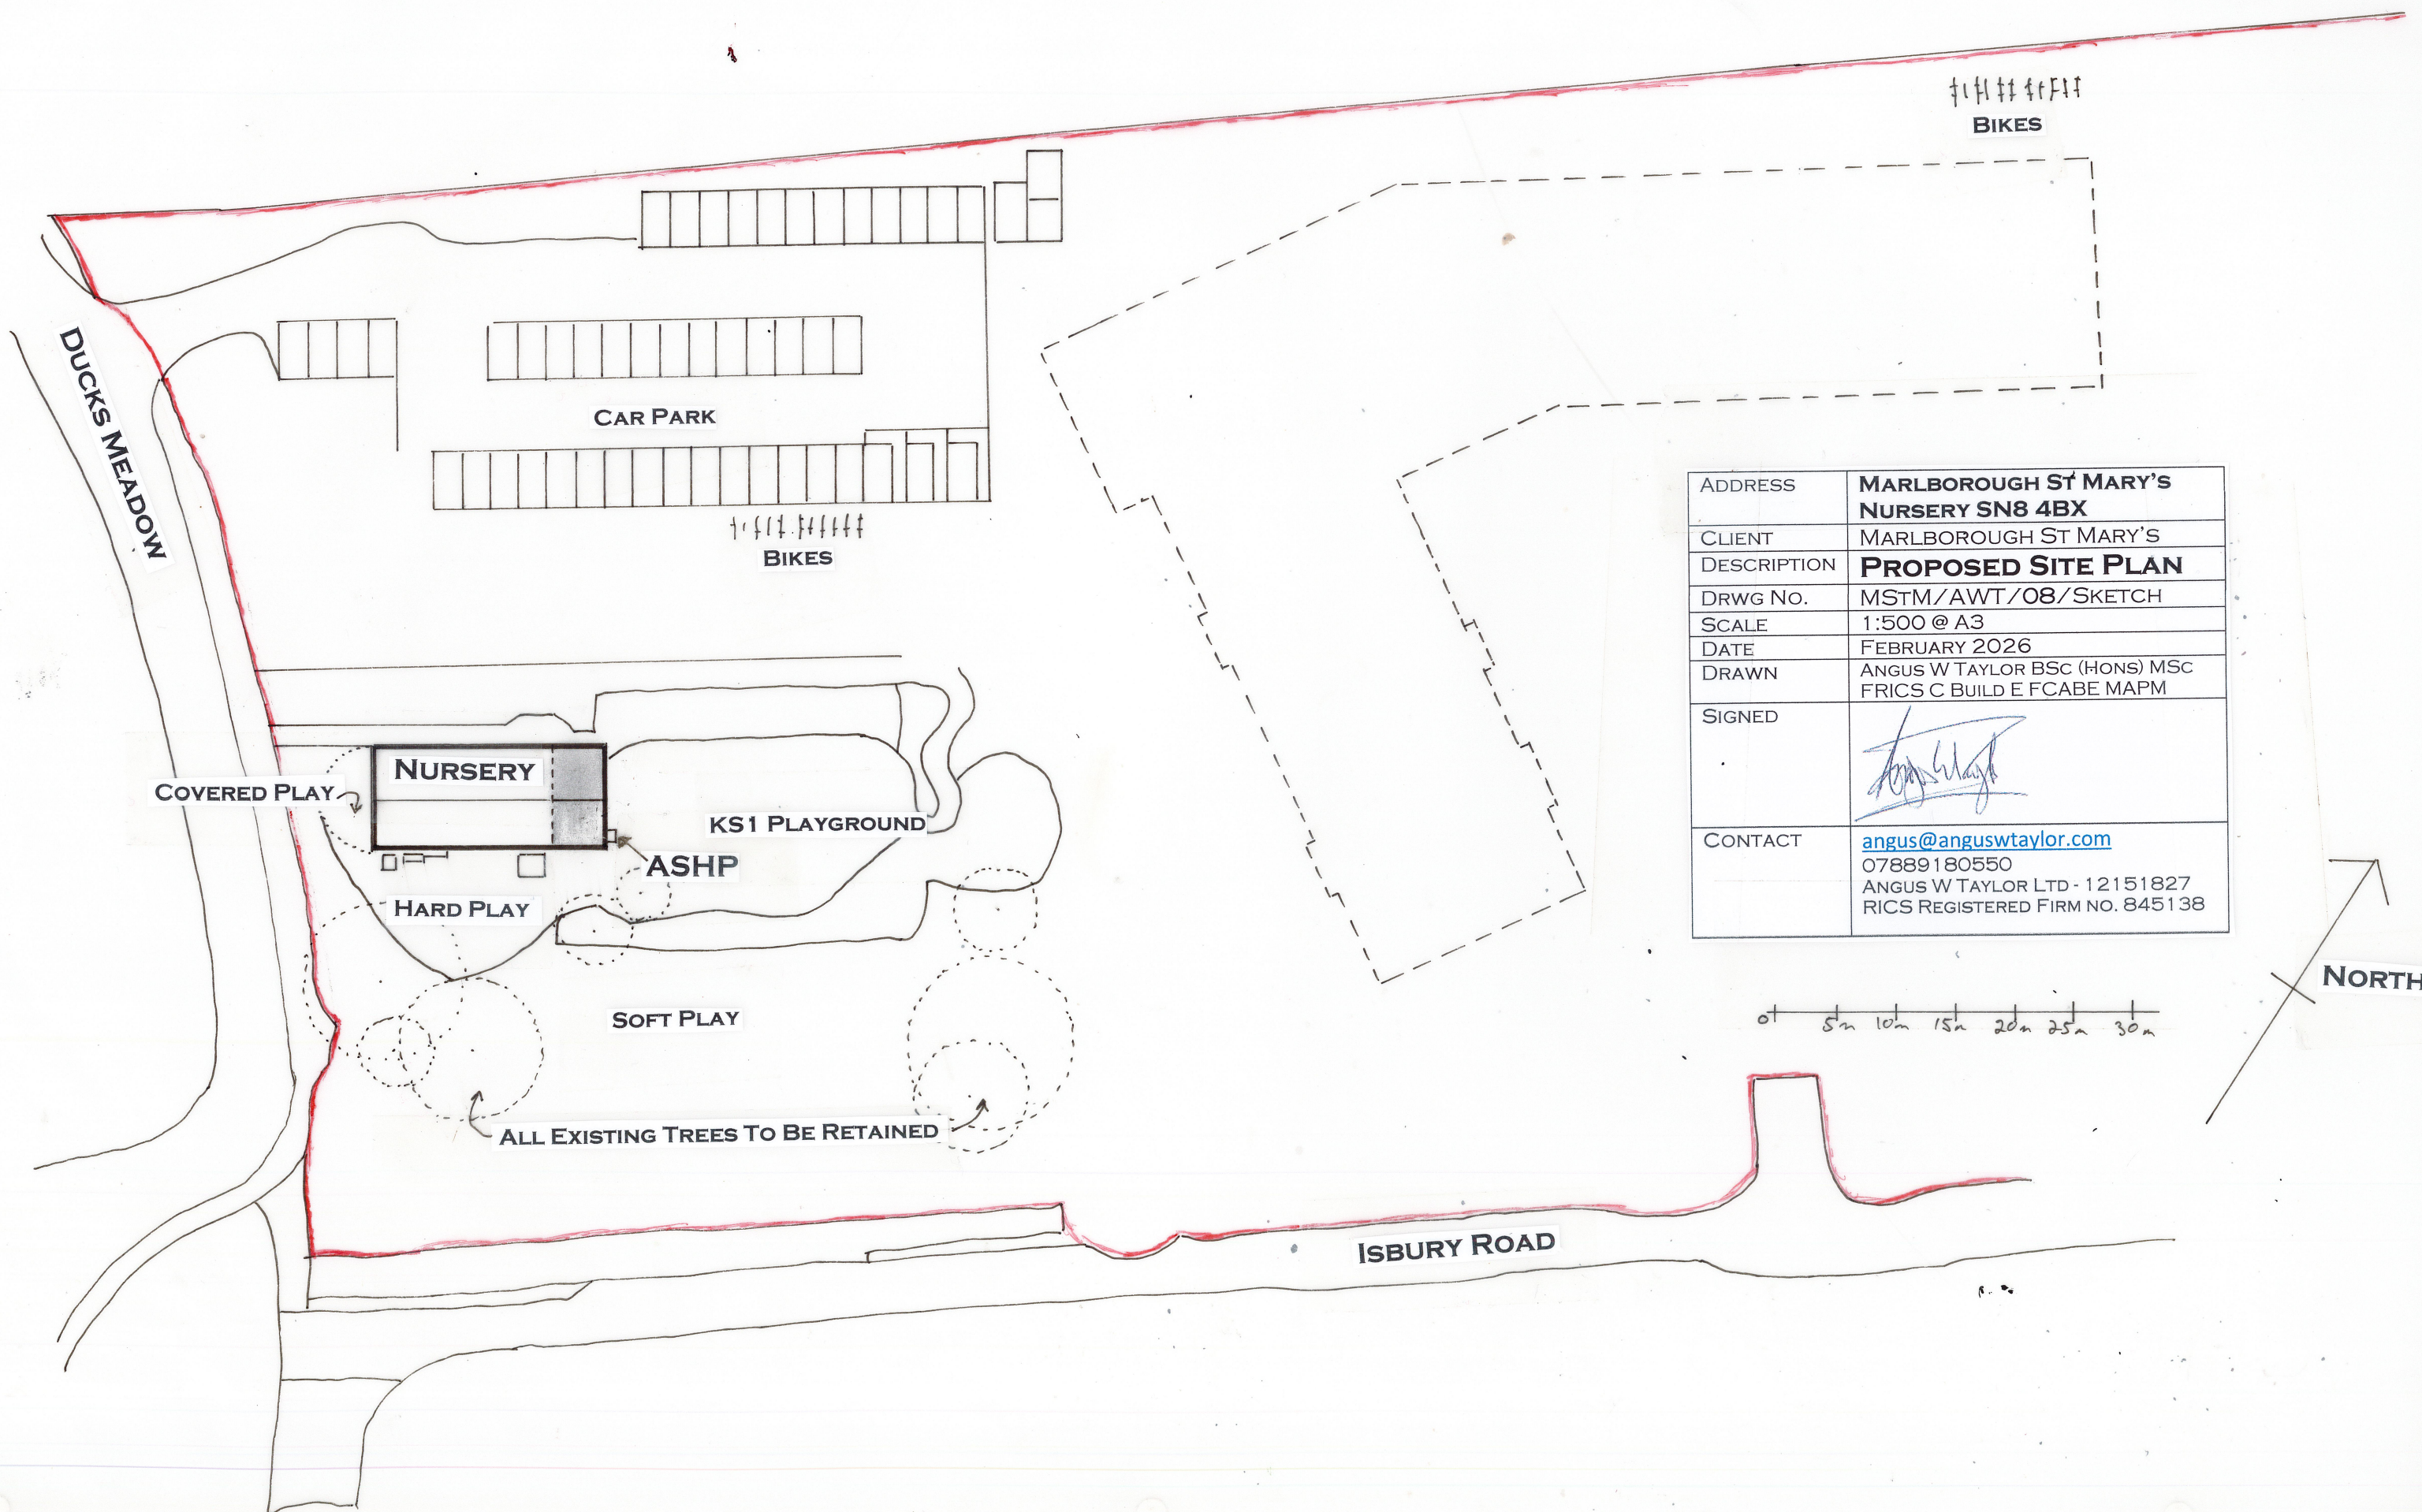


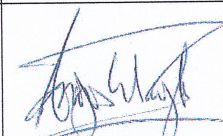

ADDRESS	MARLBOROUGH ST MARY'S NURSERY SN8 4BX
CLIENT	MARLBOROUGH ST MARY'S
DESCRIPTION	PROPOSED SITE PLAN
DRWG No.	MSTM/AWT/08/SKETCH
SCALE	1:500 @ A3
DATE	FEBRUARY 2026
DRAWN	ANGUS W TAYLOR BSC (HONS) MSC FRICS C BUILD E FCABE MAPM
SIGNED	
CONTACT	angus@anguswtaylor.com 07889 180550 ANGUS W TAYLOR LTD - 12151827 RICS REGISTERED FIRM NO. 845138