
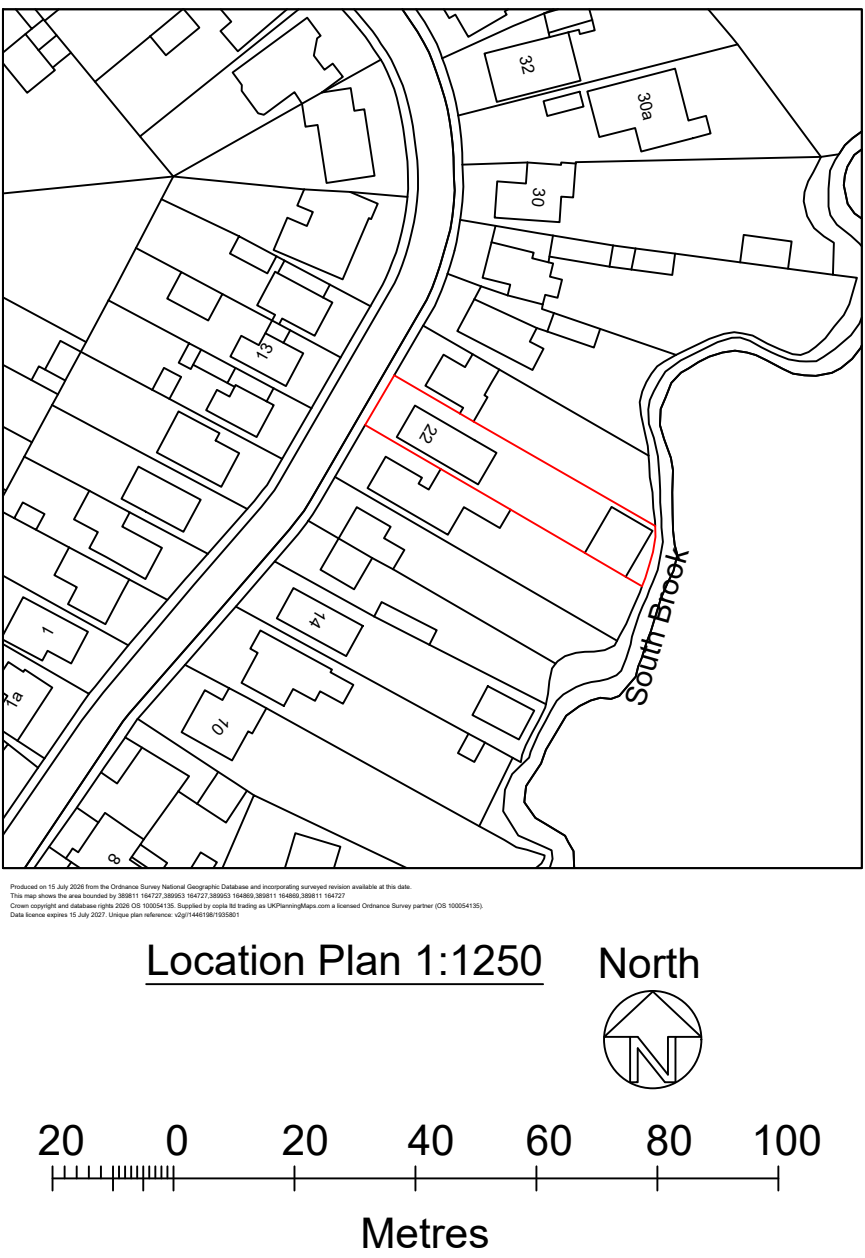


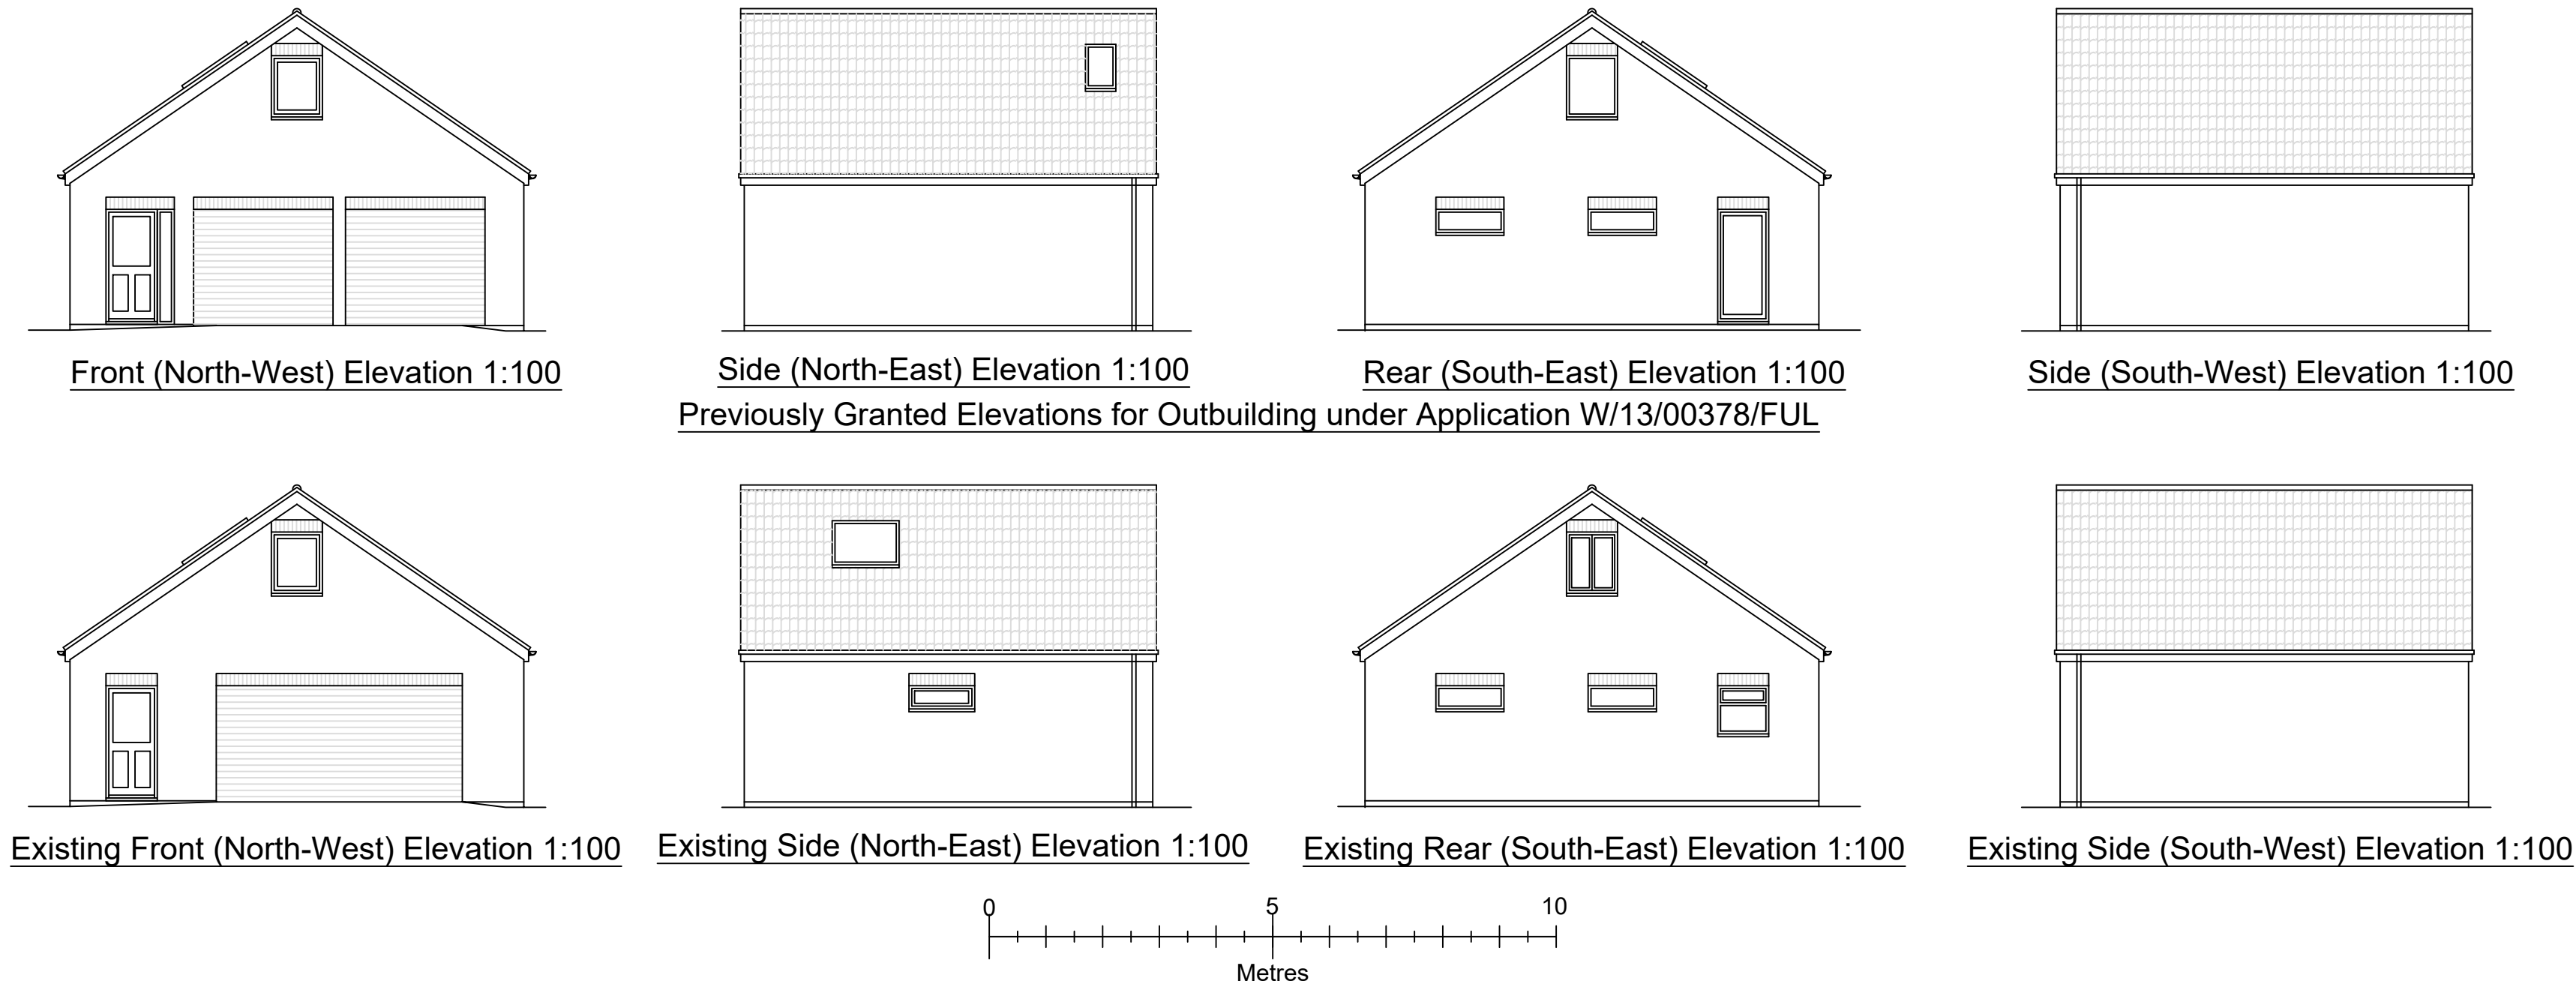

<u>Drawn by</u>	A Harlow & Son 01225 938329	
<u>Retrospective Permission for Use of Outbuilding as Ancillary Accommodation at</u> <u>22 Southbrook Road</u> <u>Melksham</u> <u>Wiltshire</u> <u>SN12 8DT</u>		
A1 Papersize		
<u>Scale</u>	1:100, 1:200, 1:1250	<u>Drawing No AH2026/62</u> Sheet 1 of 2
<u>Date</u>	16th July 2026	