


Eric's

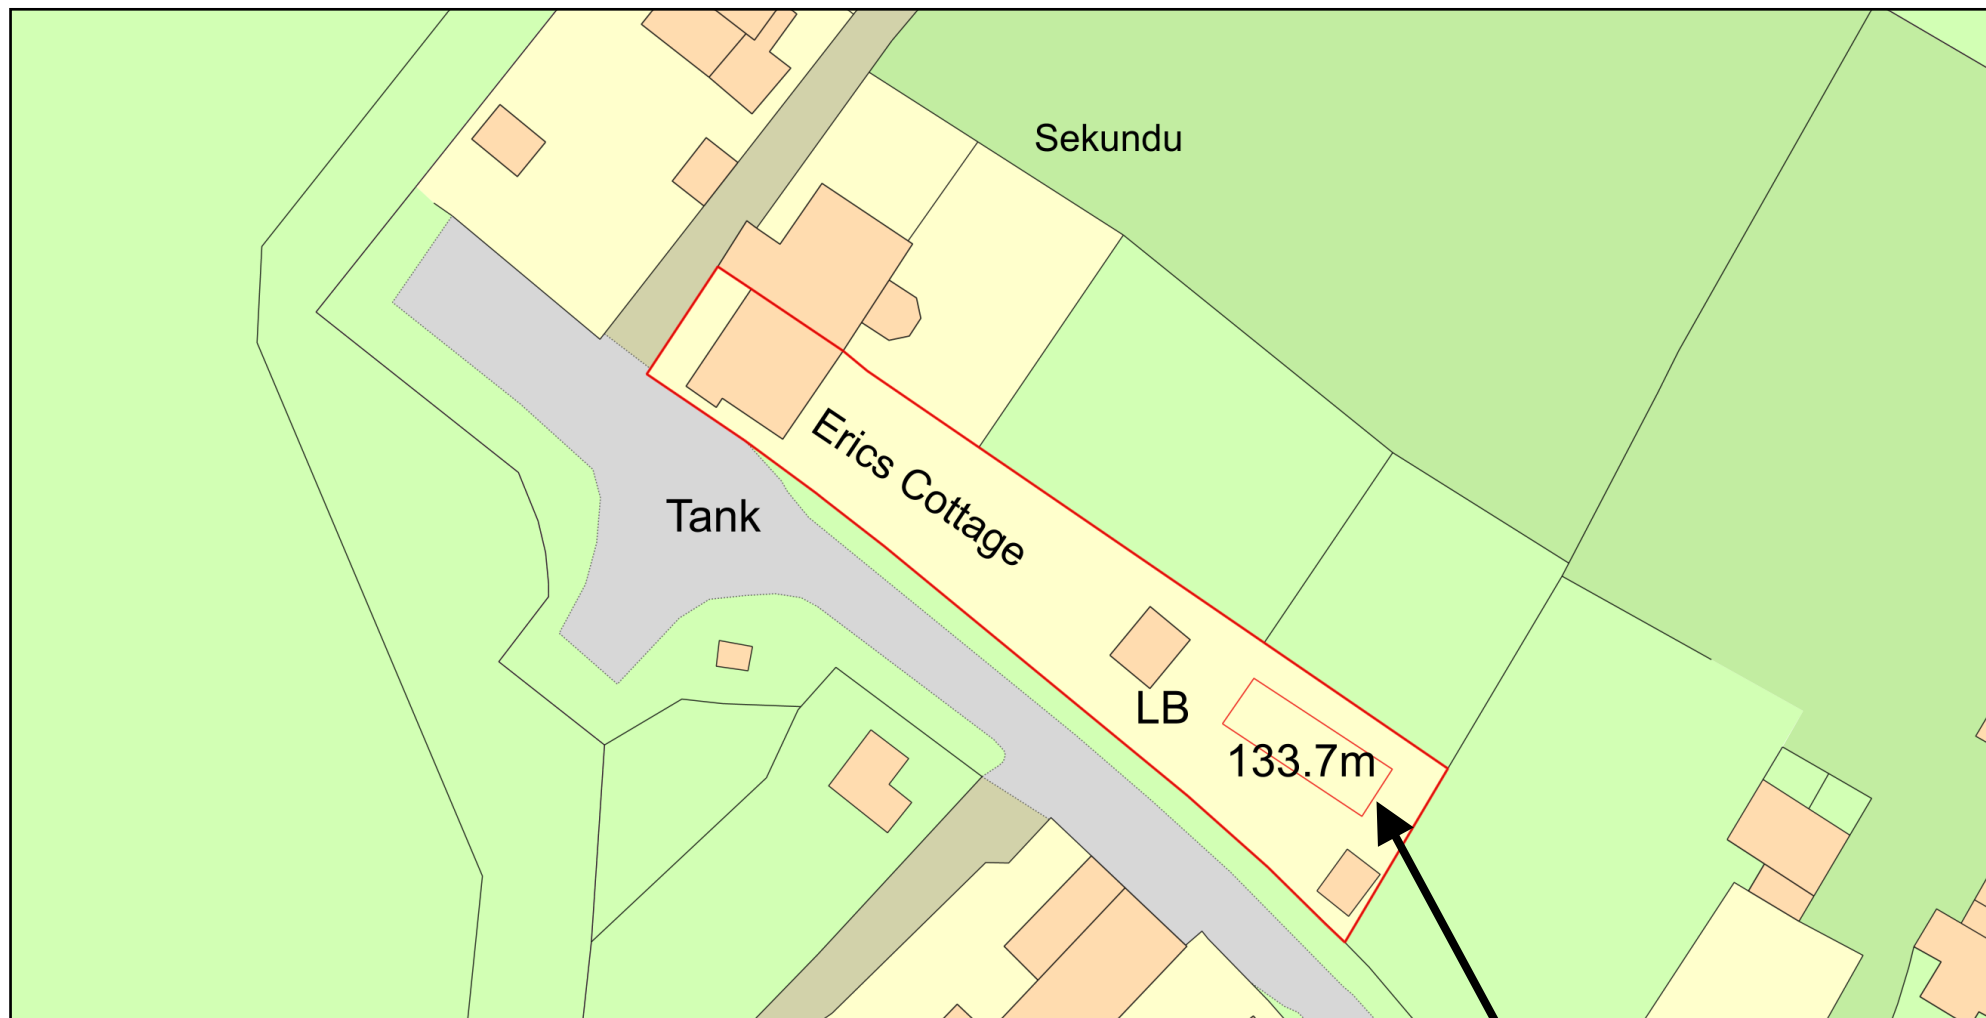

0 20
Metres



Plan Produced for: Ian Summers
Date Produced: 21 Jul 2026
Plan Reference Number: TQRQM26202141536892
Scale: 1:500 @ A4

Proposed positioning of a mobile static caravan
(approx 11m x 3.7m)

