GROUND FLOOR PLAN

Scale 1:50

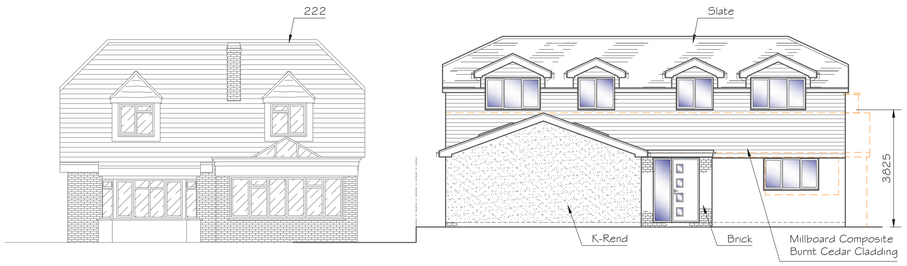

FRONT ELEVATION

Scale 1:100

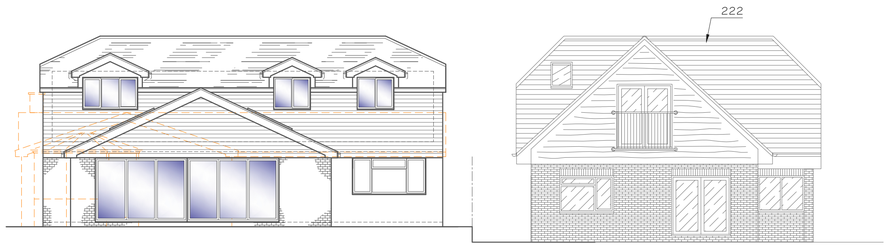

REAR ELEVATION

Scale 1:100

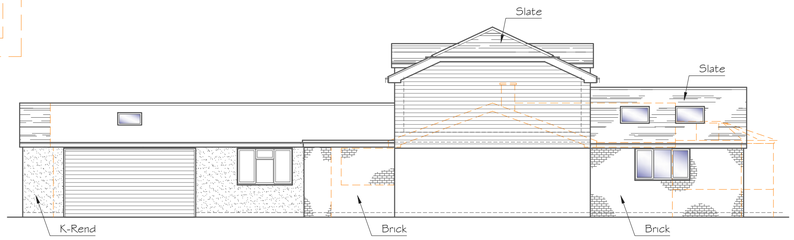

SIDE ELEVATION

Scale 1:100

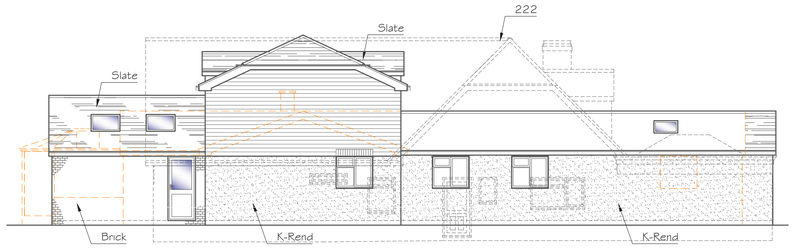

SIDE ELEVATION

Scale 1:100

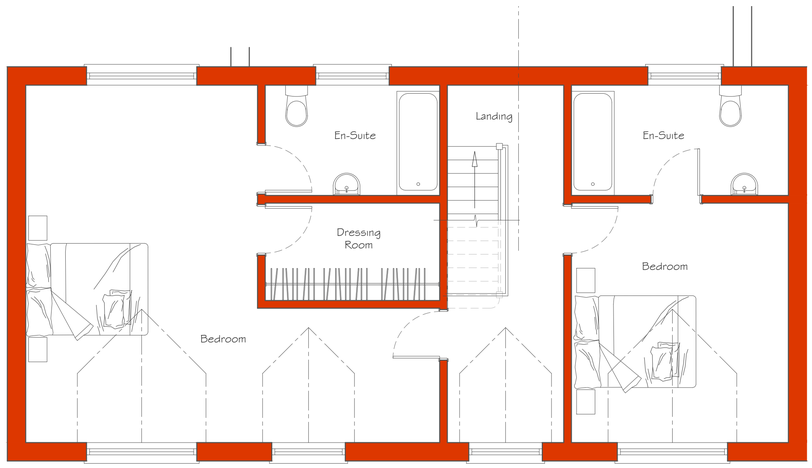

FIRST FLOOR PLAN

Scale 1:50

1:50 [m]
0 0.5 1.0 1.5 2.0 2.5

1:100 [m]
0 1 2 3 4 5

1:500 [m]
0 5 10 15 20 25

Alex Dawson
www.addraughting.co.uk
alex@addraughting.co.uk
01672 511412
07791 341698

59 Barrow Close
Marlborough
Wiltshire
SN8 2BE

AD DRAUGHTING
ARCHITECTURAL SERVICES

Client

TONY STOTT

Job Title

EXTENSION AT:
CARELEN,
220A HIGH STREET,
BURBAGE,
MARLBOROUGH,
SN8 3AR.

Drawing Title

PROPOSED ELEVATIONS AND PLANS

Scale	AS SHOWN
Date 17/07/2026	Drawn AD
Drawing No. 1630-02	Rev C

841 x 594 A1