

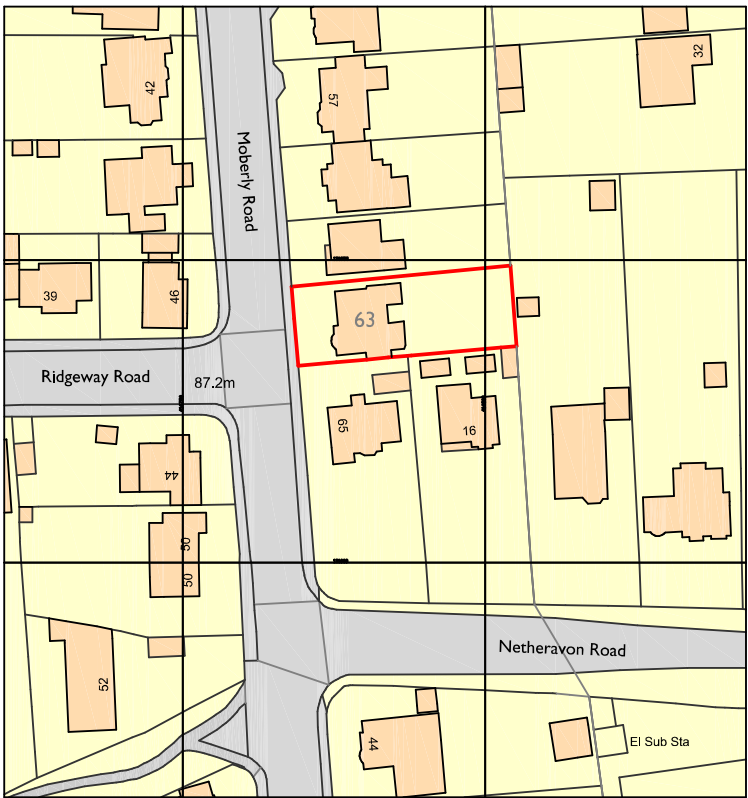


63 MOBERLY ROAD

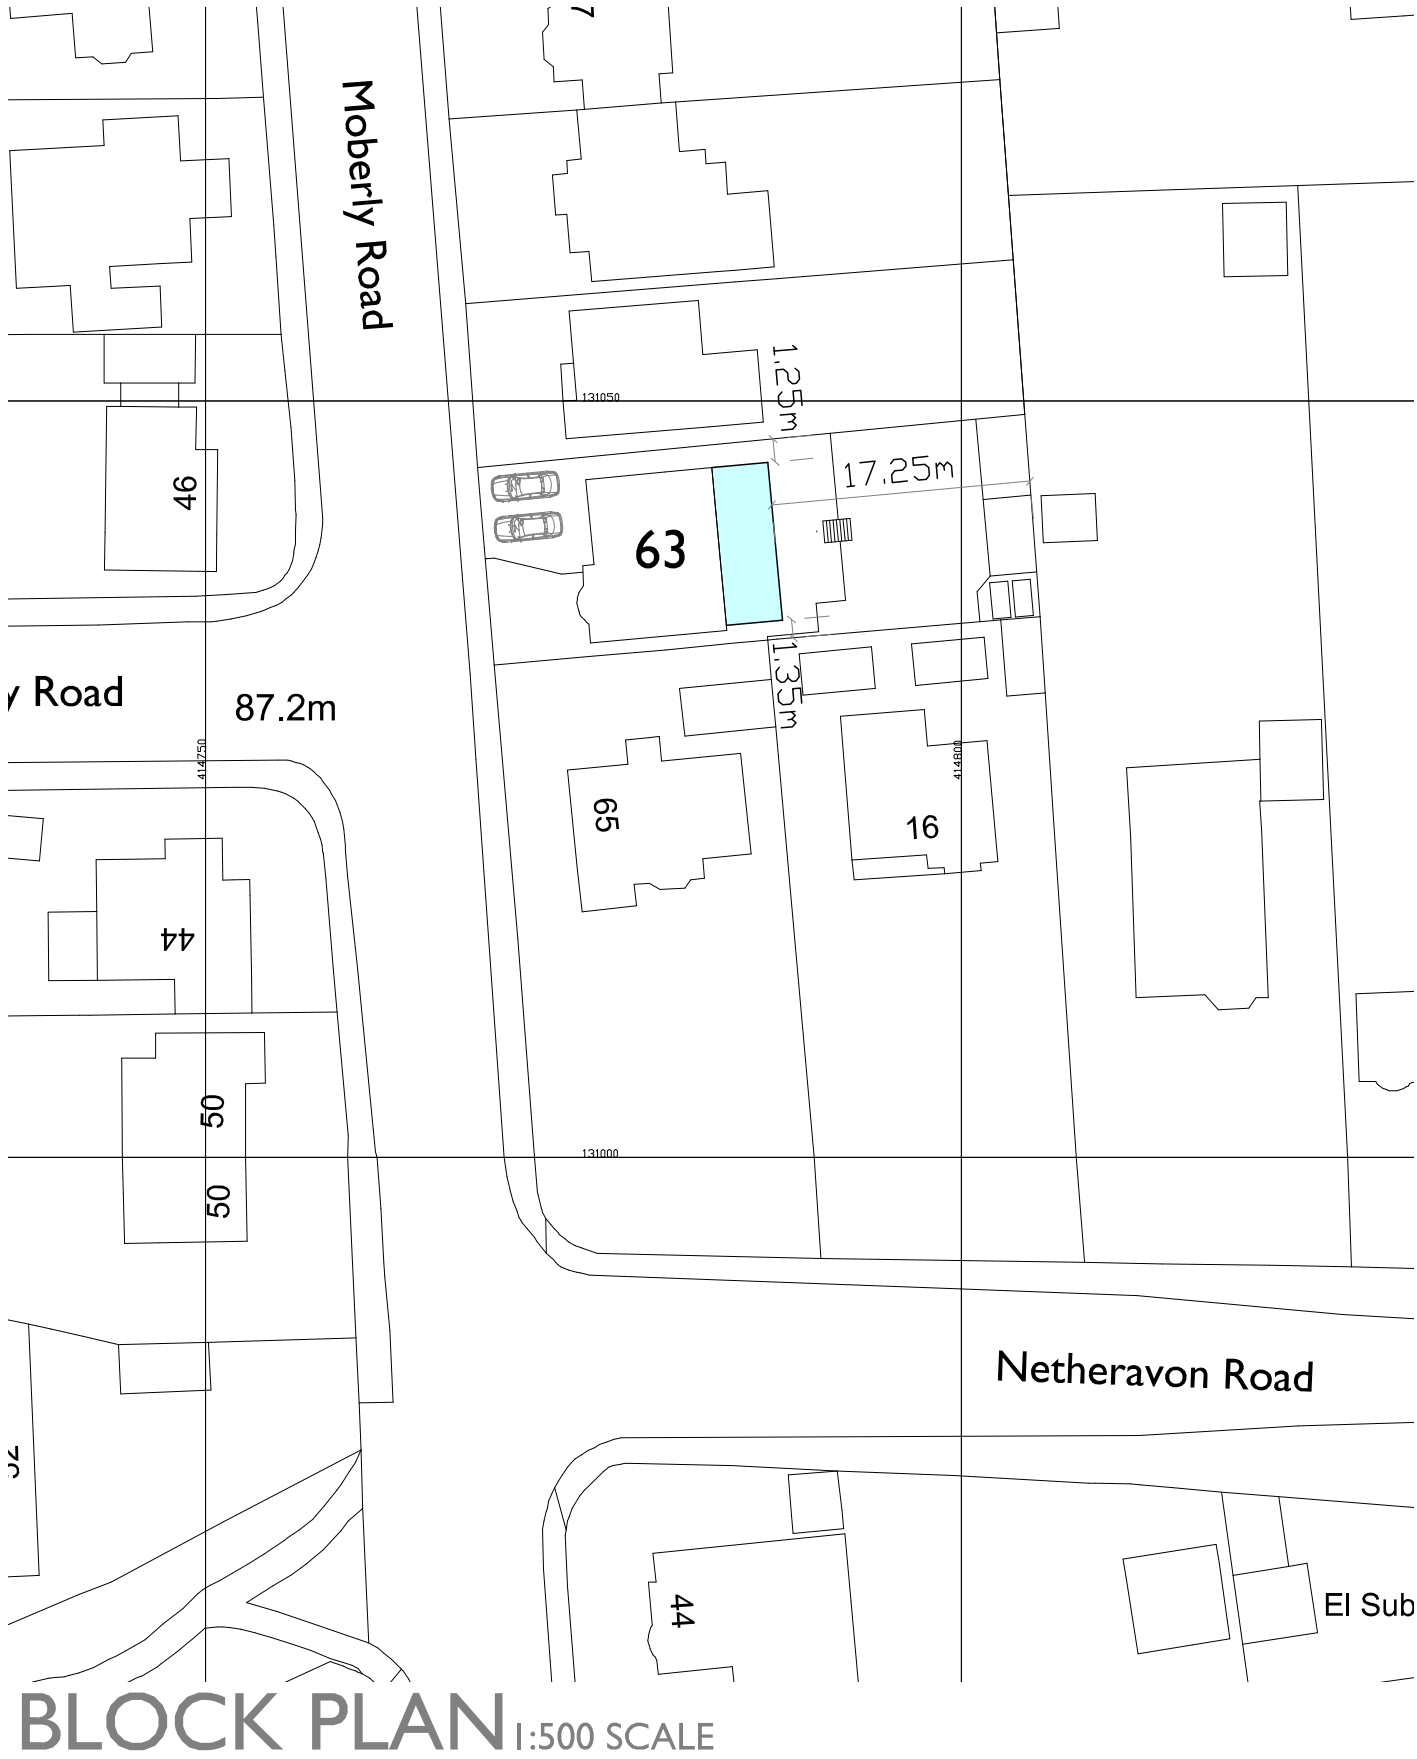


Ordnance Survey, (c) Crown Copyright 2025. All rights reserved. Licence number 100022432

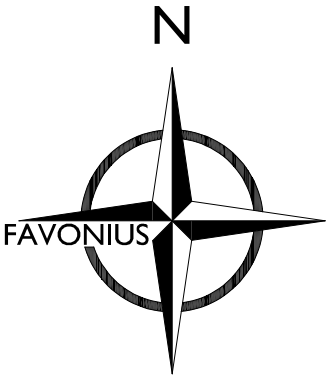

Notes:

A3

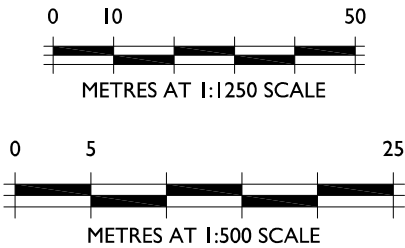

THIS DRAWING IS THE COPYRIGHT OF FAVONIUS ARCHITECTS IT MAY NOT BE COPIED
ALTERED OR REPRODUCED IN ANY WAY WITHOUT THEIR WRITTEN AUTHORITY.
DIMENSIONS MUST BE CHECKED ON SITE AND NOT SCALED FROM THIS DRAWING.

63 MOBERLY ROAD
SALISBURY
EXTENSION & ALTERATIONS

LOCATION PLAN
& BLOCK PLAN

DWG No: 1175-20-03
DATE: SEPT 2025 SCALE: 1:1250/500

FAVONIUS
ARCHITECTS

Tel: 01722 412 391 www.favonius.co.uk
Wyndham House, 65 The Close, Salisbury, Wiltshire SP1 2EN

PLANNING APPLICATION