
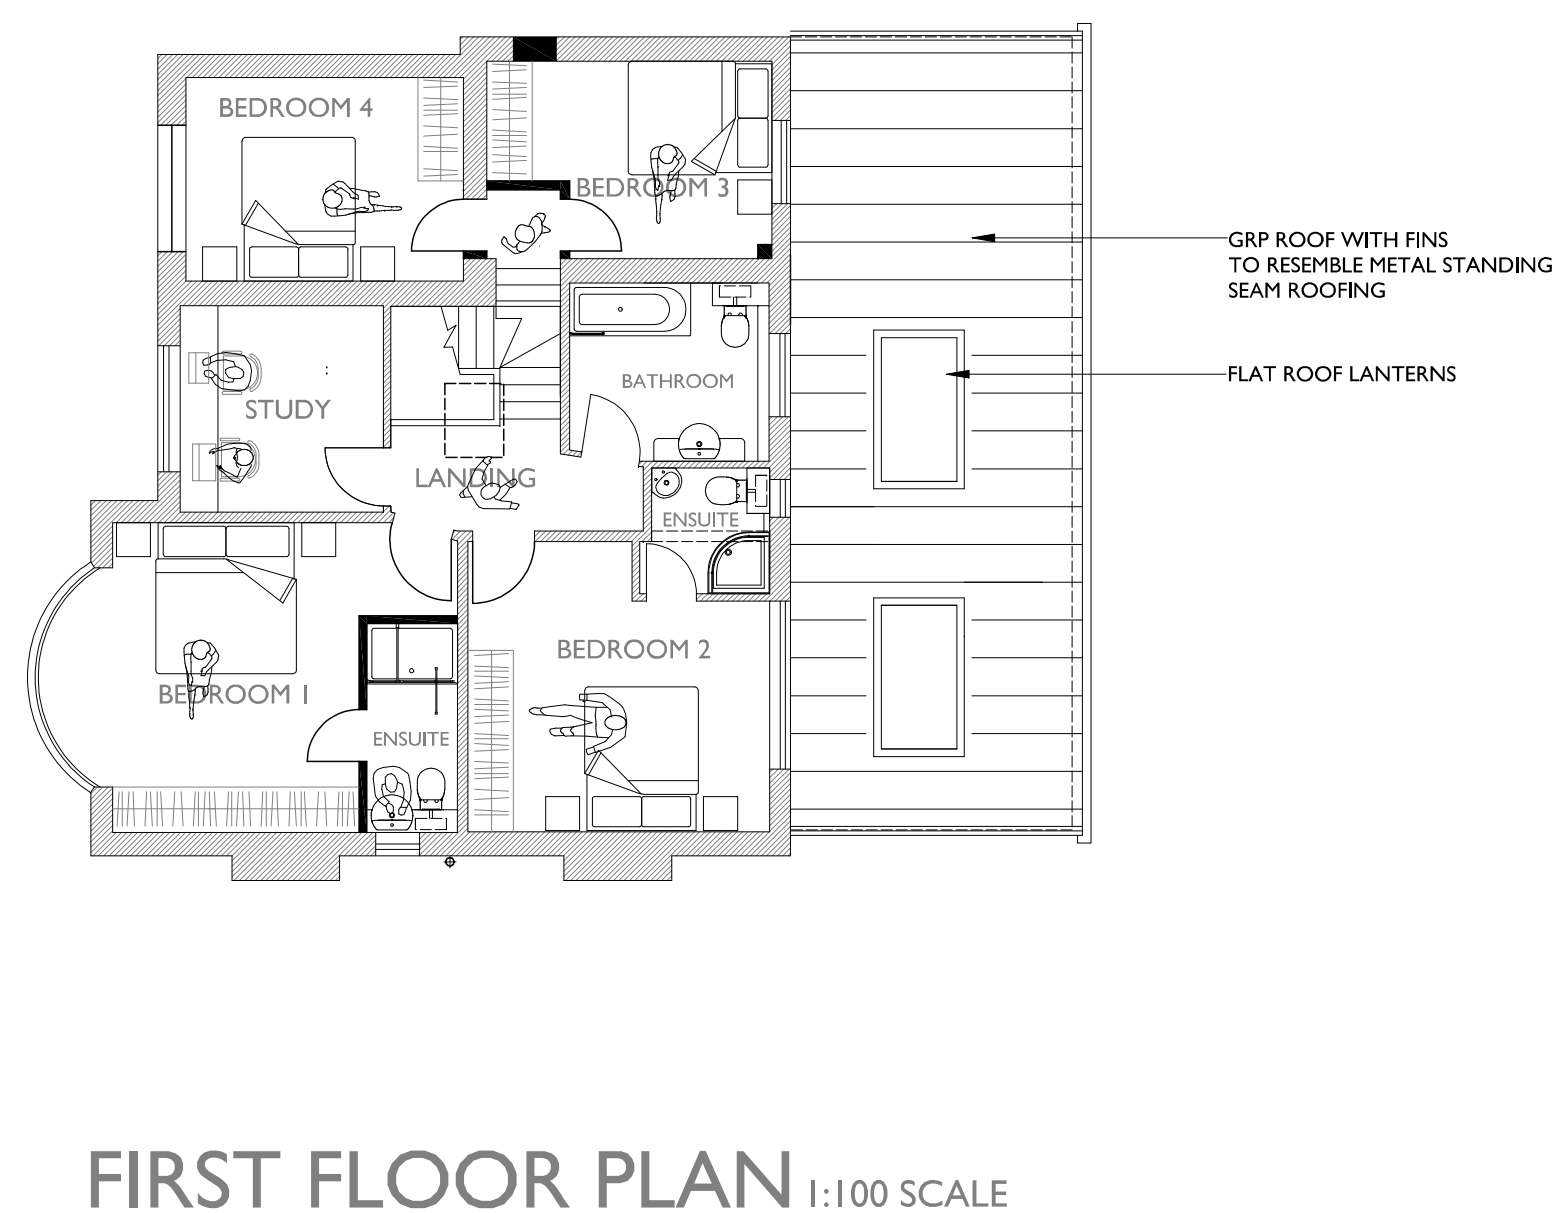
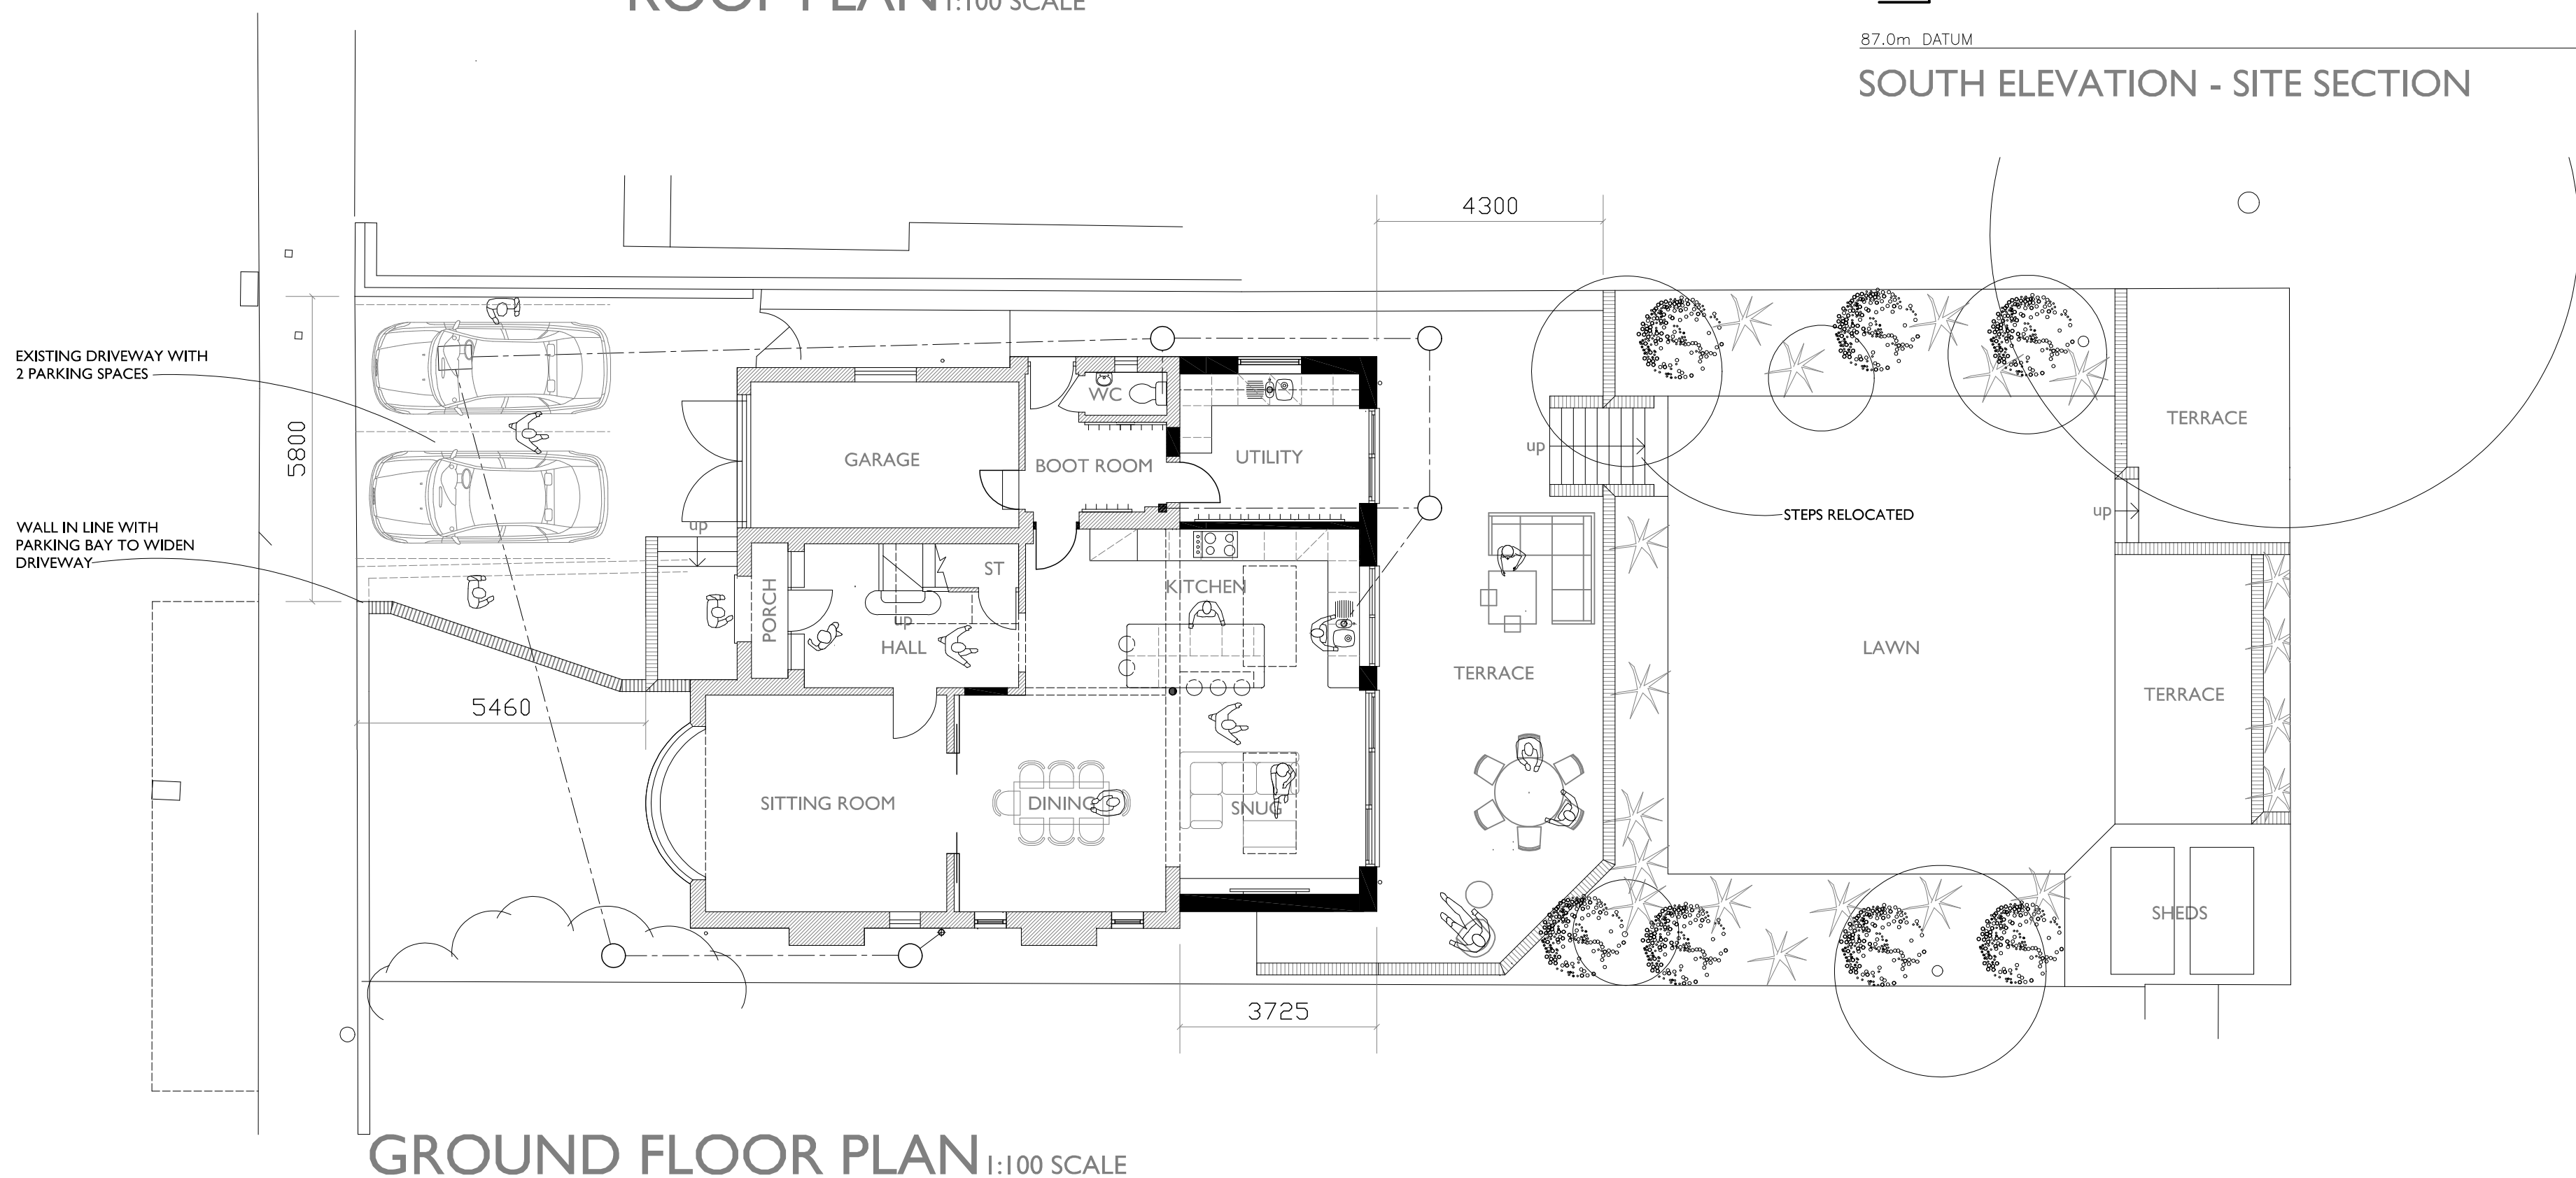
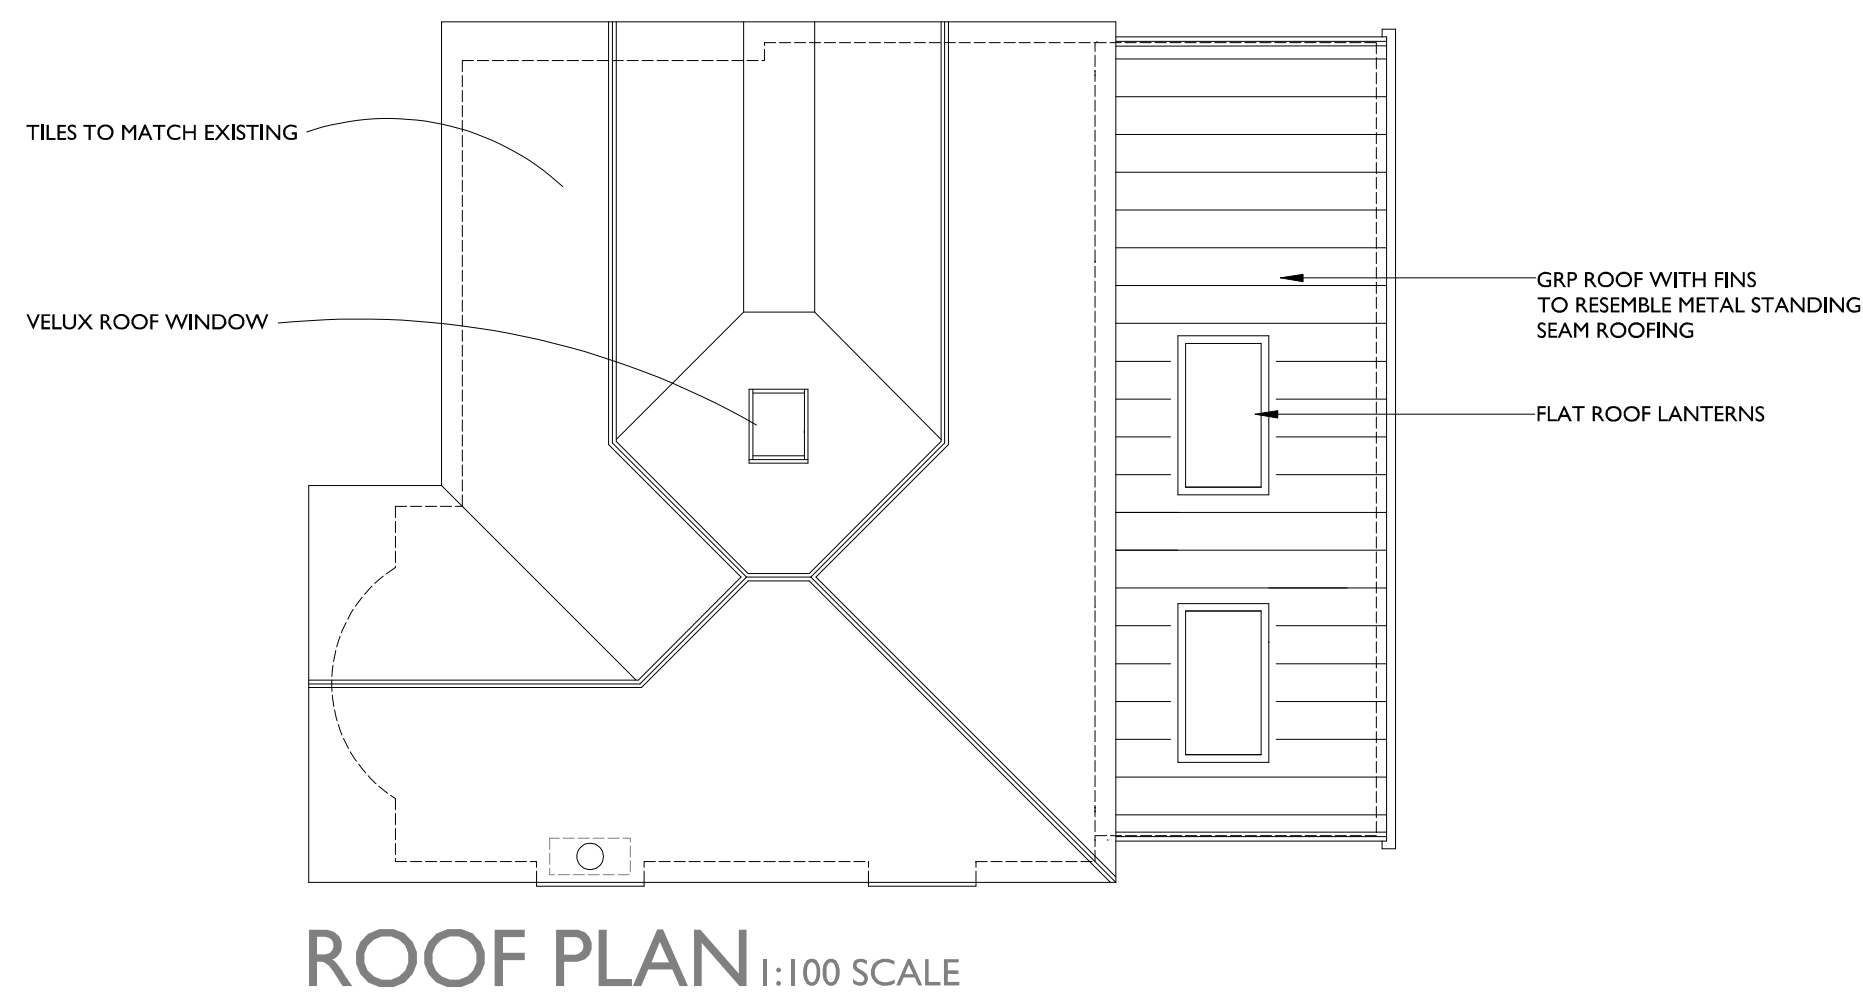


63 MOBERLY ROAD

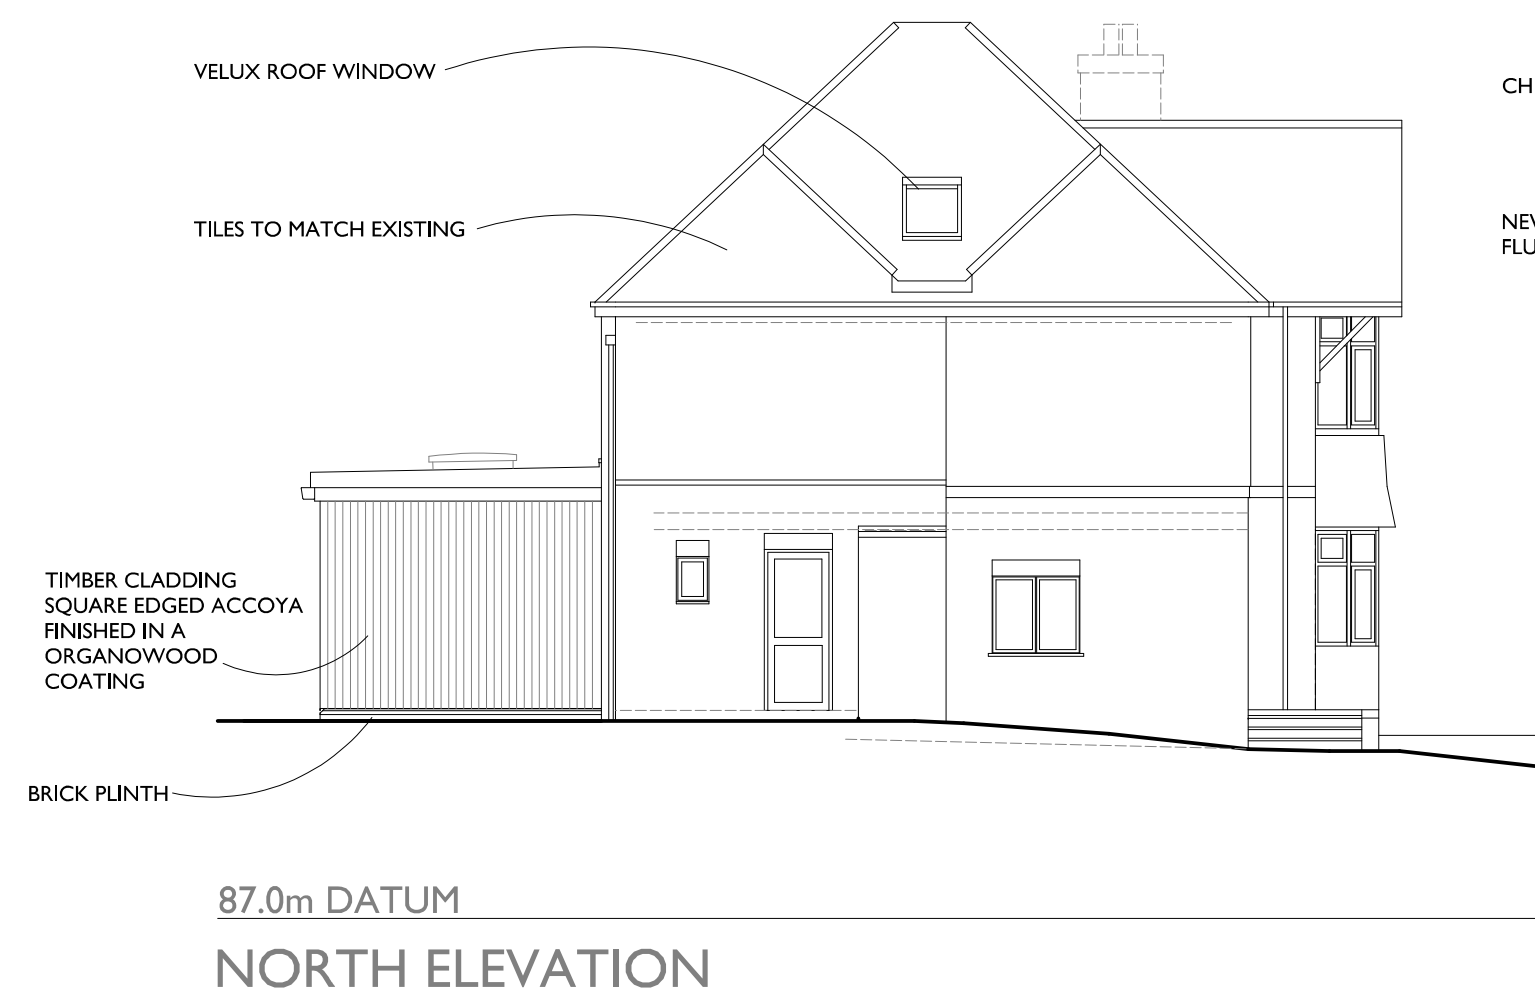

REVISION A: 20/07/2026

CHANGE SINGLE STOREY REAR EXTENSION MATERIALS FROM BRICK WALLS TO TIMBER CLADDING CHANGE ROOFING FROM SINGLE PLY WITH PARAPET TO GRP WITH EAVES GUTTER

REMOVE CHIMNEY & REPLACE WITH METAL FLUE

RELOCATION OF GARDEN STEPS

CLARIFICATION THE EXISTING DRIVEWAY ALREADY ACCOMMODATES 2 PARKING SPACES

Notes:

0 1 2 3 4 5

METRES AT 1:100 SCALE

THIS DRAWING IS THE COPYRIGHT OF FAVONIUS ARCHITECTS. IT MAY NOT BE COPIED, REPRODUCED OR TRANSMITTED IN ANY FORM OR BY ANY MEANS, ELECTRONIC OR MECHANICAL, WITHOUT PERMISSION IN WRITING FROM FAVONIUS ARCHITECTS. ANY UNAUTHORIZED USE OF THIS DRAWING MAY BE PROSECUTED.

63 MOBERLY ROAD
SALISBURY
EXTENSION & ALTERATIONS

PLANS & ELEVATIONS
AS PROPOSED

DWG No: 1175-20-01A

DATE: SEPT 2025 SCALE: 1:100

FAVONIUS
ARCHITECTS

Tel: 01722 412 391 www.favonius.co.uk
Wyndham House, 65 The Close, Salisbury, Wiltshire SP1 2EN

PLANNING APPLICATION