


16 Oakleaze Location

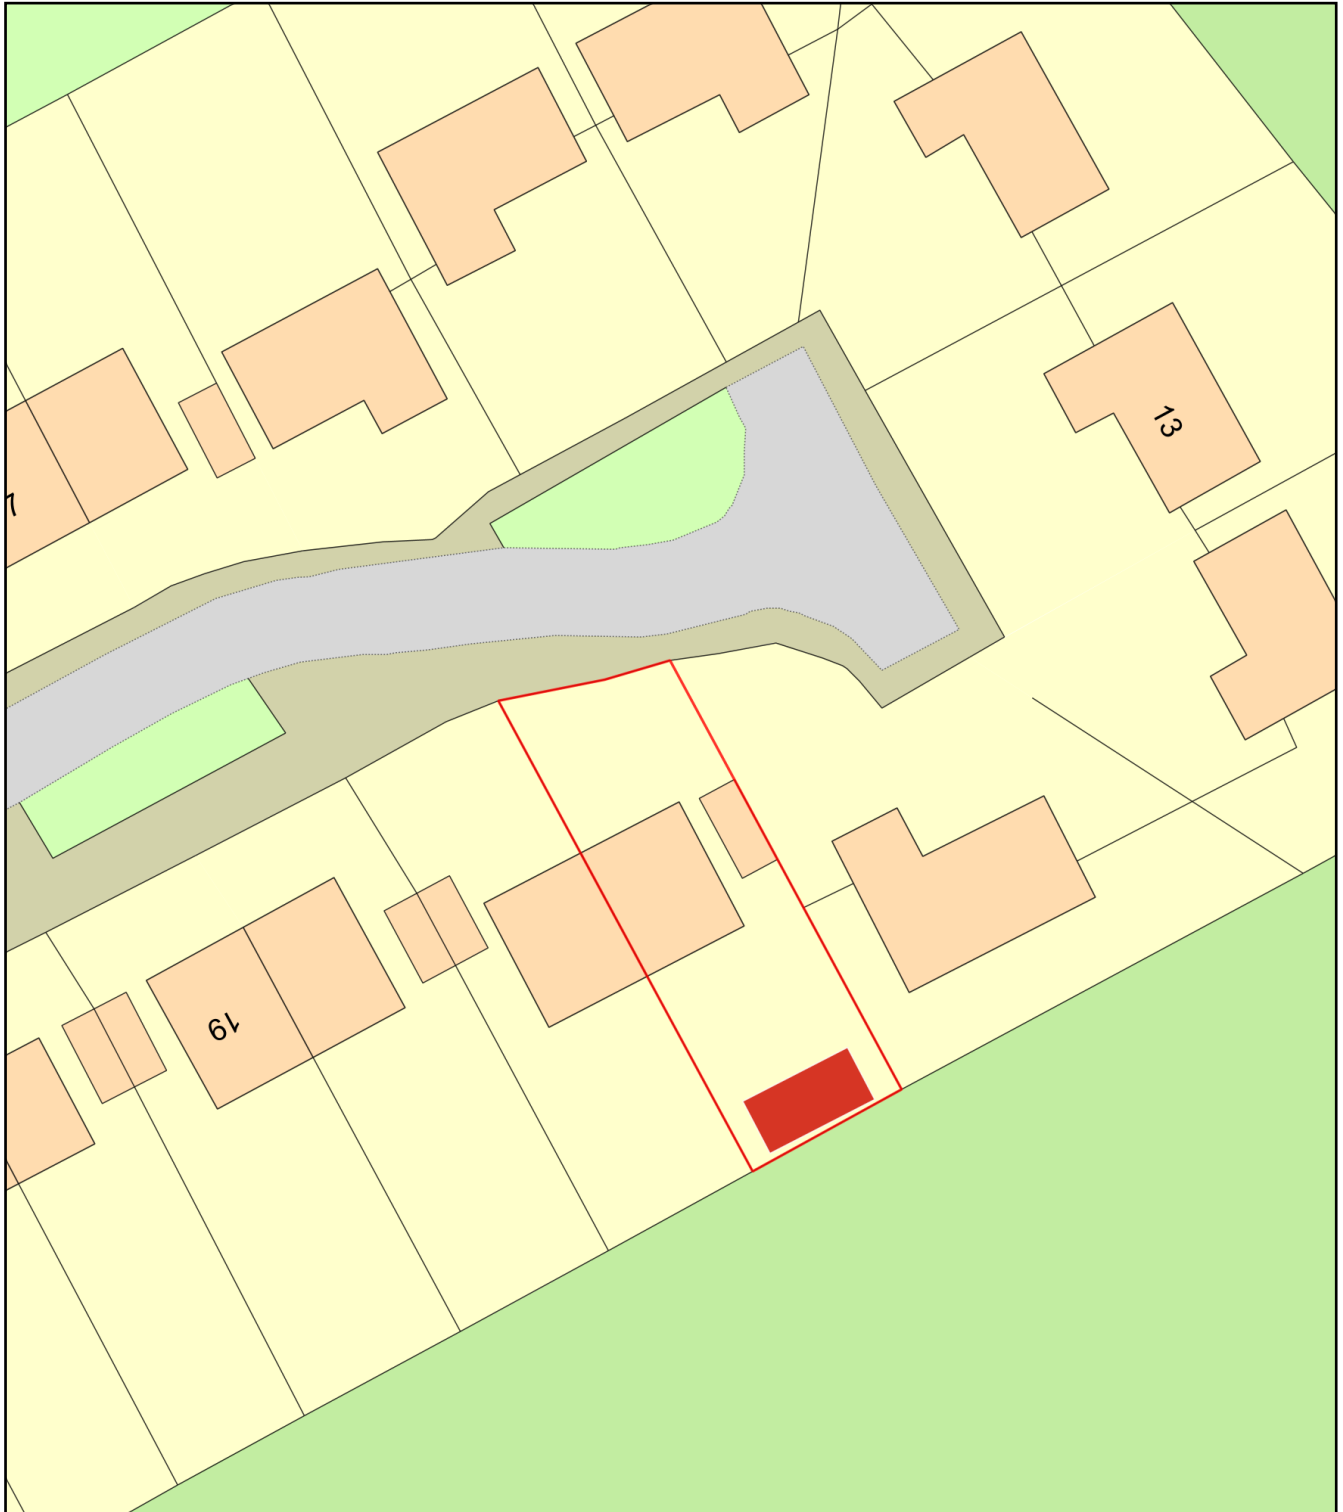

0 20
Metres



Plan Produced for: 16 Oakleaze Location

Date Produced: 21 Jul 2026

Plan Reference Number: TQRQM26202160601378

Scale: 1:500 @ A4