

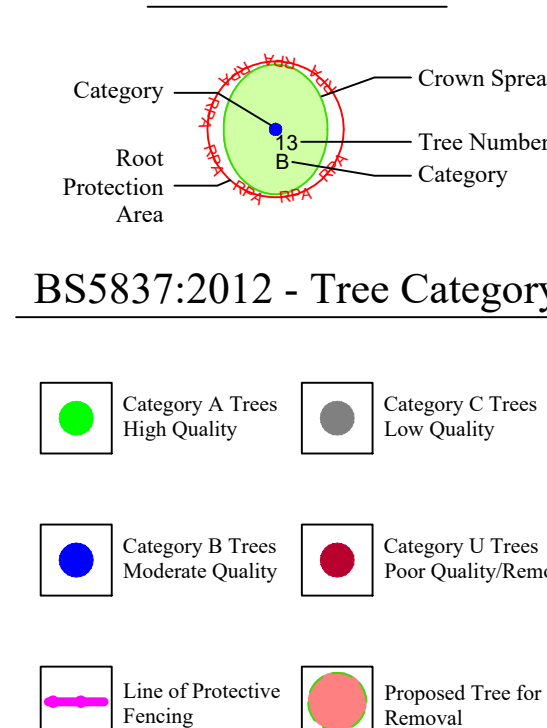


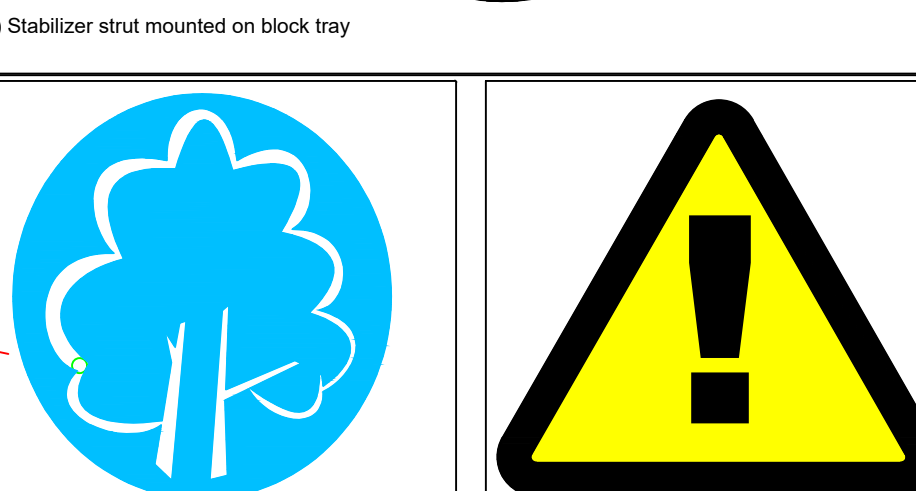

NOTE: Tree/group numbers marked with an * have approximate locations.

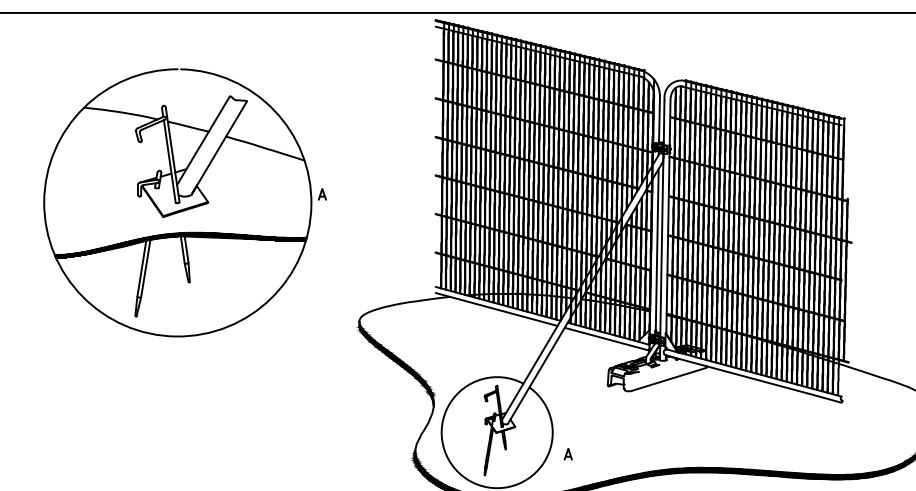

Project Name: Pear Tree Community Farm,
Church Lane, Freshford, Bath

Drawing Title:	Tree Protection Plan
----------------	----------------------

Drawing Number:	260707-PTCF-TPP-NB
-----------------	--------------------

Client: Pear Tree Community Farm,
Church Lane, Freshford, Bath

Date:	July 2026
-------	-----------

Scale: 1:500 @ A1