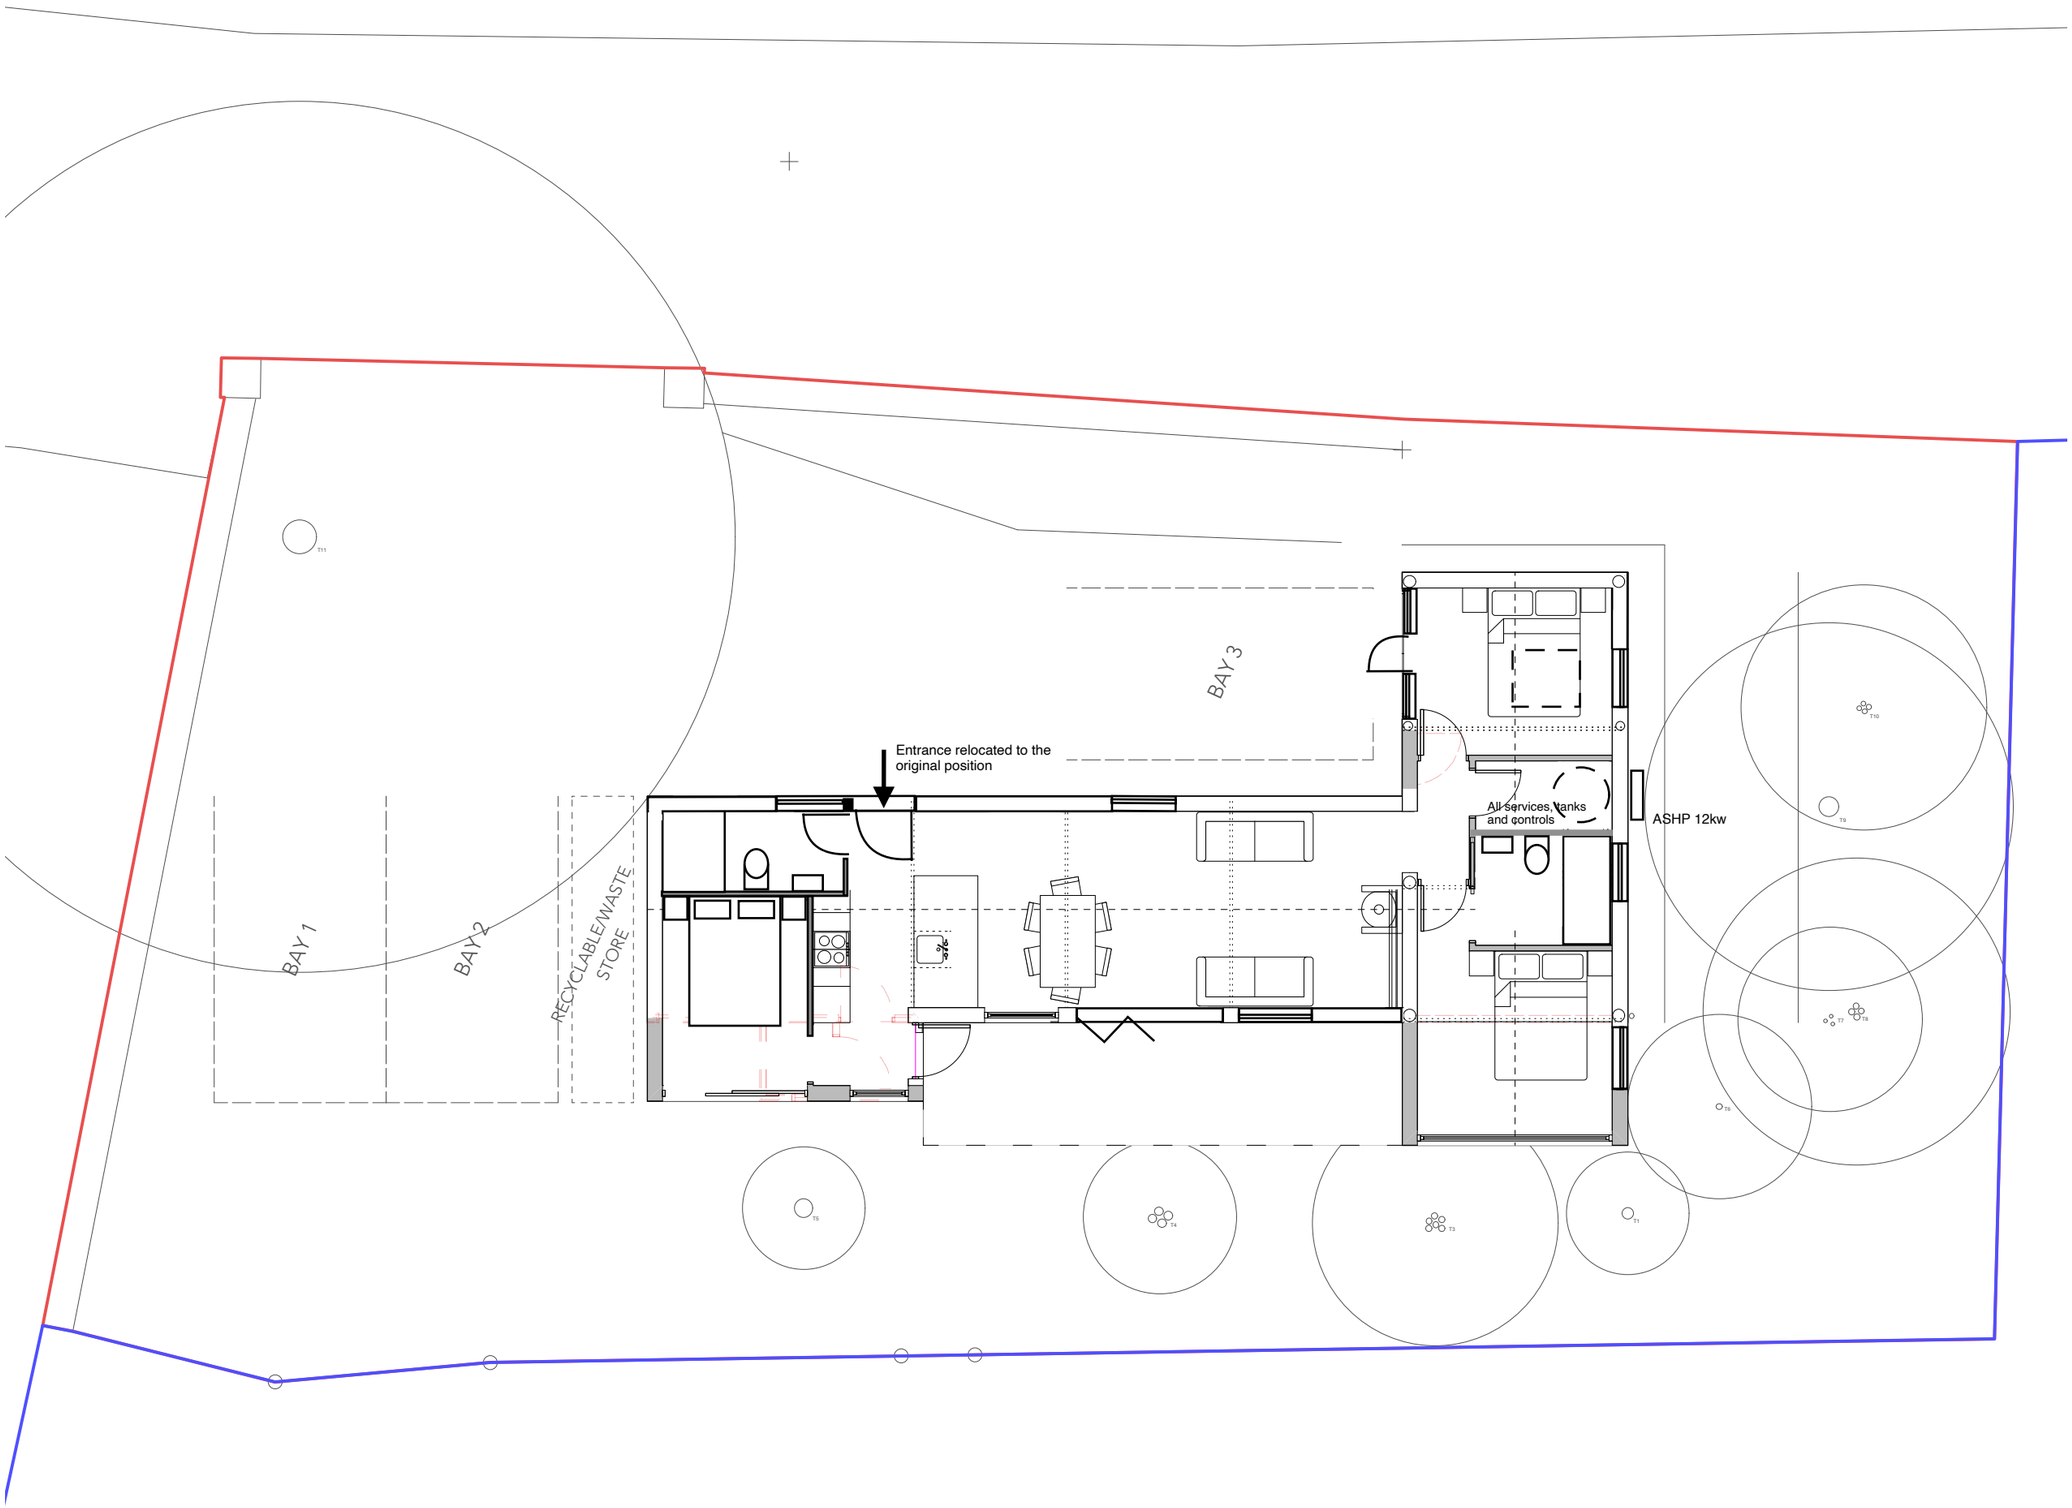

NOTE
Floor Plan as previously consented PL2026/00040

REV. DATE NOTES

0 1 2 3 4 5 M

Mr and Mrs P Baker
Folly Cottage Stables
Lower Rudloe
Corsham
Wiltshire SN13 0PB

Proposed Floor Plans - 005

Scale : 1:100
December 2025