


Location Plan

Site Address: Vivid Audio Visual Limited, West Office, Smiths Barn, West Street, Aldbourne, SN8 2BS

Date Produced: 22-Jul-2026

Scale: 1:1250 @A4

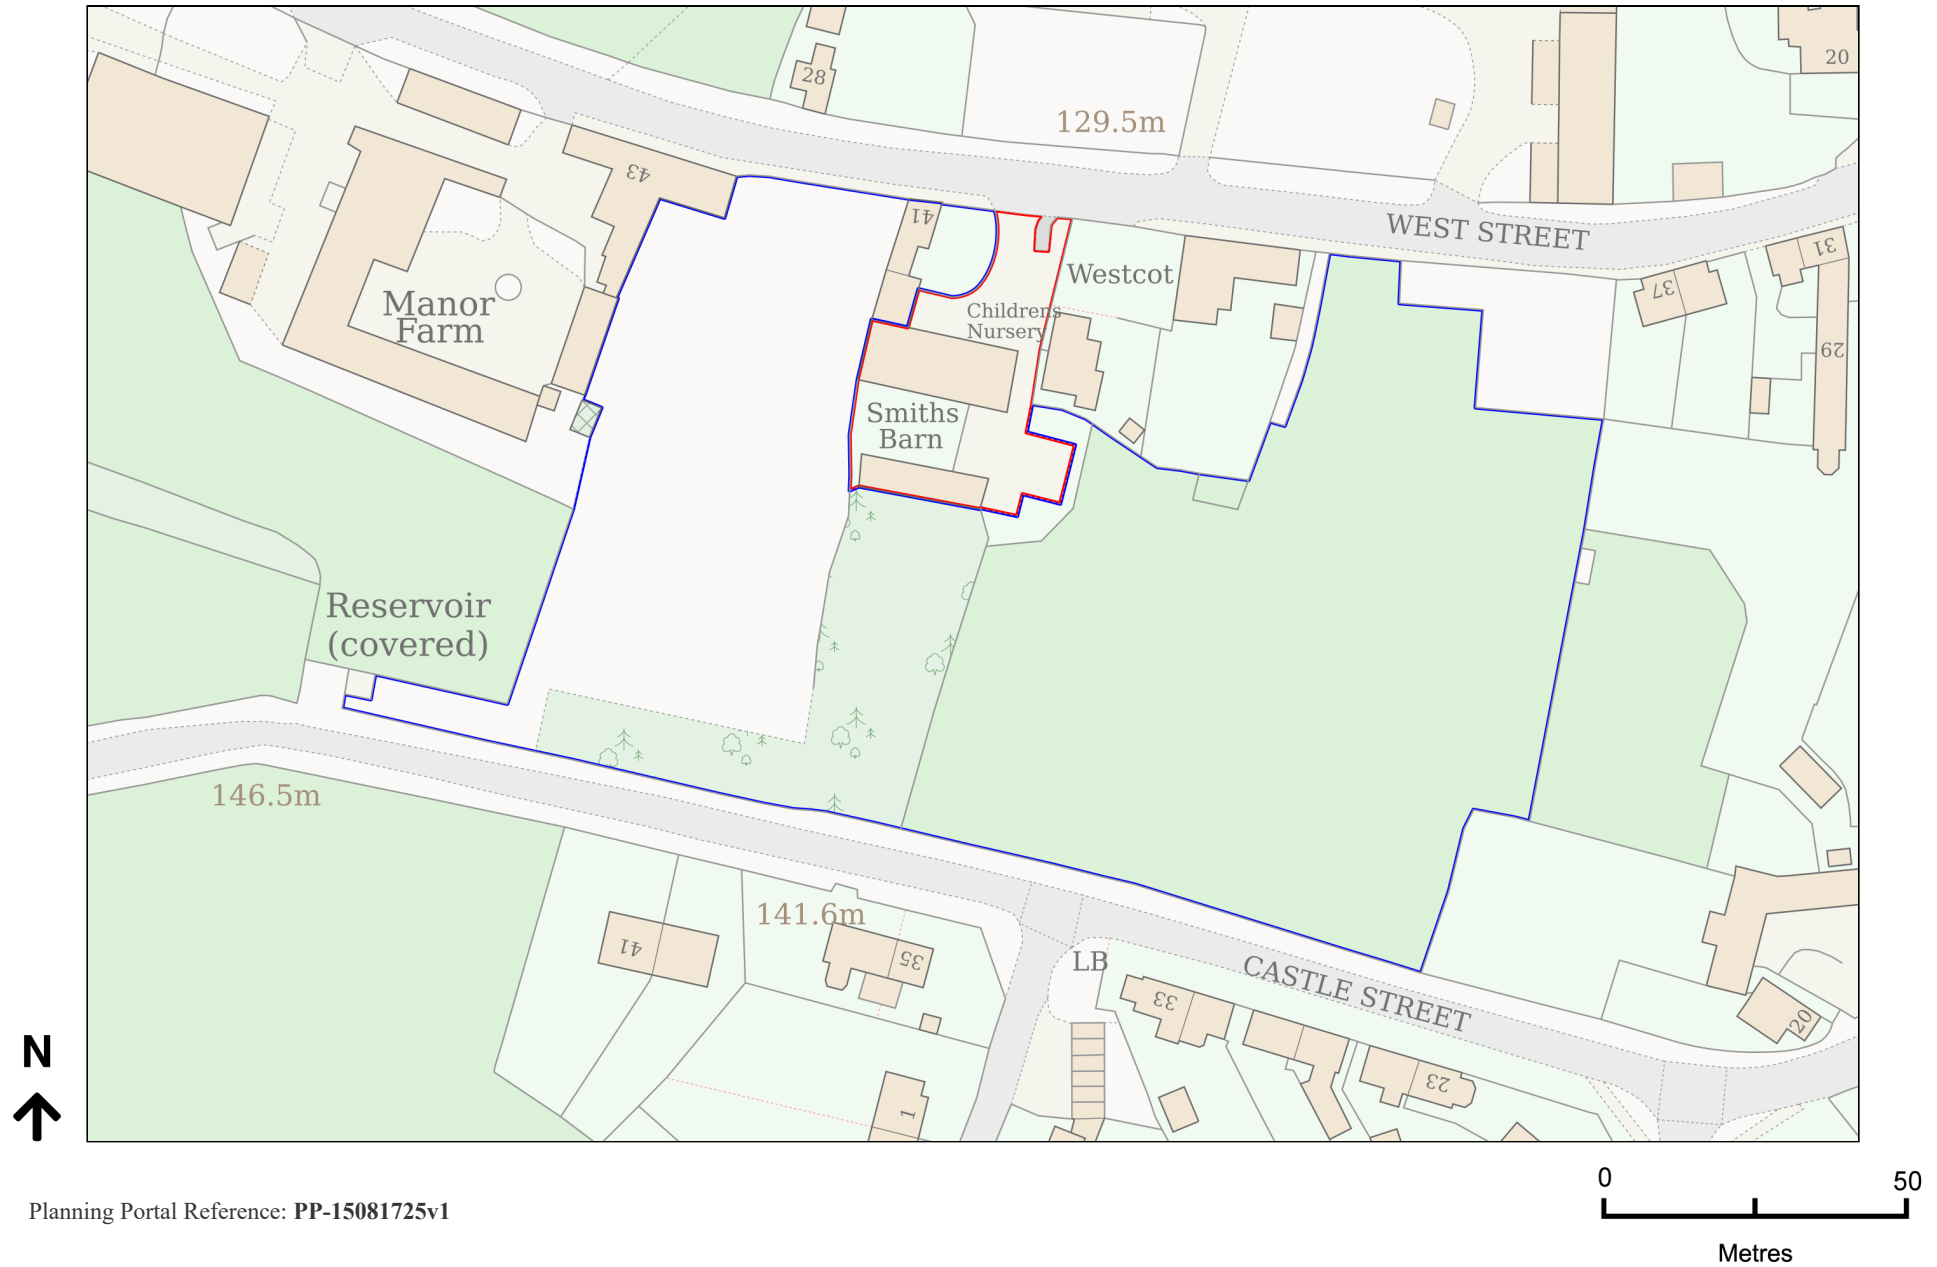

Planning Portal Reference: PP-15081725v1