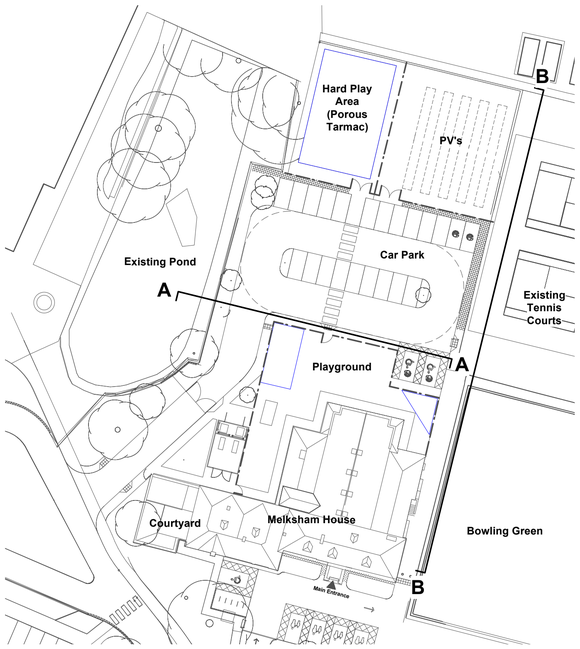

P Proposed Site Reference Plan
Scale 1:500

A:A Proposed Context Elevation A:A
Scale 1:100

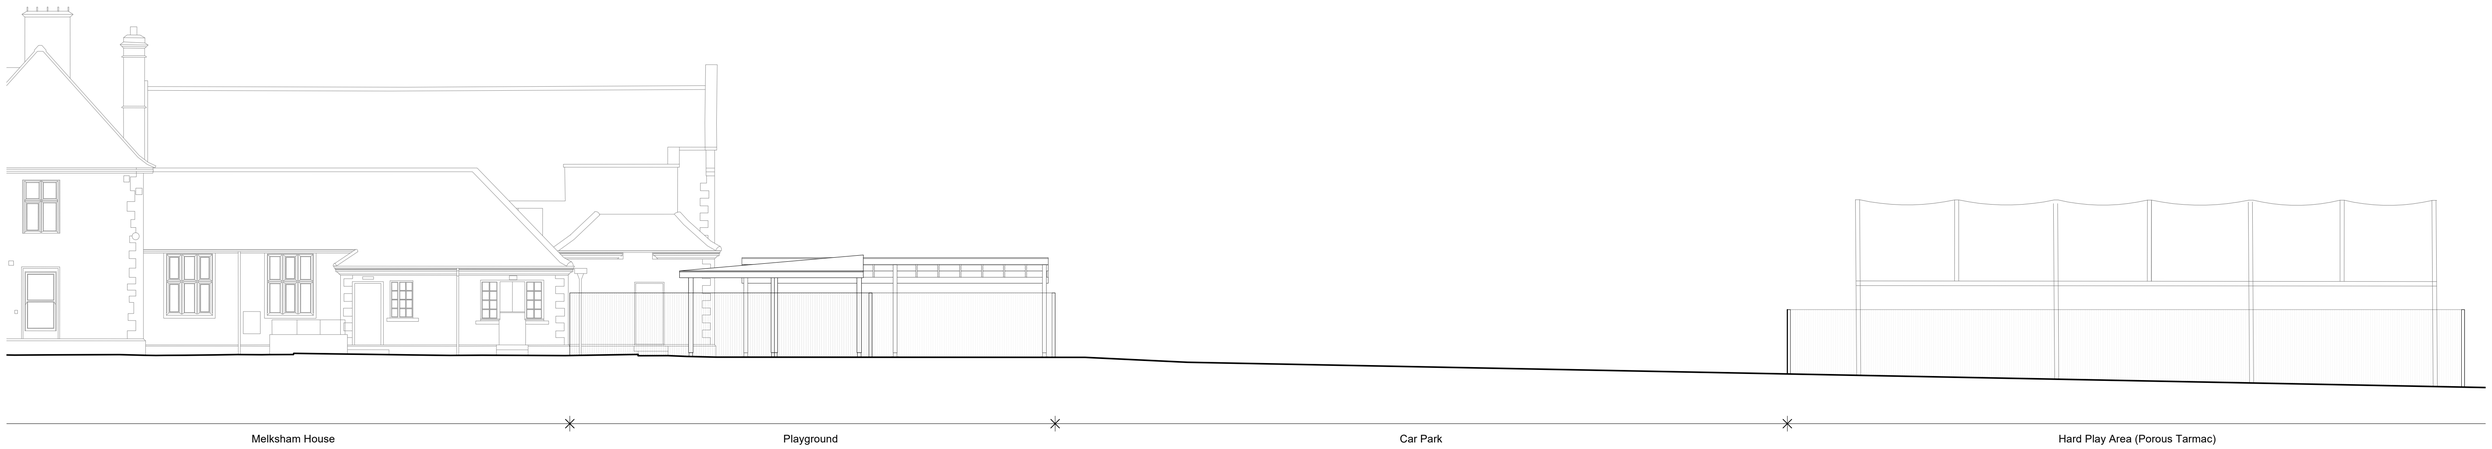

B:B Proposed Context Elevation B:B
Scale 1:100

Footprint Architects

Footprint Architects Ltd
The South Suite, Third Floor, Heliting House
35 Richmond Hill, Bournemouth, BH2 6HT

01202 818966
hello@footprintarchitects.co.uk
www.footprintarchitects.co.uk

1:100 @ A1
0m 2m 4m 8m 16m
N

Notes: Unless otherwise stated, this drawing is for information only. Do not scale, unless for planning purposes. Use figured dimensions only. Check all dimensions on site and advise of any discrepancies before commencing work on site. Copyright Footprint Architects Ltd.

#	Date	Revision Note
P01	11/05/2026	Planning Issue

Melksham House SEND | Melksham

Created: Jan 2026

Canopy Context Elevations

Project Ref: 7415

1:100 @ A1

Drawing No: Project - Origin - Zone - Level - Type - Role - Number
7415 - FTPT - ZZ - ZZ - DR - A 08-0014

Status: S3 - Suitable for Review/Comment

Rev: P01