Design Intent

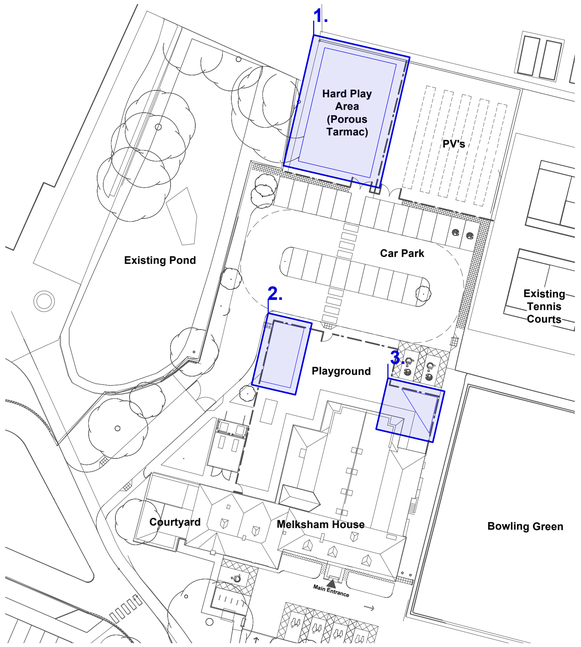

P Proposed Site Reference Plan
Scale 1:500

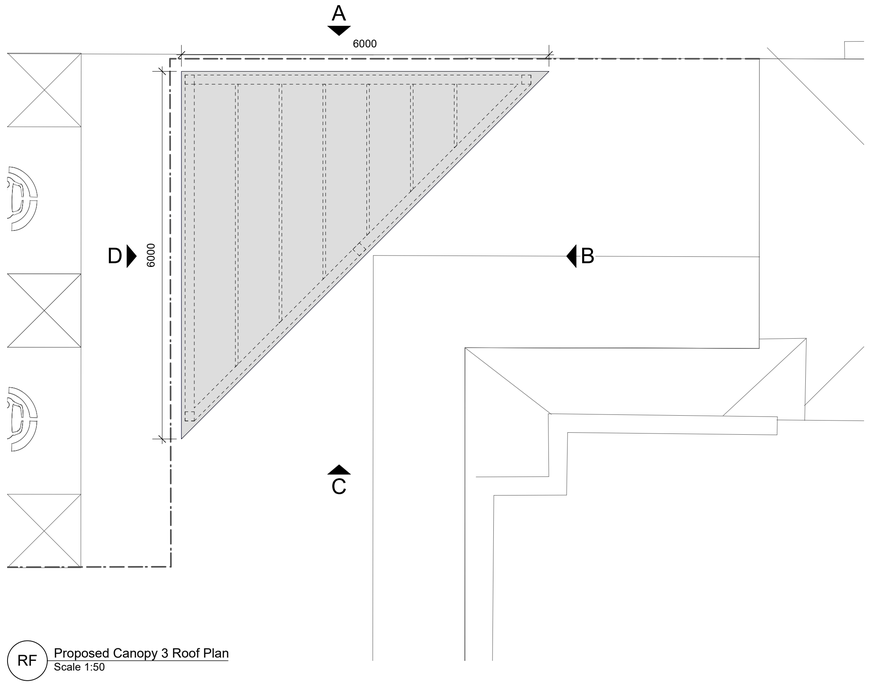

RF Proposed Canopy 3 Roof Plan
Scale 1:50

Design Intent

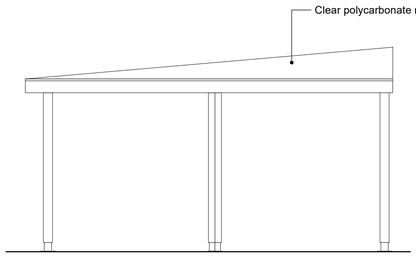

A Elevation A
Scale 1:50

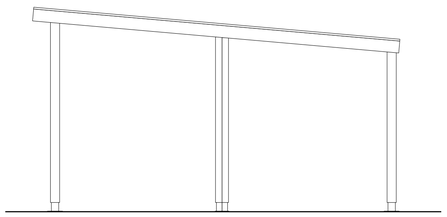

B Elevation B
Scale 1:50

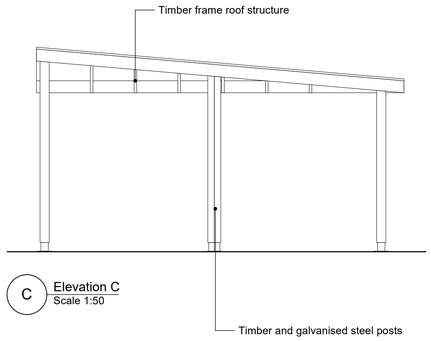

C Elevation C
Scale 1:50

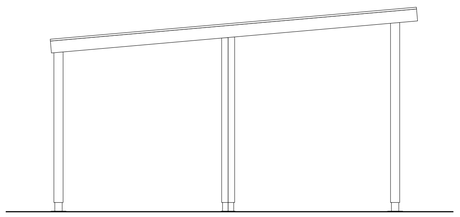

D Elevation D
Scale 1:50

Footprint Architects

Footprint Architects Ltd
The South Suite, Third Floor, Heliting House
35 Richmond Hill, Bournemouth, BH2 6HT

01202 818966
hello@footprintarchitects.co.uk
www.footprintarchitects.co.uk

1:50 @ A1

0m 1m 2m 4m 8m

Notes: Unless otherwise stated, this drawing is for information only. Do not scale, unless for planning purposes. Use figured dimensions only. Check all dimensions on site and advise of any discrepancies before commencing work on site. Copyright Footprint Architects Ltd.

#	Date	Revision Note
P01	11/05/2026	Planning Issue

Melksham House SEND | Melksham

Created: Jan 2026

External Canopy Works 3

Project Ref: 7415

1:50 @ A1

Drawing No:	Project - Origin - Zone - Level - Type - Role - Number	Status:	Rev:
	7415 - FTPT - ZZ - ZZ - DR - A 08-0013	S3 - Suitable for Review/Comment	P01